

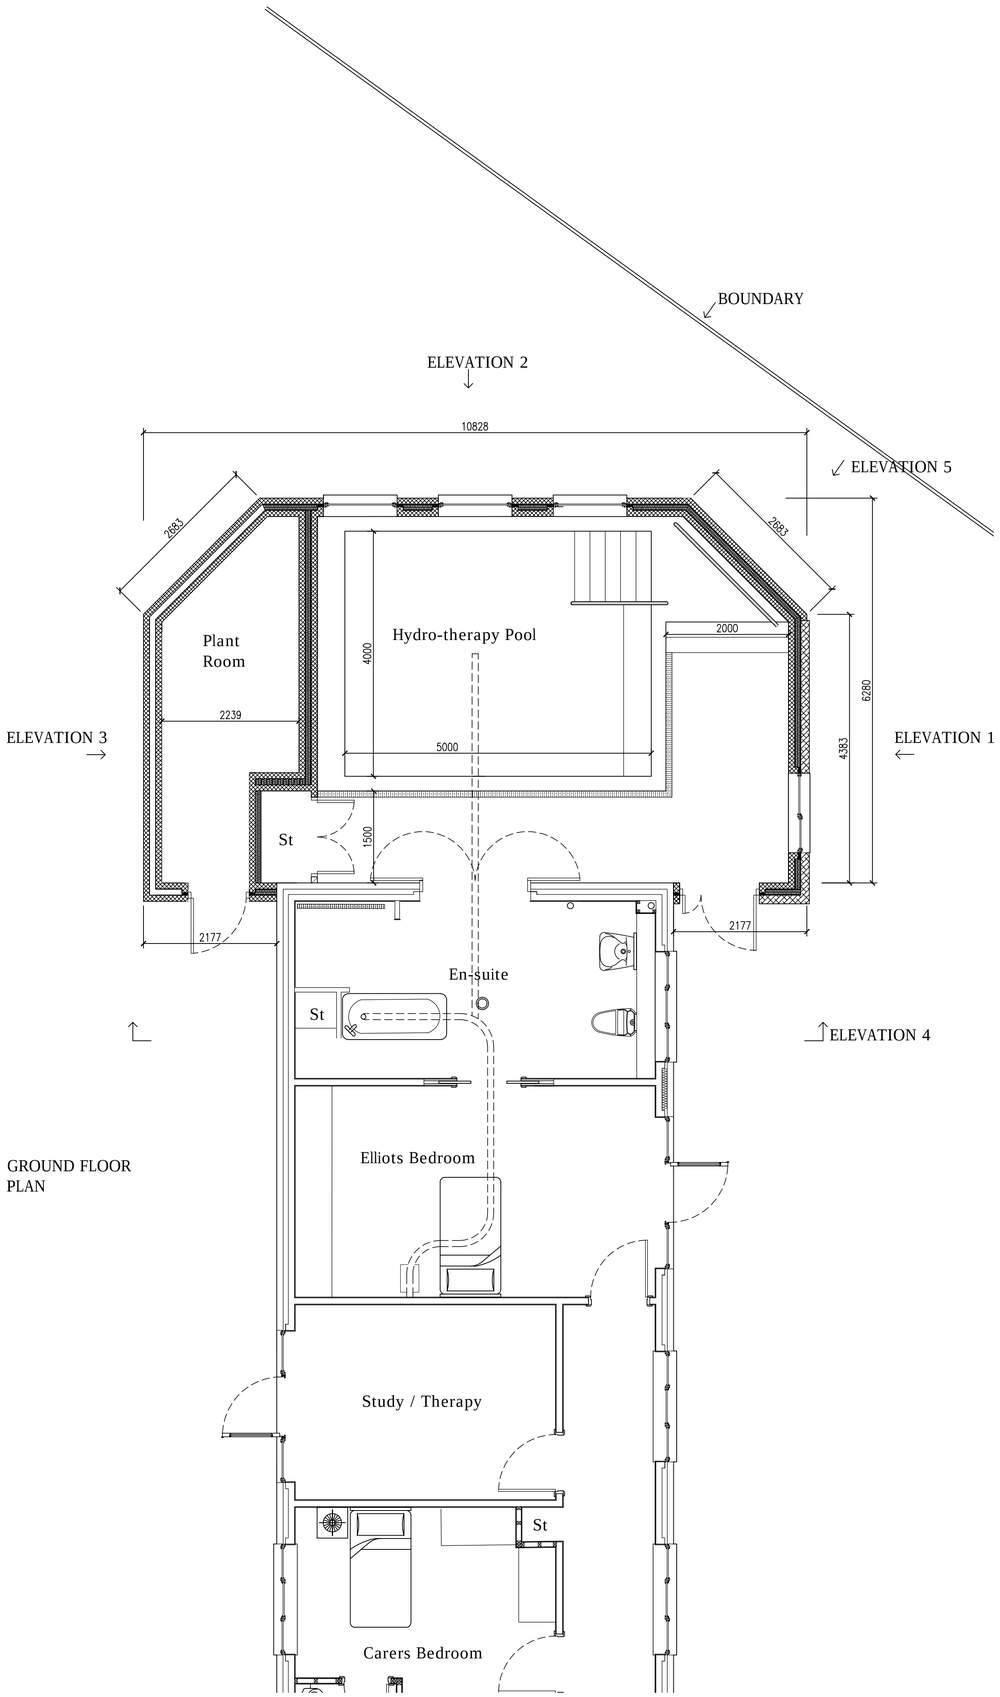



GROUND FLOOR
PLAN

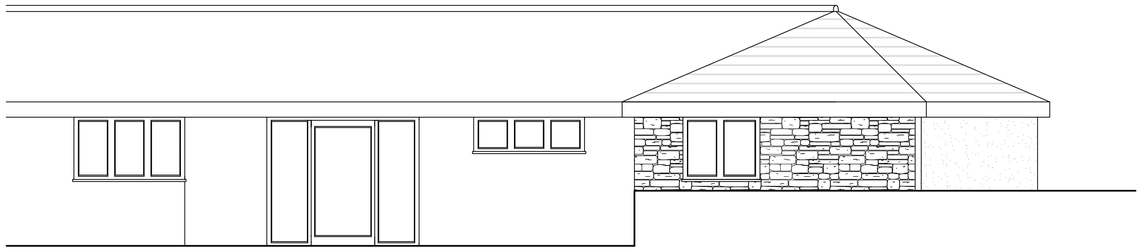


ELEVATION 1

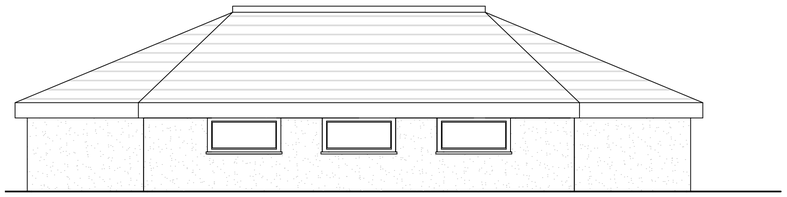


ELEVATION 2

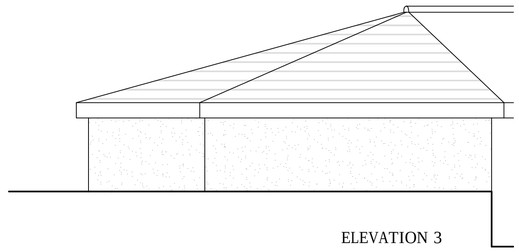

ELEVATION 3

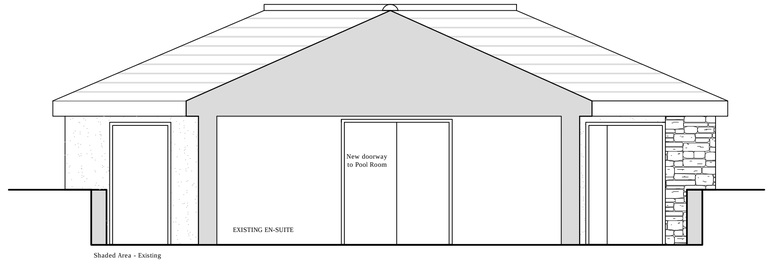

ELEVATION 4

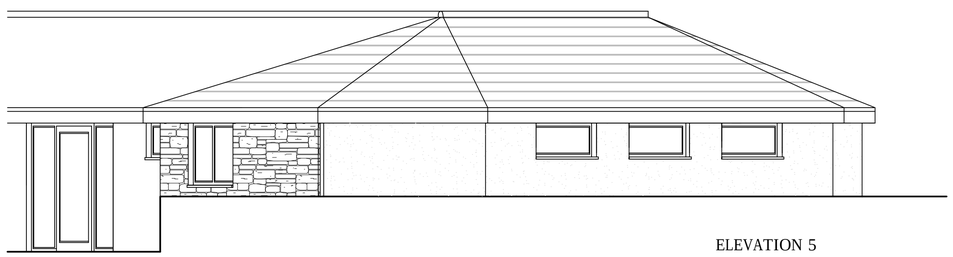

ELEVATION 5

ALL DIMENSIONS TO BE CHECKED ON SITE AND REPORTED BACK TO THIS OFFICE.

1:100
1:20
1:50

PROPOSED HYDROTHERAPY
POOL PLAN & ELEVATIONS

SCALE 1:50

ELIOTT JOHNSON
DURFELDT LODGE
BARNSLEY ROAD
DARFIELD
BARNSLEY
S73 9DJ

0212/215

CUBIC
ARCHITECTURAL
SERVICES LIMITED
LYMEDALE BUSINESS CENTRE, HOOTERS HALL ROAD,
NEWCASTLE UNDER LYME, ST5 9QF
TEL: 01782 297291 FAX: 01782 296541
info@cubicas.co.uk www.cubicas.co.uk