


*NOTE: External proposed spot levels indicative for general pricing subject to variation by WYG drainage designers in due course

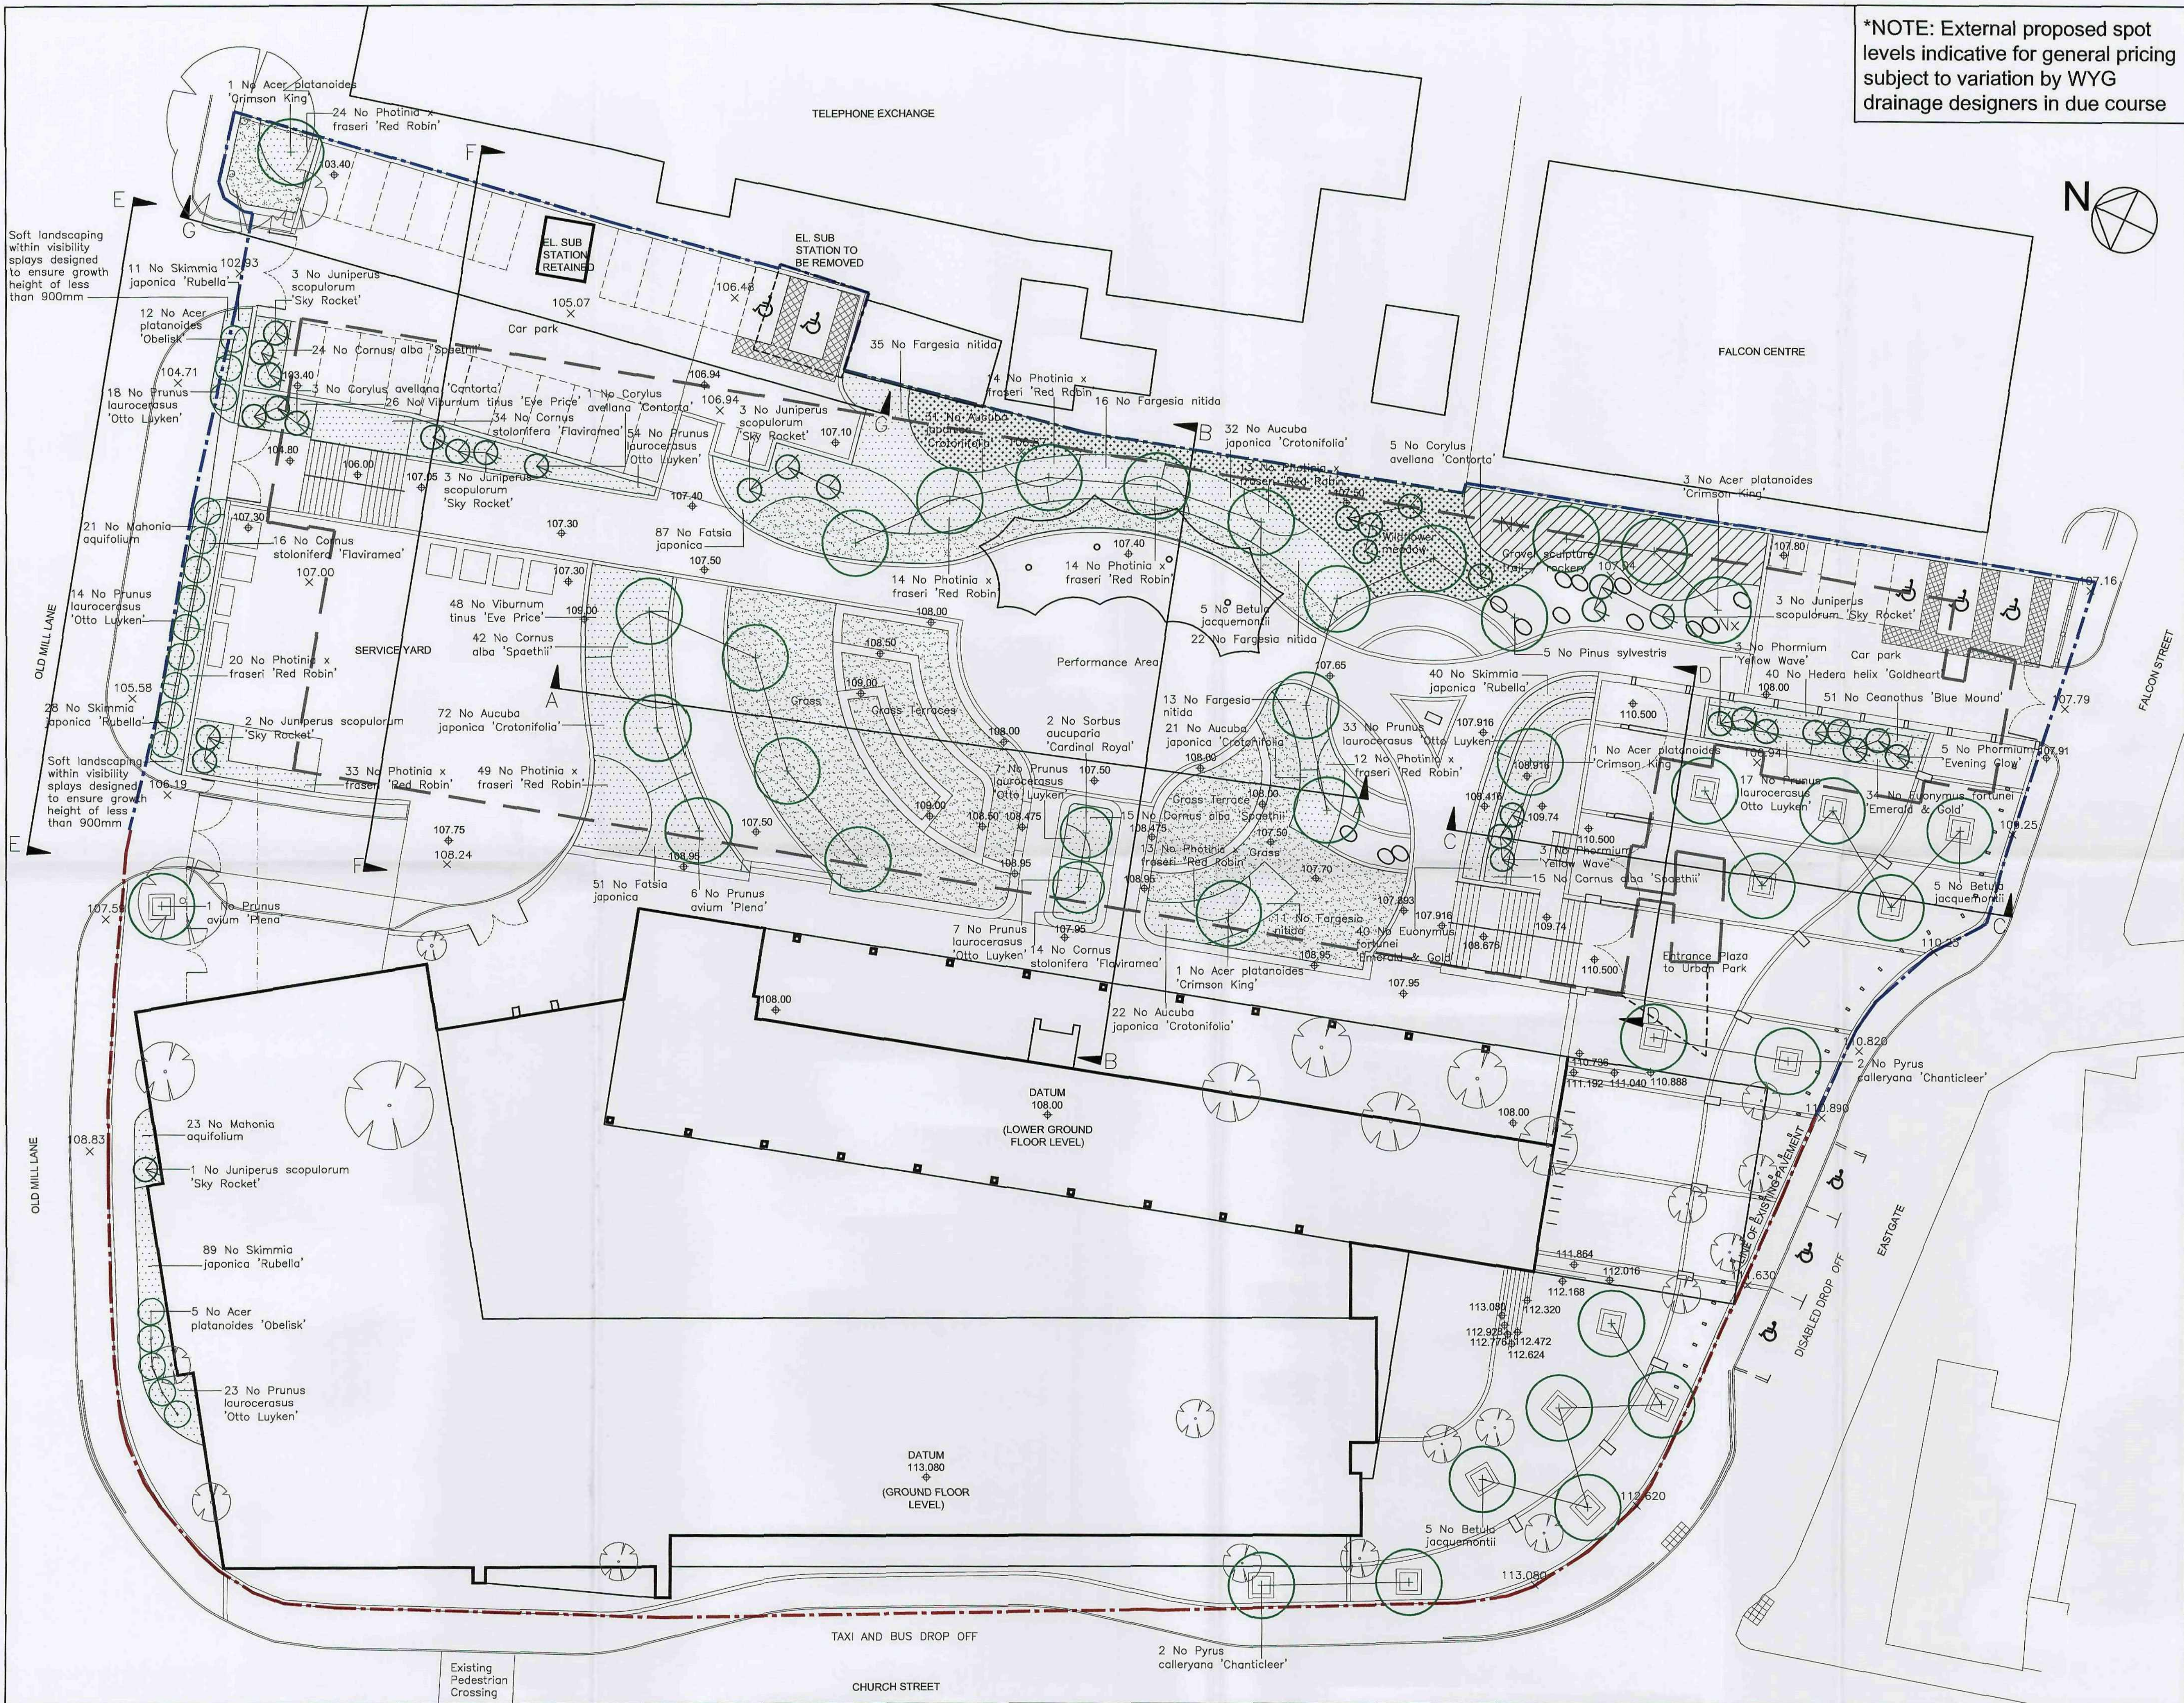

- KEY**
- PROPOSED STAKE TREE PLANTING
 - SPECIMEN PLANTING
 - EXISTING TREES PROPOSED FOR REMOVAL
 - ORNAMENTAL PLANTING
 - NATIVE PLANTING MIX
 - WILDFLOWER GRASS MIX
 - GRASSED AREAS
 - OUTLINE OF DEMOLISHED B BLOCK
 - SECTION LINES (REFER TO DRAWING NO. 3492/A/R1525)
 - SITE BOUNDARY
 - NOMINAL SITE BOUNDARY FOR CONSTRUCTION
 - EXISTING LEVELS
 - PROPOSED LEVELS

P1 14/08/08 Drawn: DW Check: PP
Entrance plaza to Eastgate amended. Planting modified within Urban Park. Pathways widened in Park. Pedestrian permeability throughout Park enhanced.

Fulcrum
2 Sney Street
Sheffield S1 4RH
Telephone +44(0)1142761651
Facsimile +44(0)1142799191
Website www.jeffersonsheard.com

Jefferson Sheard Architects

Drawn: DW		Check: MF	
Project Barnsley College Campus			
Drawing External Works Plan Soft Landscaping			
15 AUG 2008 Corporate main block			
Scale 1:200@A1	Date 29/07/08		
Ref. 3492	Number A_R1510	Rev. P1	

*NOTE: Further detail design to be agreed with BMBC

KEY

- | | | | |
|----|----------|-----------|-----------|
| P1 | 14/08/08 | Drawn: DW | Check: PP |
|----|----------|-----------|-----------|
- Entrance plaza to Eastgate amended. Paving modified within Urban Park. Pathways widened in Park. Pedestrian permeability throughout Park enhanced.




Jefferson
Sheard
Architects


Project
Barnsley College Campus

15 AUG 2008


5452	A_R1520	F1
------	---------	----

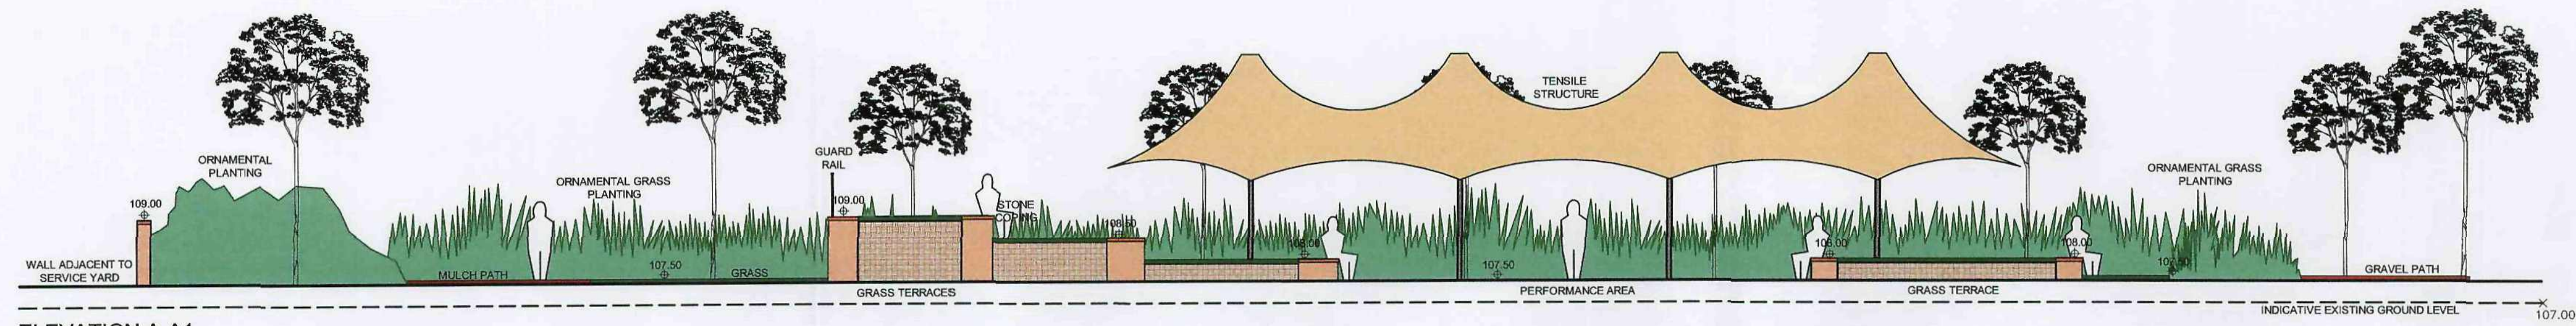


ELEVATION A-A1

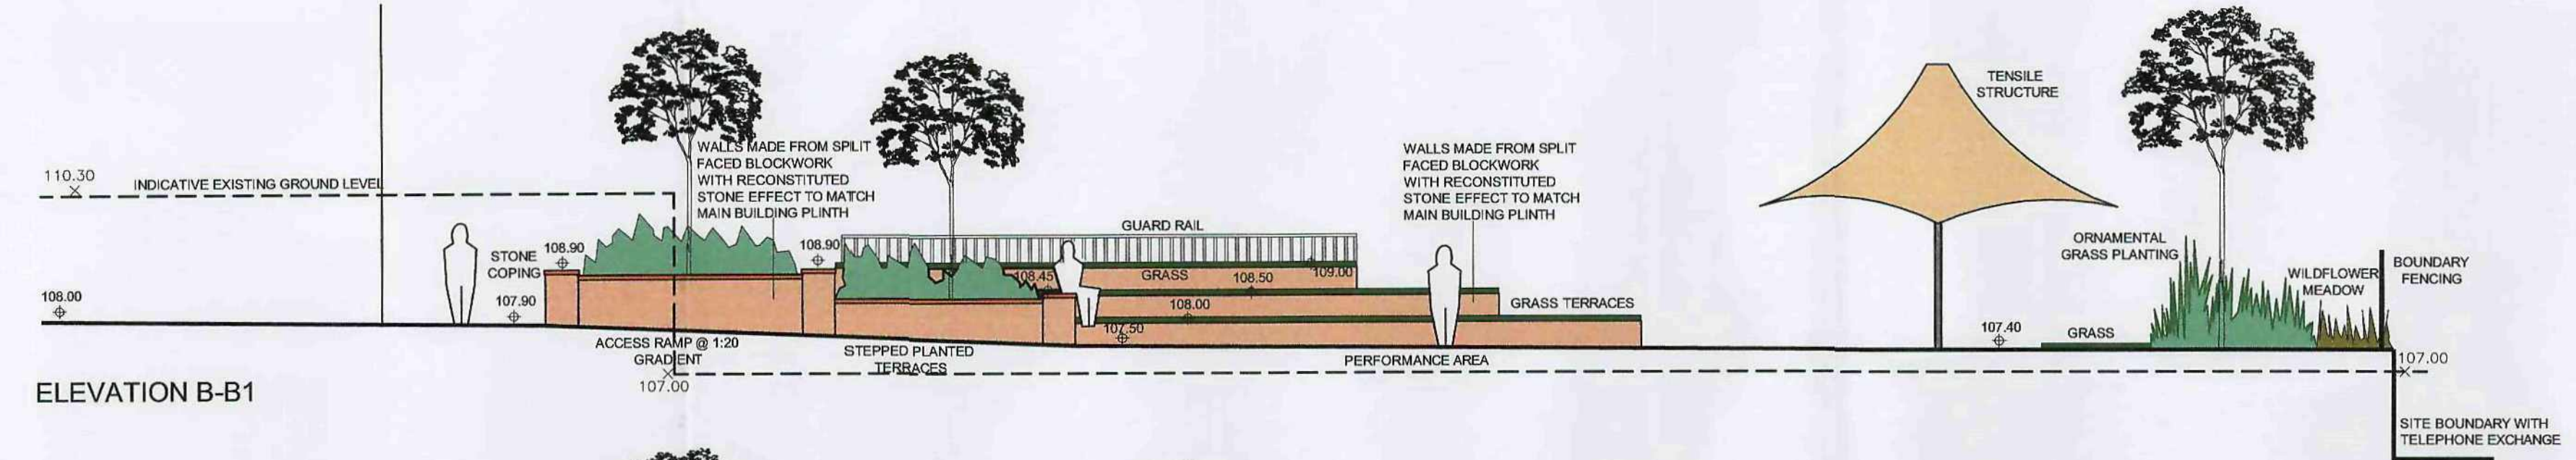


ELEVATION B-B1

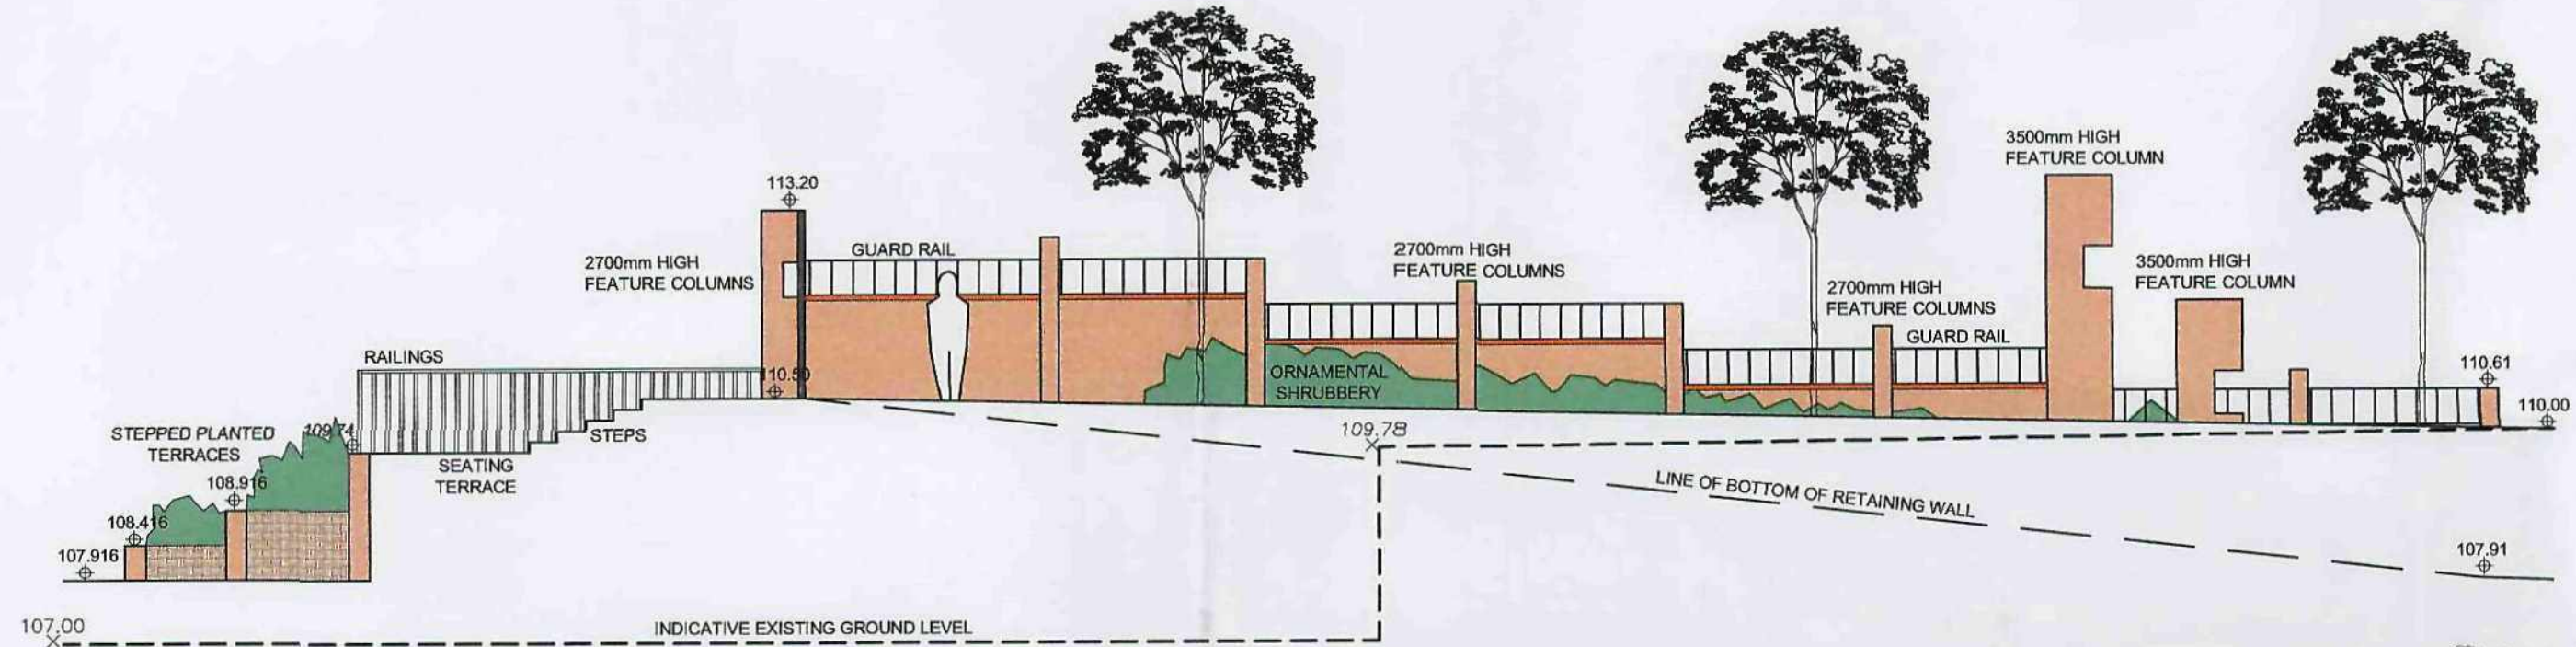


ELEVATION C-C1

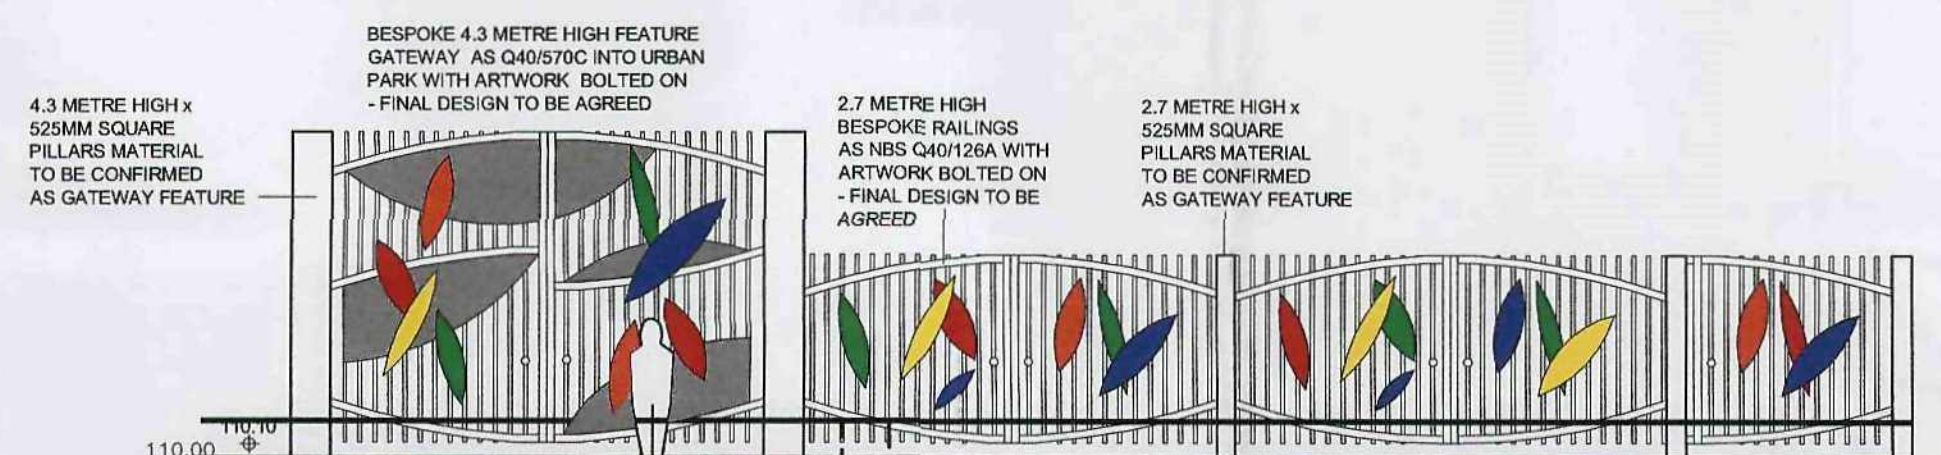


ELEVATION D-D1

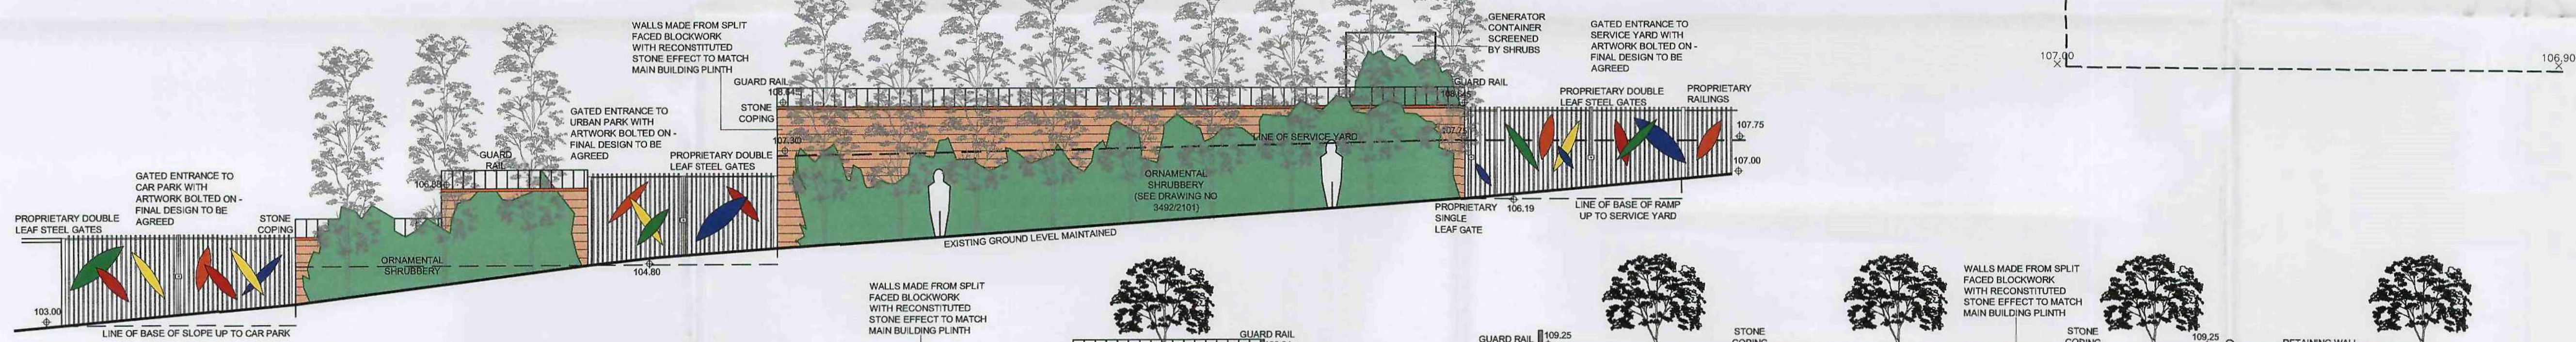

ELEVATION E-E1 (TO OLD MILL LANE)

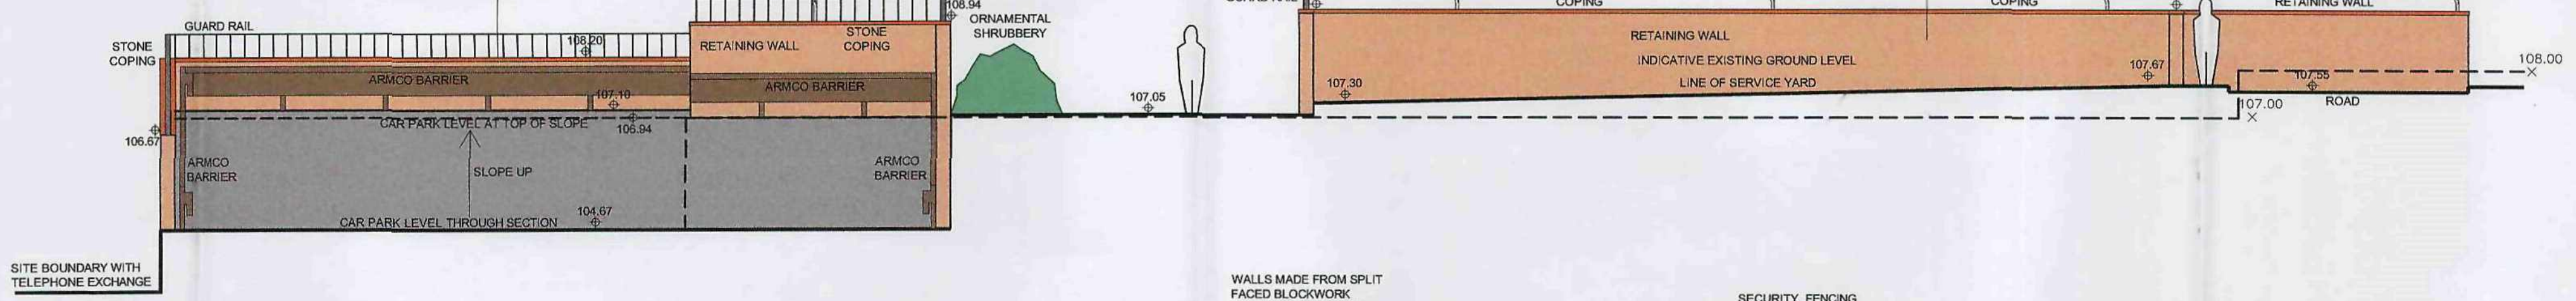

ELEVATION F-F1

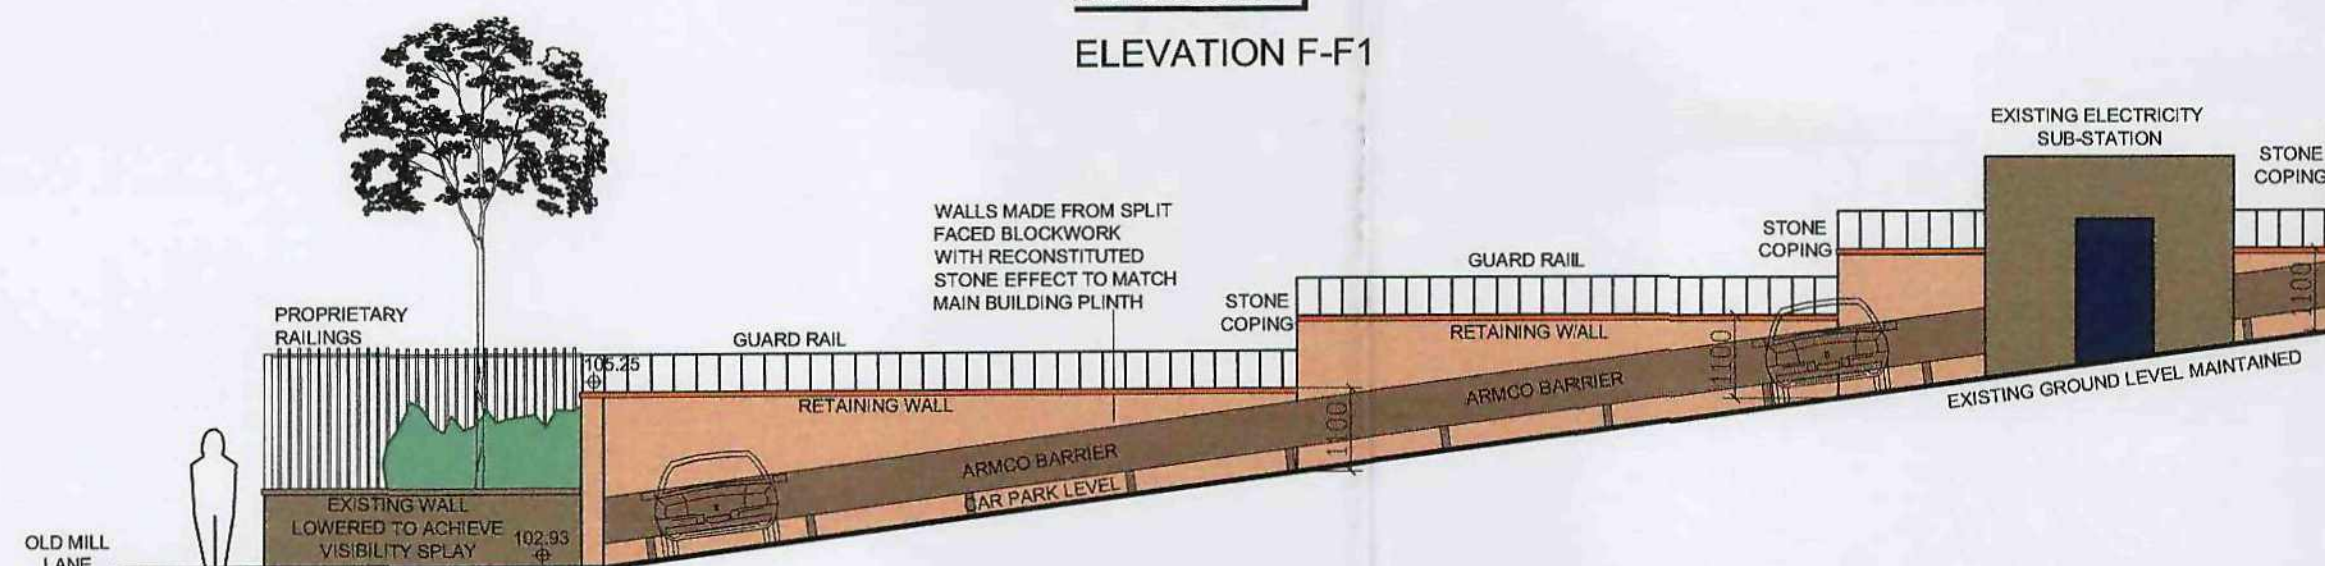

ELEVATION G-G1 (TO BOUNDARY WITH TELEPHONE EXCHANGE)

*NOTE: All retaining walls to structural engineers details and design.

*NOTE: All tree heights shown indicatively at roughly 10 years growth

Do not scale from this drawing
The contractor is to check all dimensions on site and report any discrepancies to the architect
All rights described in chapter IV of the copyright, designs and patents act 1988 have been generally assumed

Drawn: - Check: -

Fidurum
2 Sidney Street
Sheffield S1 4RH
Telephone +44(0)1142761651
Facsimile +44(0)1142799191
Website www.jeffersonsheard.com



Drawn DW Check PP

Project
Barnsley College Campus

Drawing
External Works Elevations

15 AUG 2008

Scale
1:100@A1
Date
14/08/08
Ref.
3492
Number
A_R1525
Rev.