
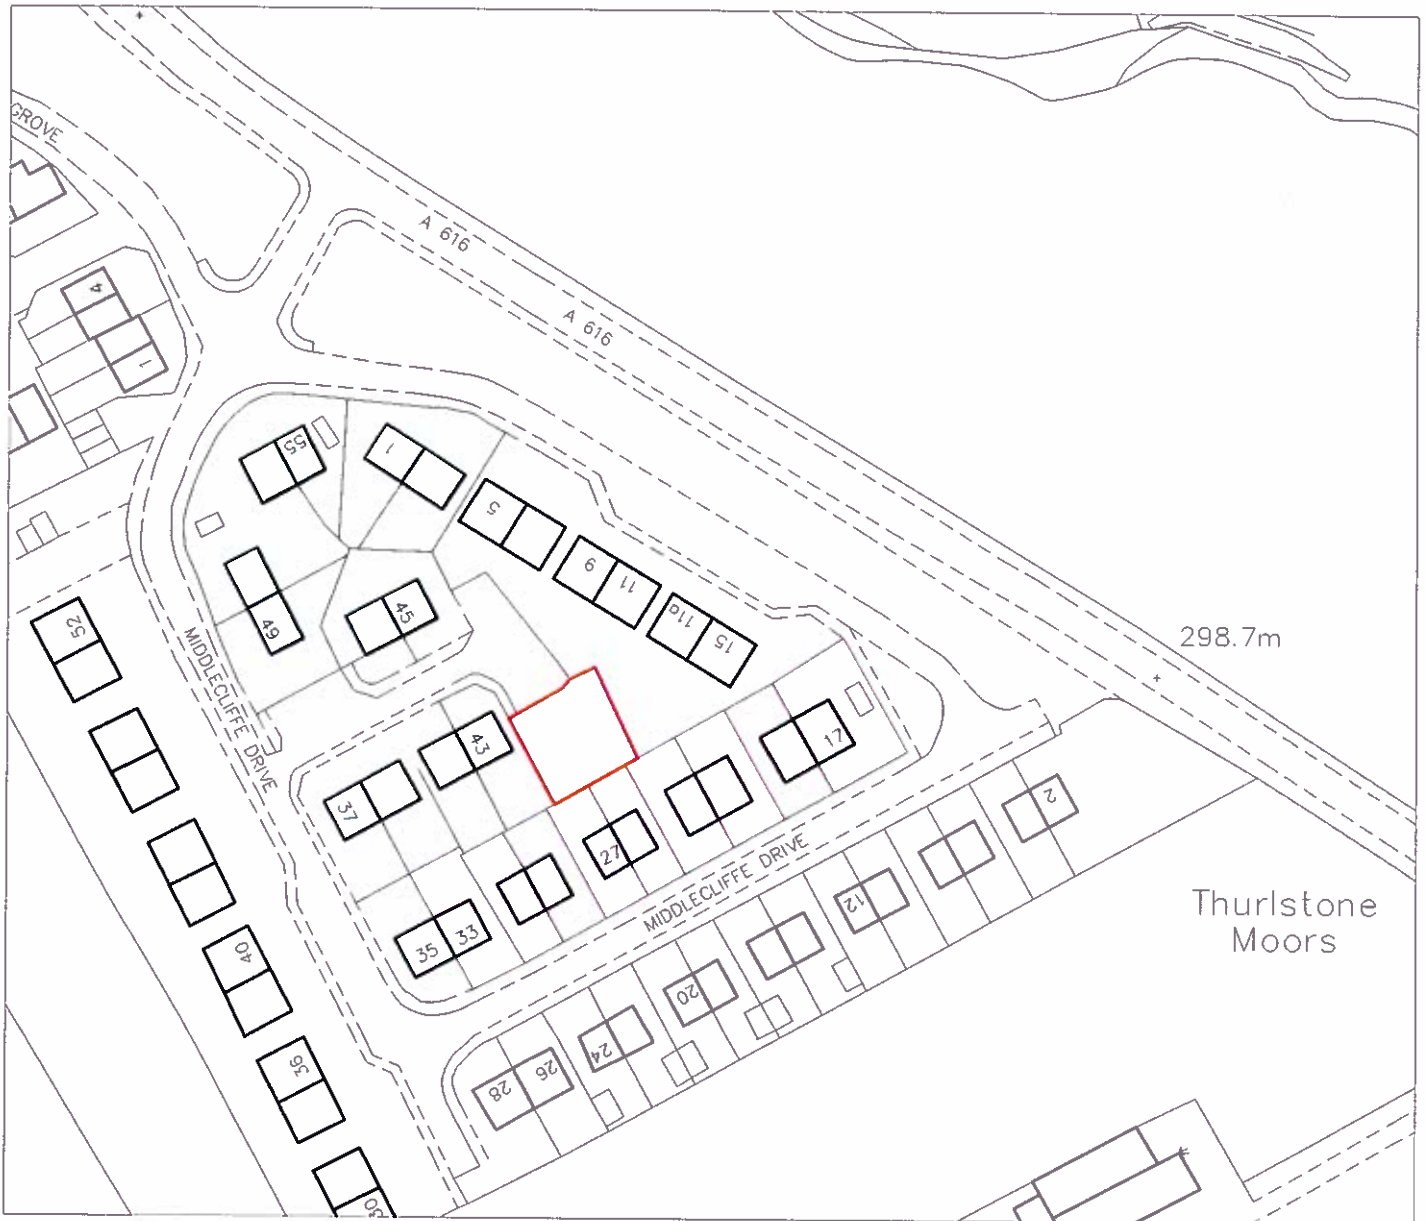


North

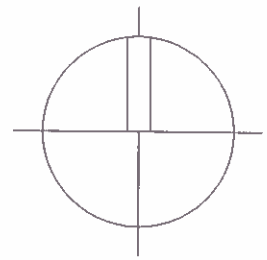

OS License No: LIG0015

**LAND ADJACENT
43 MIDDLECLIFFE DRIVE
CROW EDGE SHEFFIELD**

LOCATION PLAN

Scale 1:1250

Date Sept 08

Ref 23.38

Drwg No OS1



**Chris Carr Associates
ARCHITECTS**

6a Eastgate Barnsley
S70 2EP

Tel: 01226 286256 Fax: 01226 207304
Email: mail@cca-arch.co.uk