
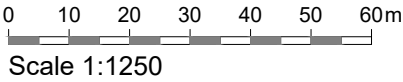


Important notice:
Do not scale off this drawing.
Critical dimensions should be checked on site prior to works commencing.
Dimensional conflicts should be brought to the company's attention as soon as they become apparent. Failure to do so could render the contractor liable for subsequent consequential losses.

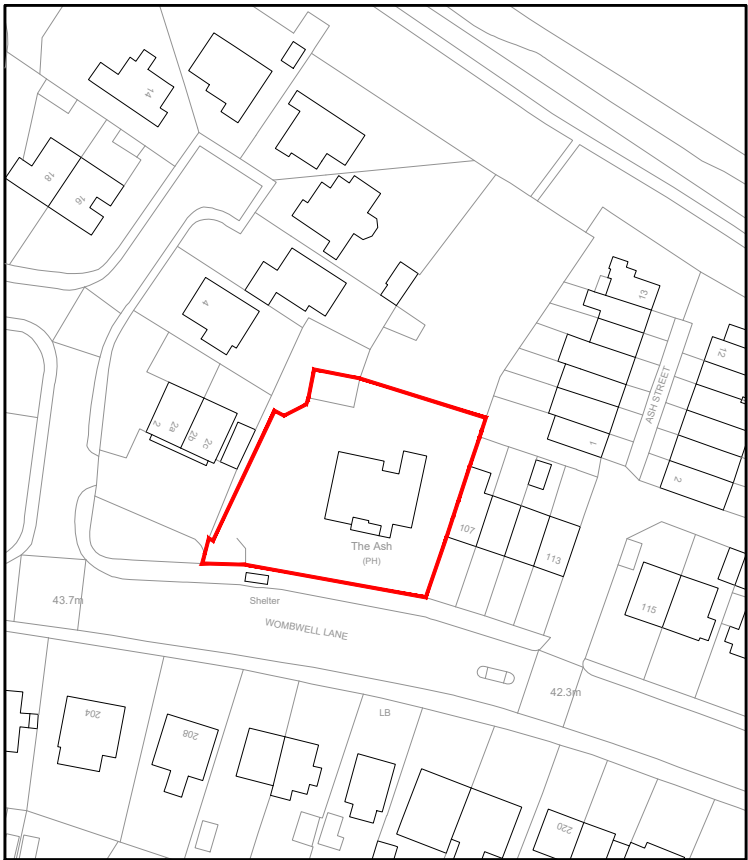

REV	DATE	DESCRIPTION	DRN	CKD
CONCEPT IDL				
Architecture - Interior Design -Project Management				
Suit 1, Sheffield Business Park Ltd Sheffield Business Centre, Europa Link Sheffield, S9 1XZ Tel: 01709 371 170 Email: office@concept-intdes.co.uk Website: www.concept-intdes.co.uk Facebook: www.facebook.com/conceptidl				
CLIENT				
Punch Taverns				
PROJECT				
Ash Inn 105 Wombwell Lane Barnsley S73 8EP				
TITLE				
Site Location Plan				
STAGE				
PLANNING				
PROJECT No. 2667		DRAWING No. 10		REV. -
SCALE 1:1250@A3		DATE Dec '19		
DRAWN LJG		CHECKED TF		