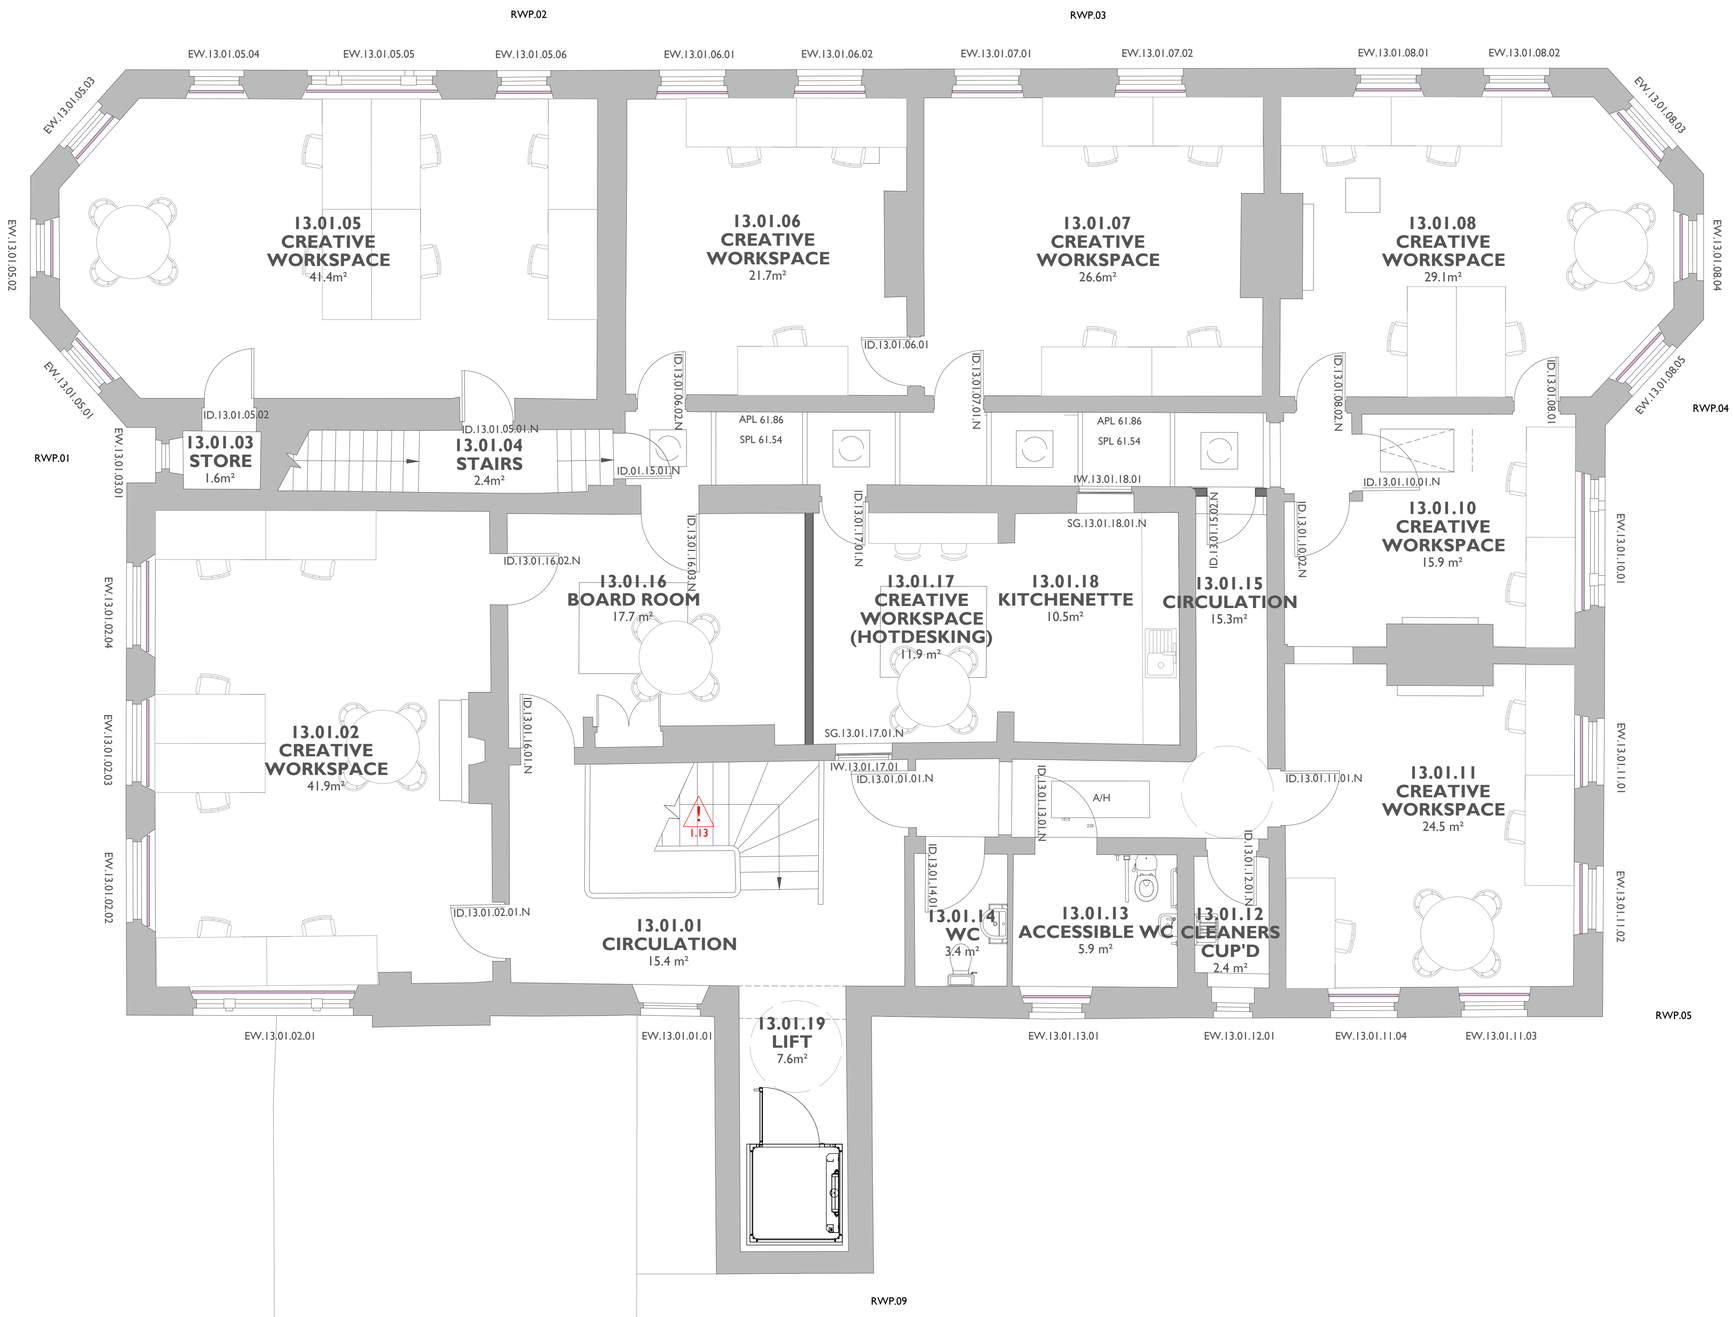


1 / **2005** **First Floor as Proposed**
1:50 @ A1

Notes: 29/09/2023 15:53:59


Drawings are based on survey data and may not accurately represent what is physically present.

Do not scale from this drawing. All dimensions are to be verified on site before proceeding with the work.

All dimensions are in millimeters unless noted otherwise.

Purcell shall be notified in writing of any discrepancies.

Key Plan
not to scale

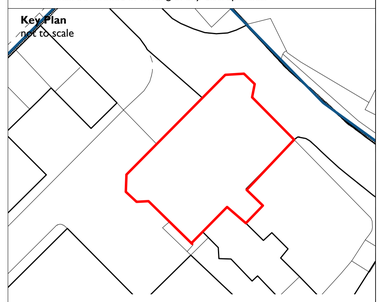

Key

New window roller blinds to NBS N10/240

Specific CDM Hazard, refer to Designer's CDM Risk Register EFAS-PUR-00-XX-PD-A-0001

Notes

Loose furniture to be client supplied

Allow for floorboards to be carefully lifted and reinstated in locations required to allow installation of new building services within floor / ceiling voids

0 500mm 1 m 2 m 3 m 4 m 5 m

REV	DATE	BY	CHK	DESCRIPTION
C01	22/09/2023	TW	TW	.
C02	29/09/2023	TW	TW	.

CLIENT
Barnsley MBC

PROJECT
Elsecar - Forging Ahead

JOB NUMBER
241992

PURCELL

TITLE
Building 13
First Floor Proposed

SIZE	SCALE	LAST REVISED	DRAWN	CHECKED
A1L	1:50	29/09/2023	TW	TW

REV **C02** SUITABILITY/REASON FOR ISSUE **A - Tender**

DRAWING NAME
EFAS-PUR-13-01-DR-A-2005

The Liquor Store, The Chocolate Works, Bishopthorpe Road, York YO23 1FT
© PURCELL 2019. PURCELL ® IS THE TRADING NAME OF PURCELL ARCHITECTURE LTD.