




NOTES

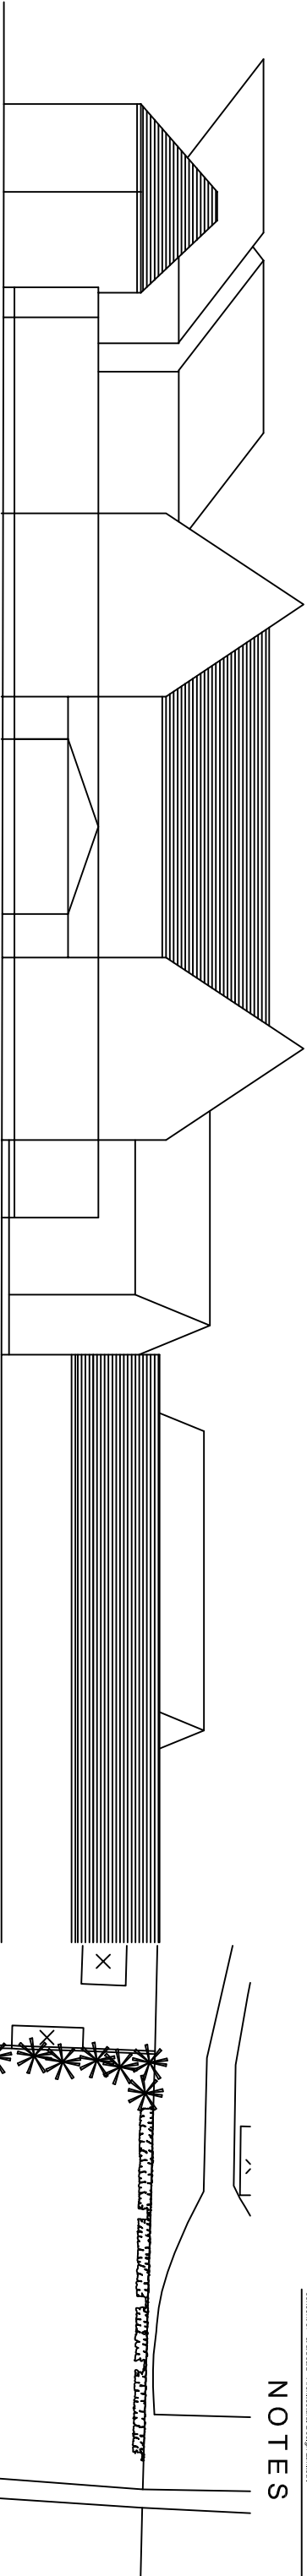

EXISTING ROADSIDE ELEVATION (SOUTH)
SCALE - 1:250

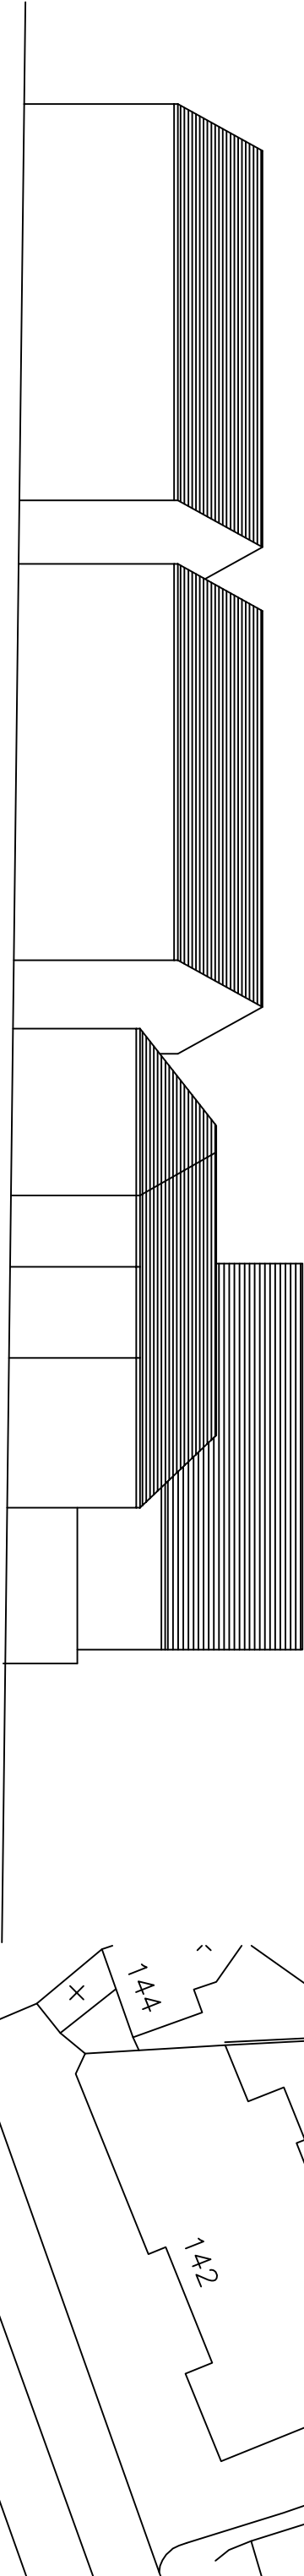

EXISTING ROADSIDE ELEVATION (WEST)
SCALE - 1:250

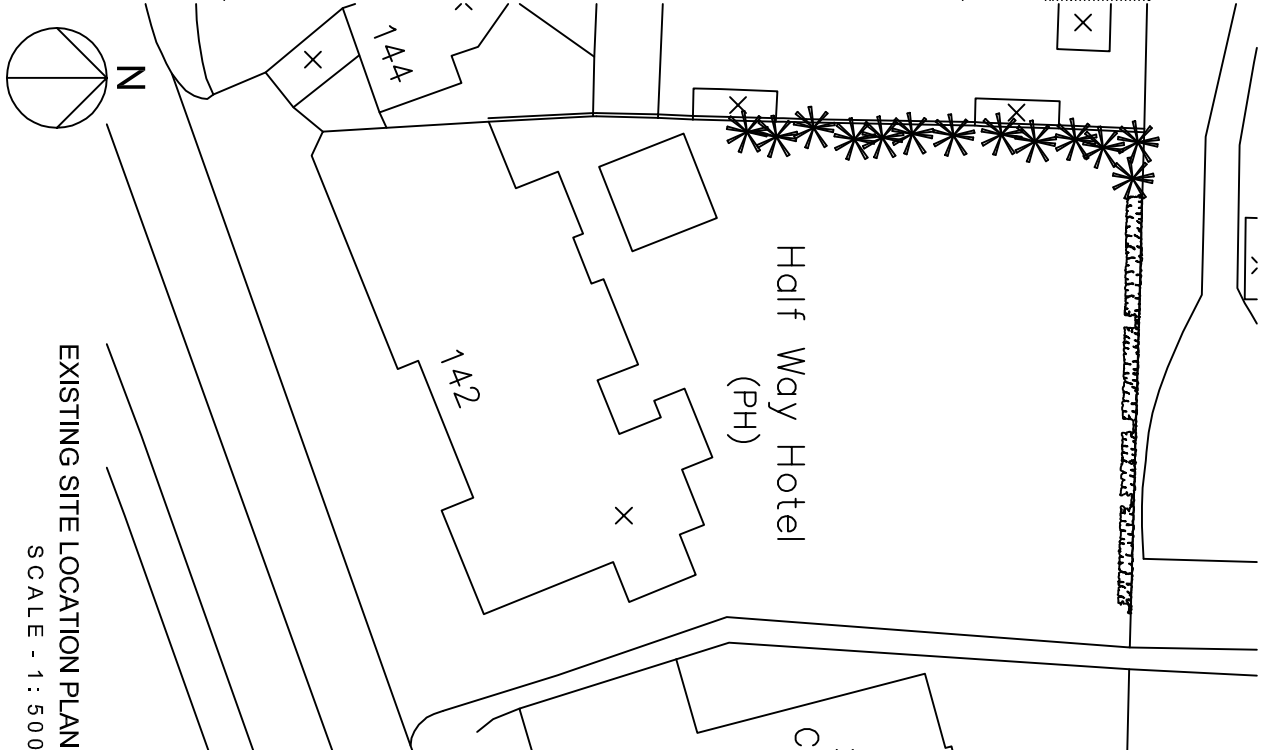

EXISTING SITE LOCATION PLAN
SCALE - 1:500

PLANNING ISSUE

Rev	Description	Date	By	App'd
-----	-------------	------	----	-------

trāctus

ARCHITECTURAL DESIGN LIMITED
Unit 11a Northroppe Mills
Walsfield Road
Sutton Coldfield
Buckinghamshire
HP8 9JA
t: 01494 860 701
f: 01494 866 771
e: info@tractusad.co.uk
w: www.tractusad.co.uk


LEISURE INNS DEVELOPMENTS

Project
THE HALFWAY HOTEL
GOLDTHORPE

Drawing title
EXISTING SITE ELEVATIONS

Drawing No	Project No	Scale @ A3	Rev
PL 02	08/022	as shown	-

EXISTING ROADSIDE ELEVATION (NORTH)
SCALE - 1:250

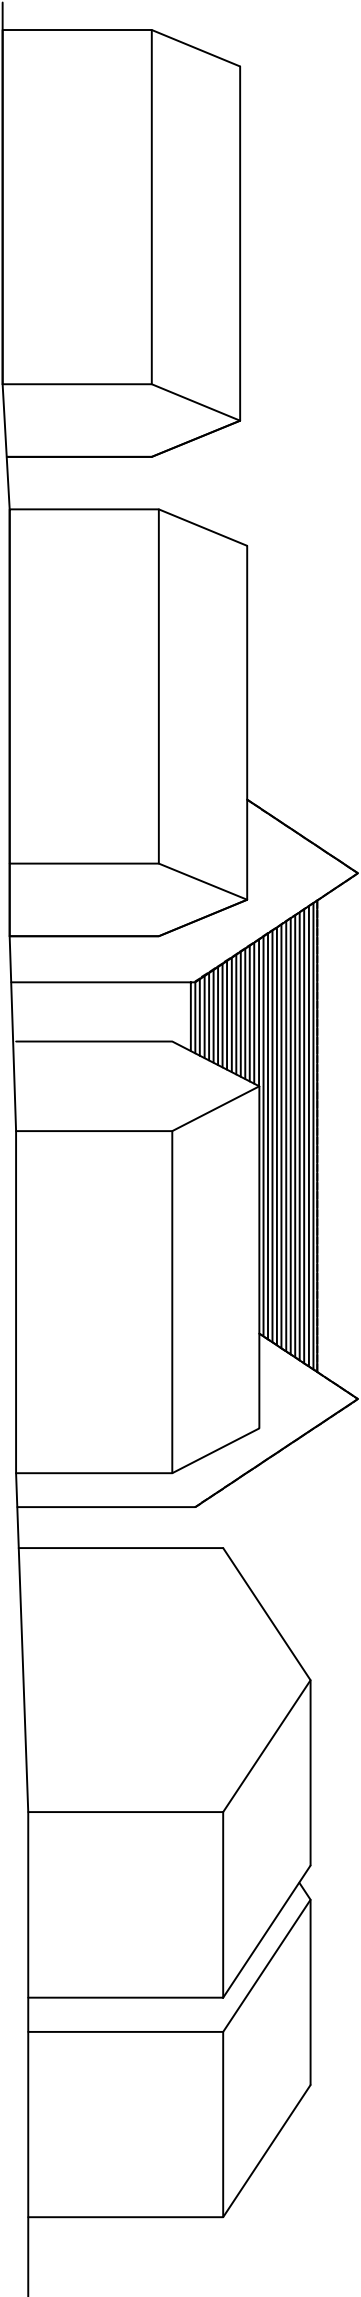

EXISTING SITE ELEVATIONS
SCALE - 1:250