



Notes

Do not scale from drawing, use figured dimensions only.

All dimensions must be checked and verified on site prior to commencement of work and architect to be notified of any discrepancies.

This drawing is intended to permit overall scheme proposals only and cannot be used for construction purposes without further information.

Rev		Drawn	Checked	Date
A	Change from Residential to Office scheme, with additional car parking provision.	MH		05.08.21

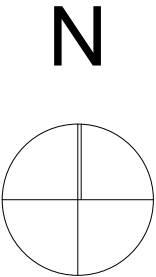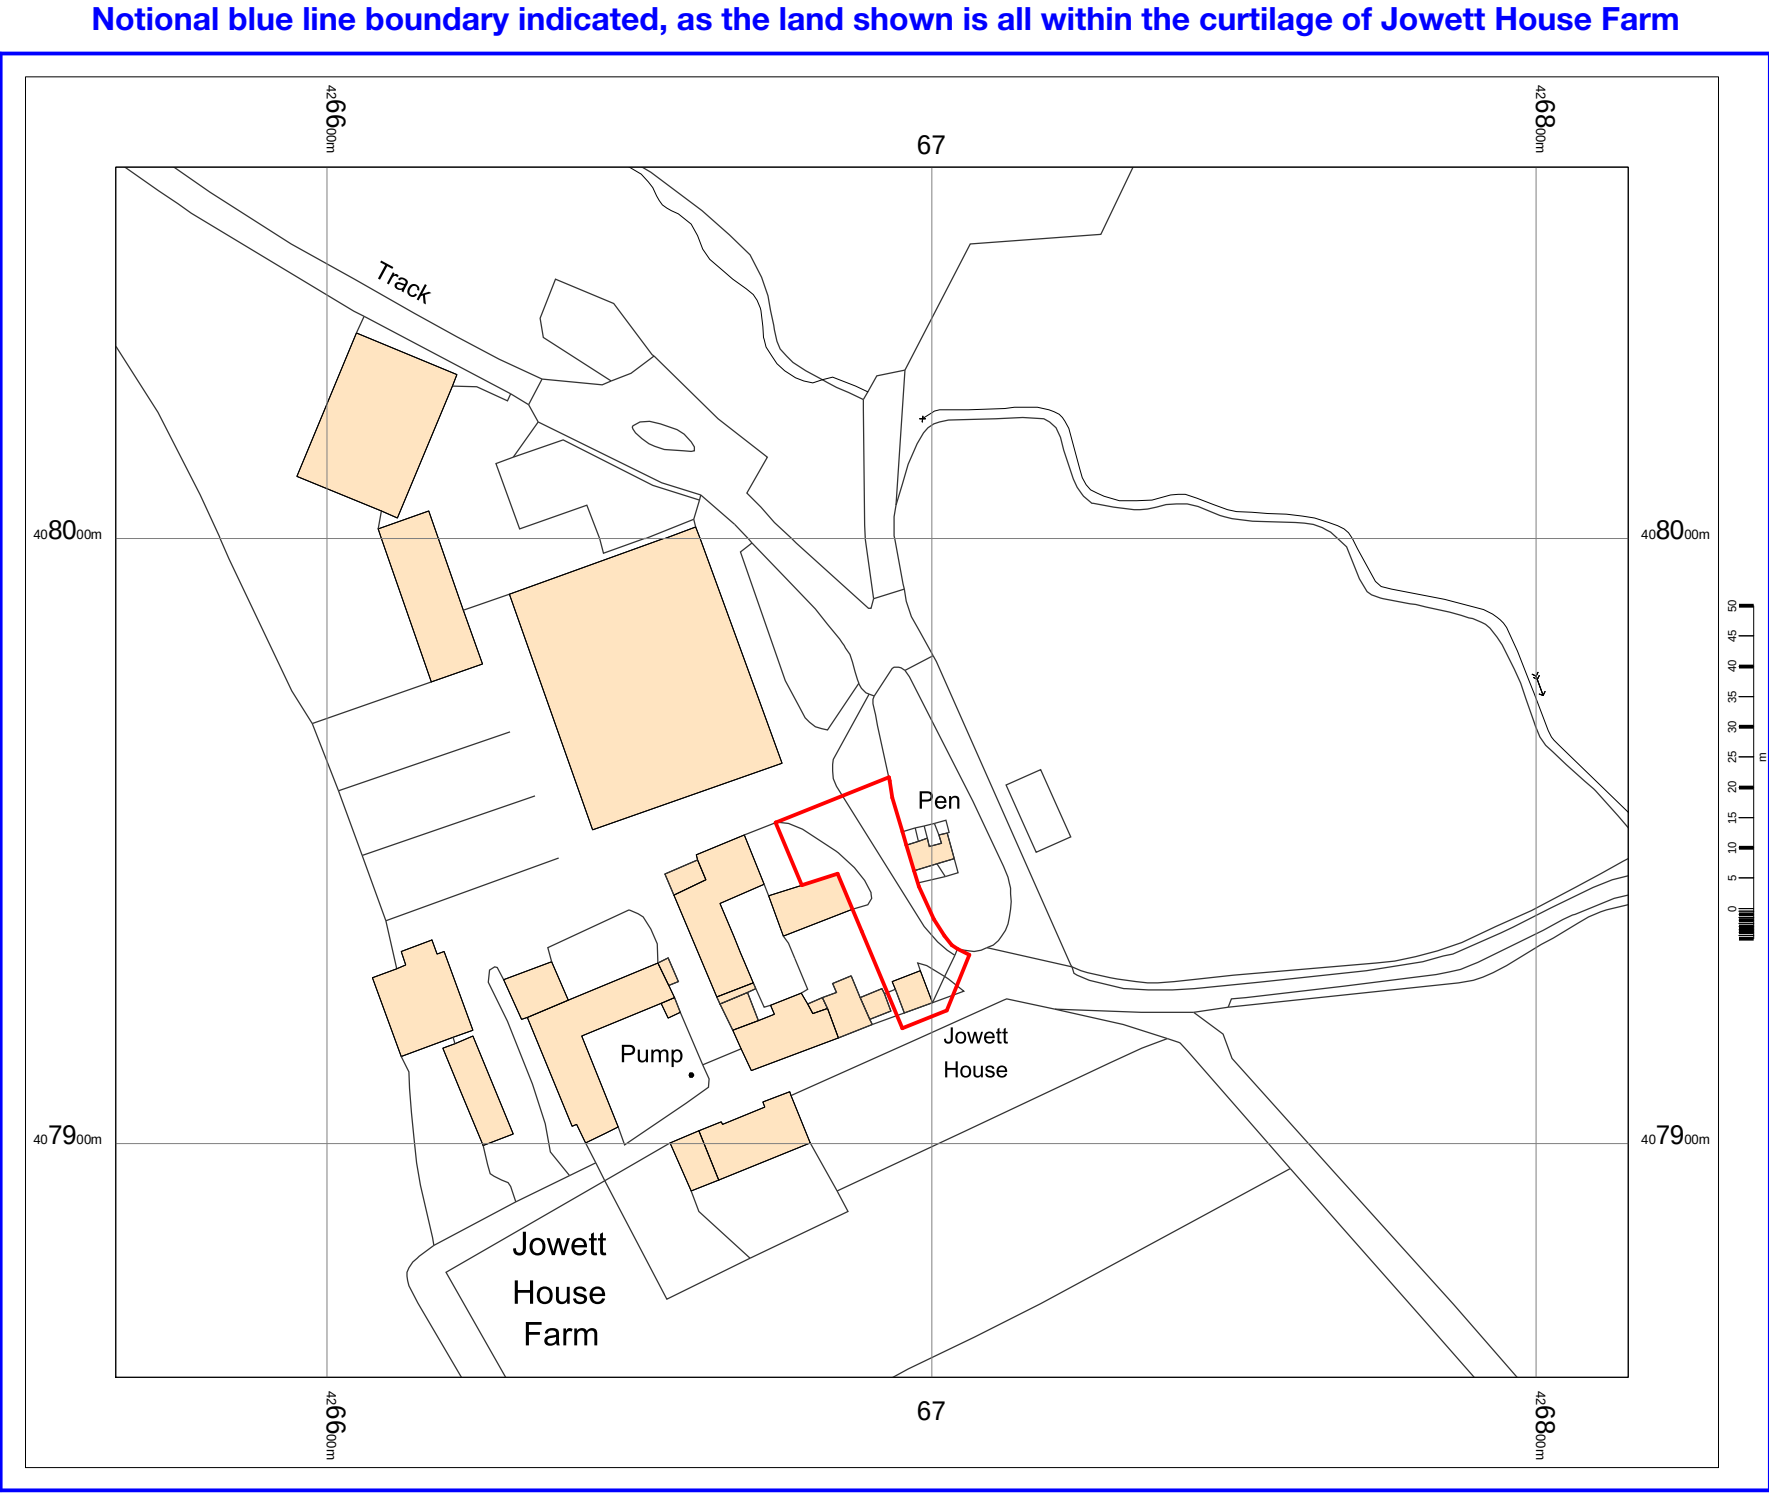

Job Title
The Dovecot, Jowett House Farm,
Cawthorne, Barnsley, S75 4AS

Client
Jowett House Farms Ltd

Status
Planning

Company
AD

Drawing
Location Plan

Scale @ A3
1:1250

Date
May 20

Drawn
MH

Checked

Drawing No.
3357 (LP) 01

Revision
A

ONE17

ARCHITECTS & INTERIOR DESIGNERS

The Dychouse, Armitage Bridge
Huddersfield, West Yorkshire HD4 7PD

T 01484 668 000 F 01484 668 001
E solutions@one17design.com

ONE17DESIGN.COM