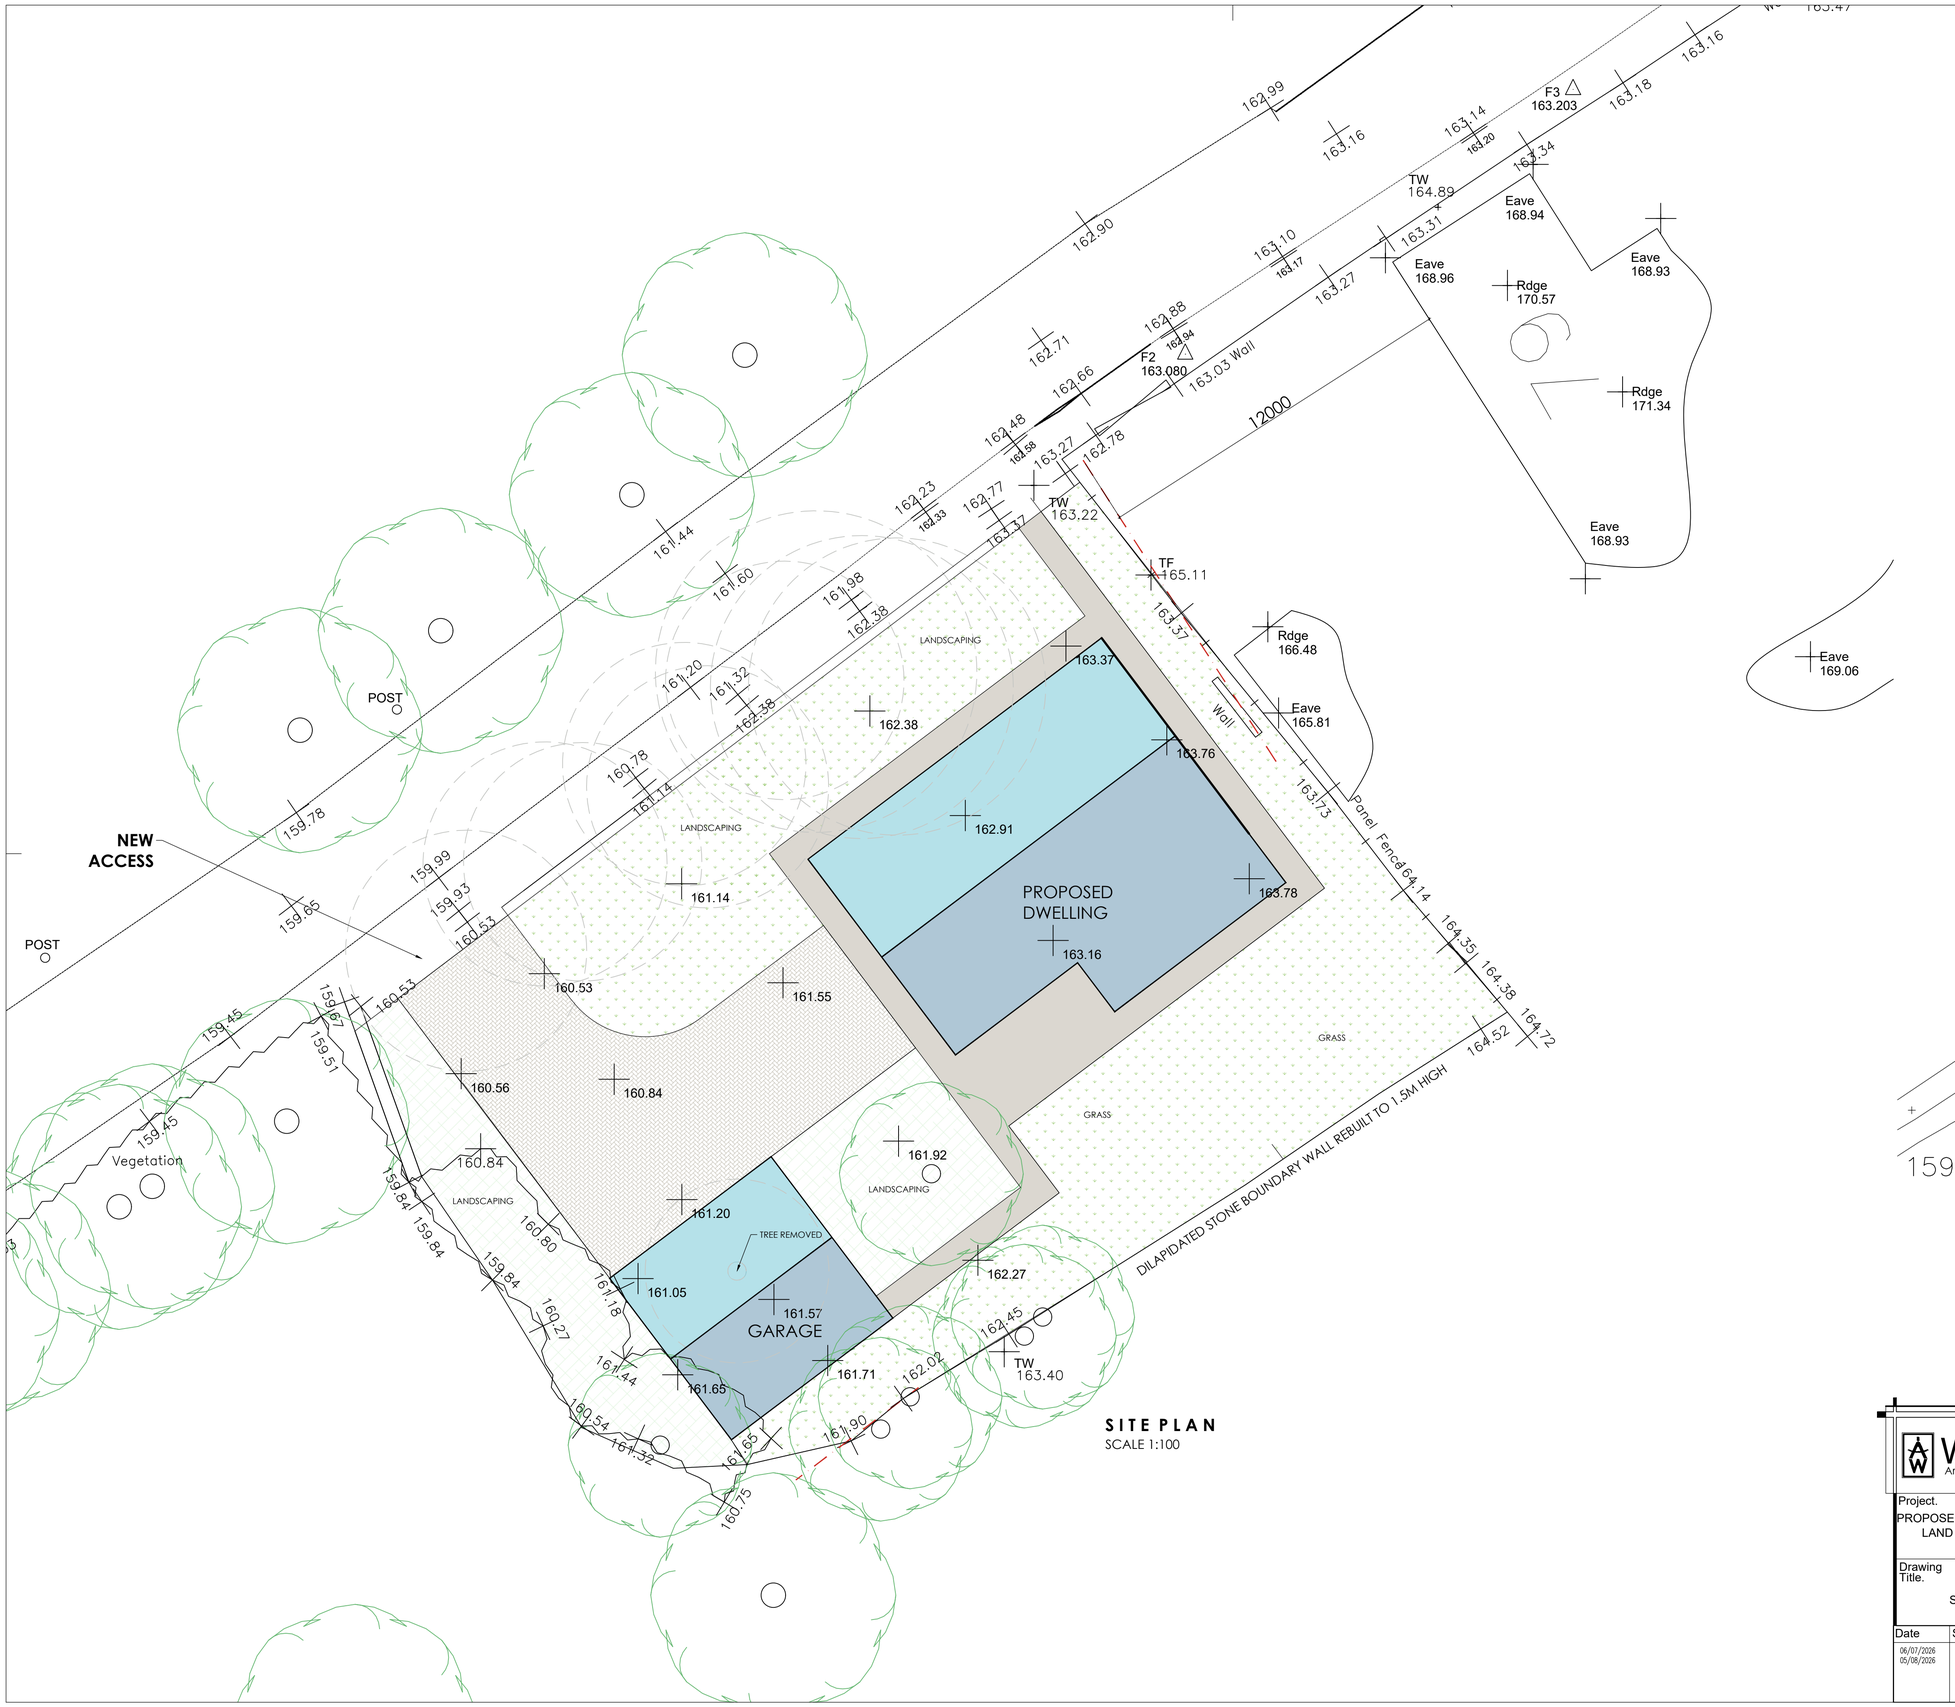

SITE PLAN
SCALE 1:100

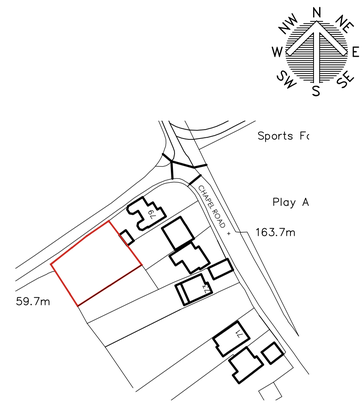

LOCATION PLAN
SCALE 1:1250

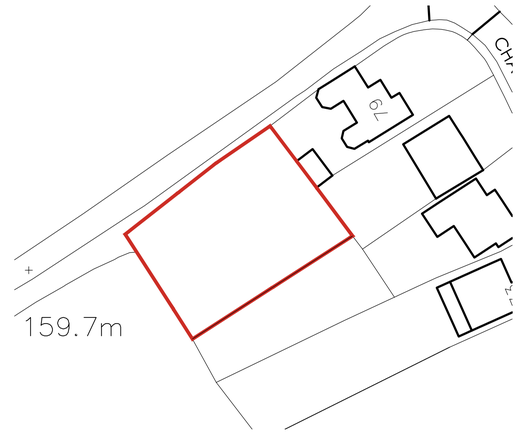

White Agus
Architectural Services

OFFICE ONE,
DRILL HALL,
11 EASTGATE,
BARNSLEY,
S70 2EU

Phone: 01226 208482
Email: info@whiteagus.co.uk
Web: www.whiteagus.co.uk

Project. PROPOSED RESIDENTIAL DEVELOPMENT LAND REAR 77-79 CHAPEL ROAD S75 3AR	Client. MR N. ANTHONY
Drawing Title. SITE & LOCATION PLAN	Date. JULY 2025 / Scale. 1:50 & 1:100 @ A1
	Ref. 25–053 / Dwg. No. 01 / Rev. B

Date	Suffix	Description	Date	Suffix	Description
06/07/2026	A	REVISED FOR PLANNING			
05/08/2026	B	PLAN REVISED			