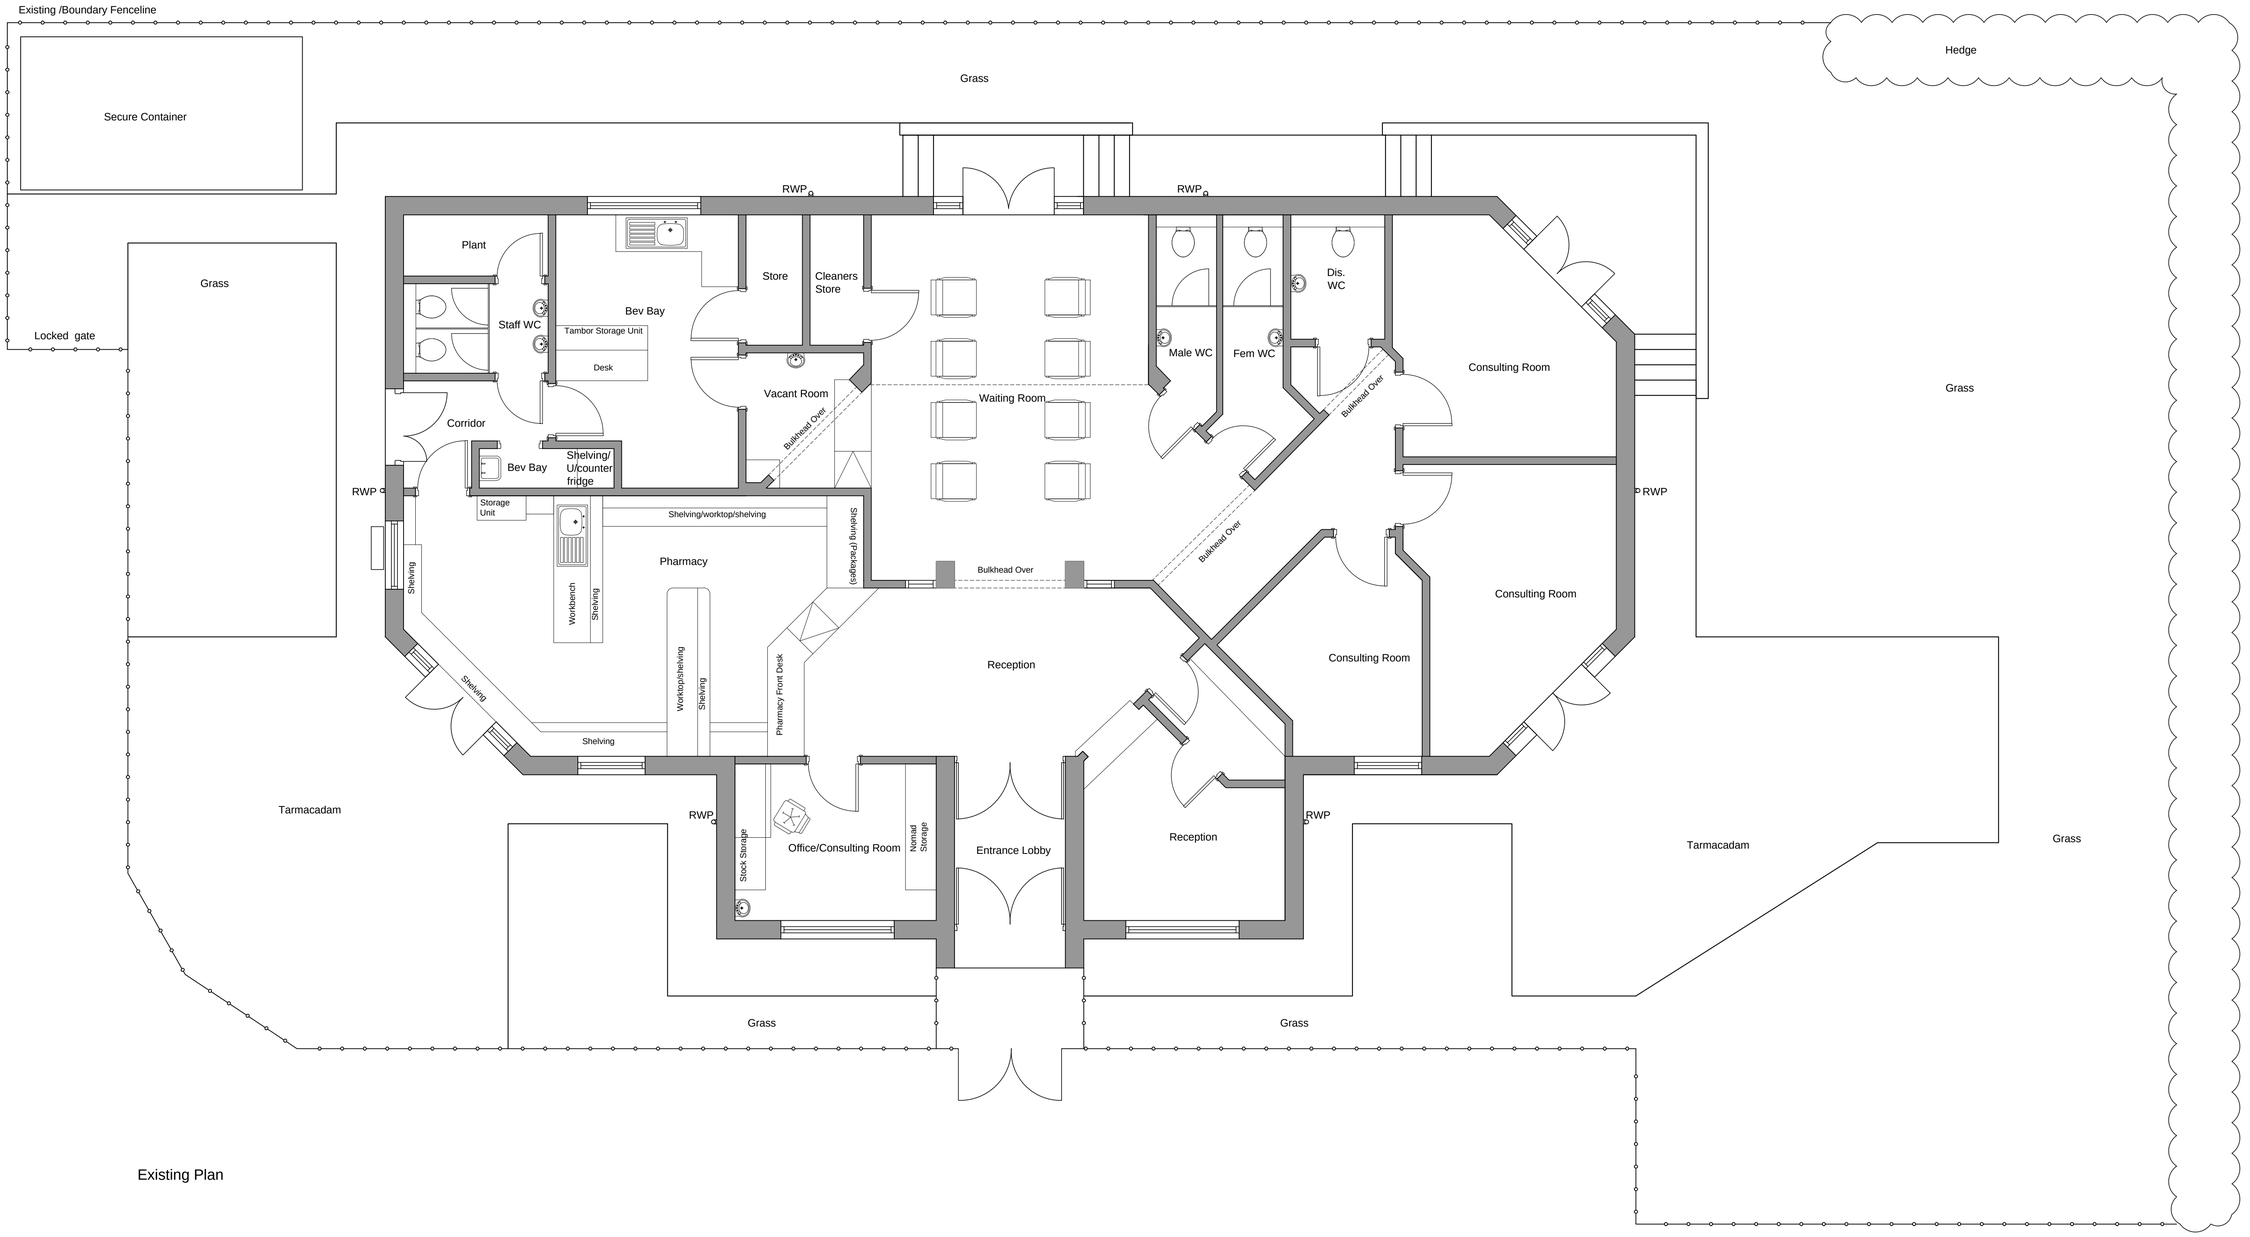

Existing Plan

Key

Denotes Existing Walls

Issue Purpose: INFORMATION

P+HS Architects

84 Albion Street
Leeds
LS1 6AG
0113 2454332

The Old Station
Station Road
Stokesley TS9 7AB
01642 712684

Design Works
William Street
Gateshead NE10 0JP
0191 4692585

www.pandhs.co.uk

Client	Ken Yam
Project	Gatehouse Pharmacy Extension & Reconfiguration
Title	Existing Plan
.	
Drawing Number	2867 – D – 22 – 001
Revision	– ~
Stage Identification:	Design - D Construction - C
Issued From	Leeds
Date	Aug 2017
Scale	1:50 @ A1
Drawn	JH
Auth	PB

Do not scale from this drawing. Work to figured dimensions, and any discrepancy to be reported to the Architect.

Refer to larger scale drawings where available. © P+HS Architects Limited