


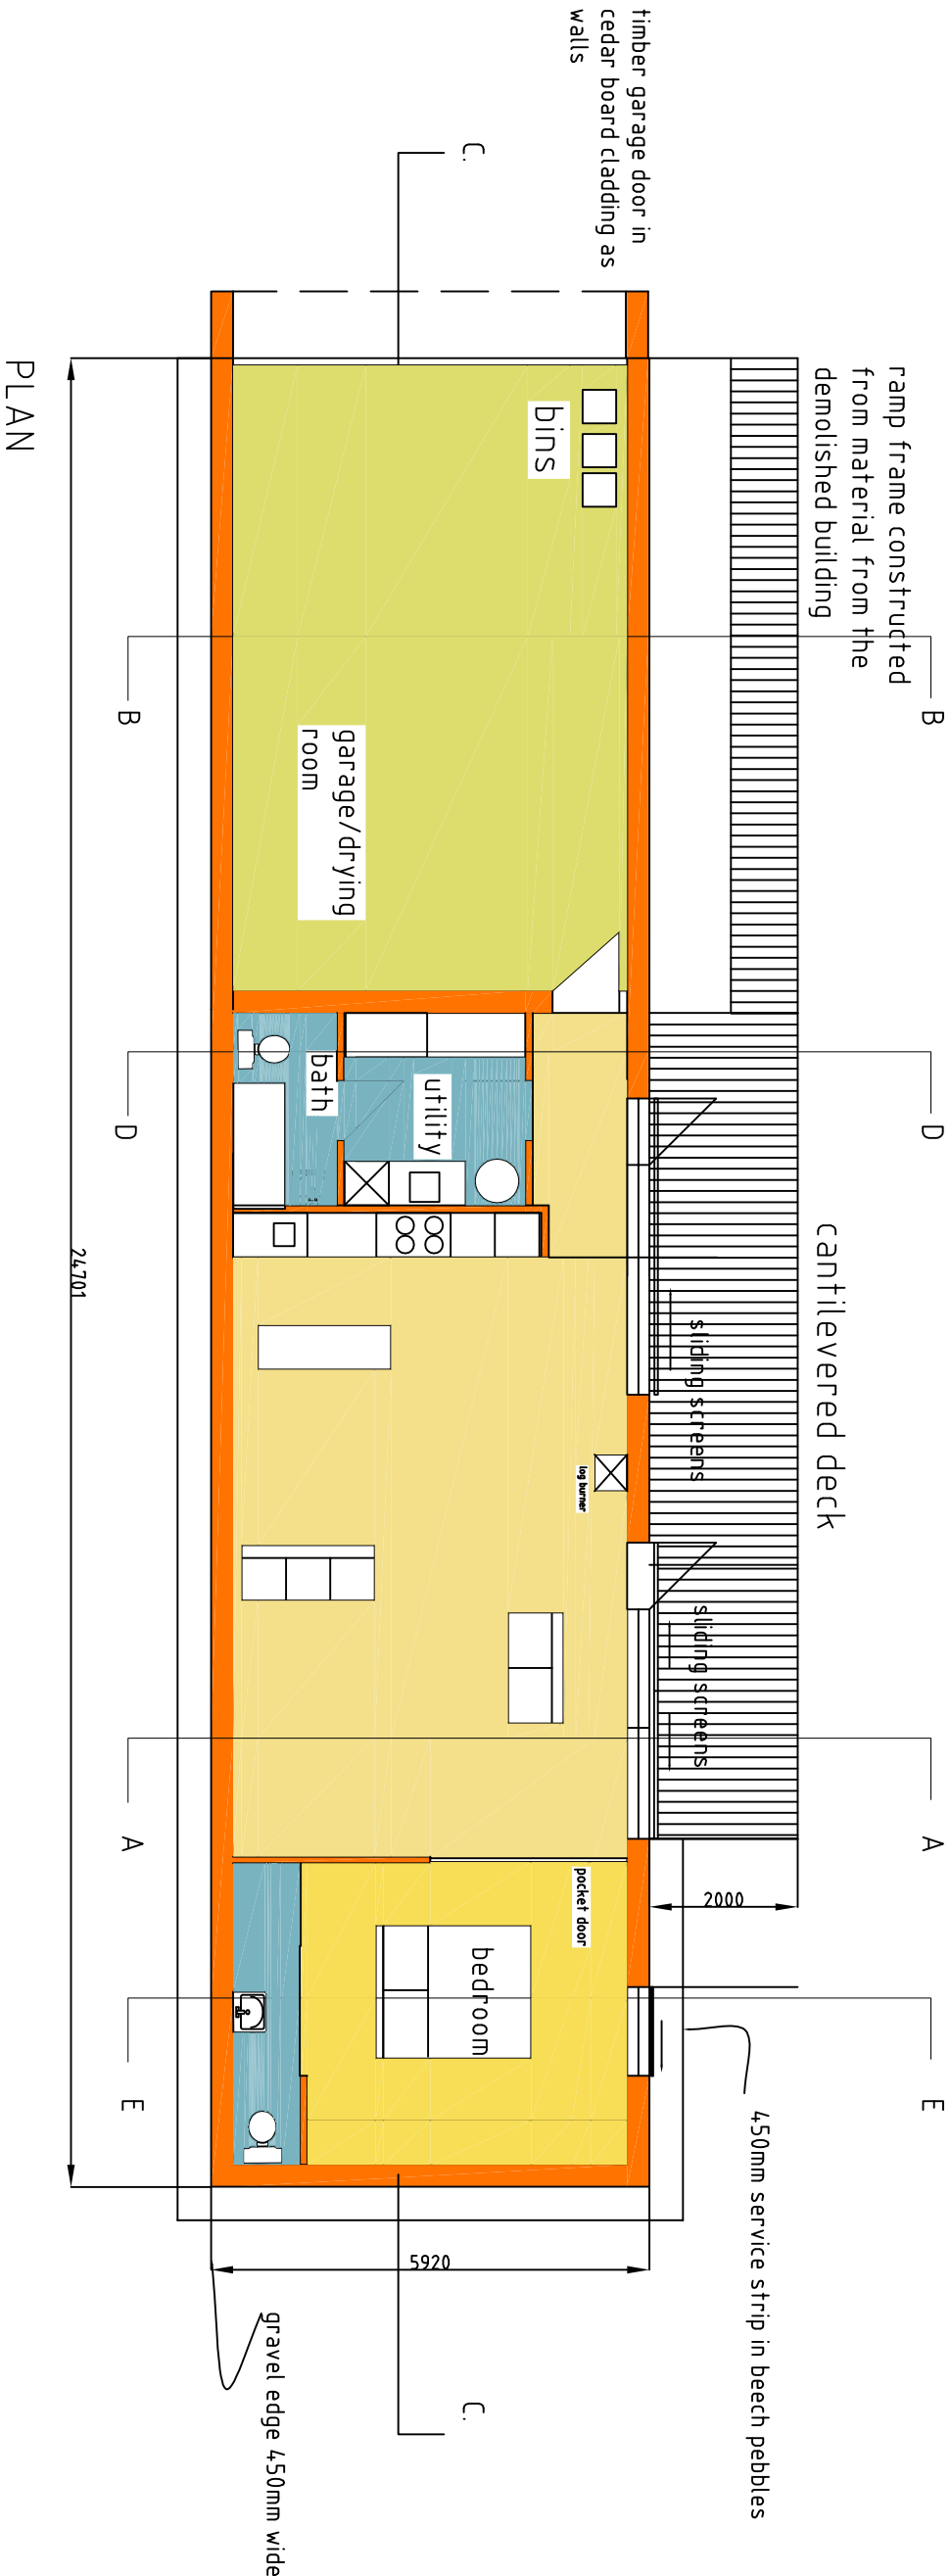

roy harrison architects			
41A Staincross Common S, Yorkshire S75 6 JF Telephone 07922696549 E-Mail: rthoyarch@gmail.com			
Client Roy Harrison			
Project Scout Dyke Eco House Halfax Road Barnsley S36 7EZ			
Title plan			
Date 10/1/14	Drawing No. rh/sd/14/3	Scale 1:100	
Sheet of 1	Revision	Drawn rh	