All adoptable roads are to be constructed in accordance with the South Yorkshire Design Guide specification.

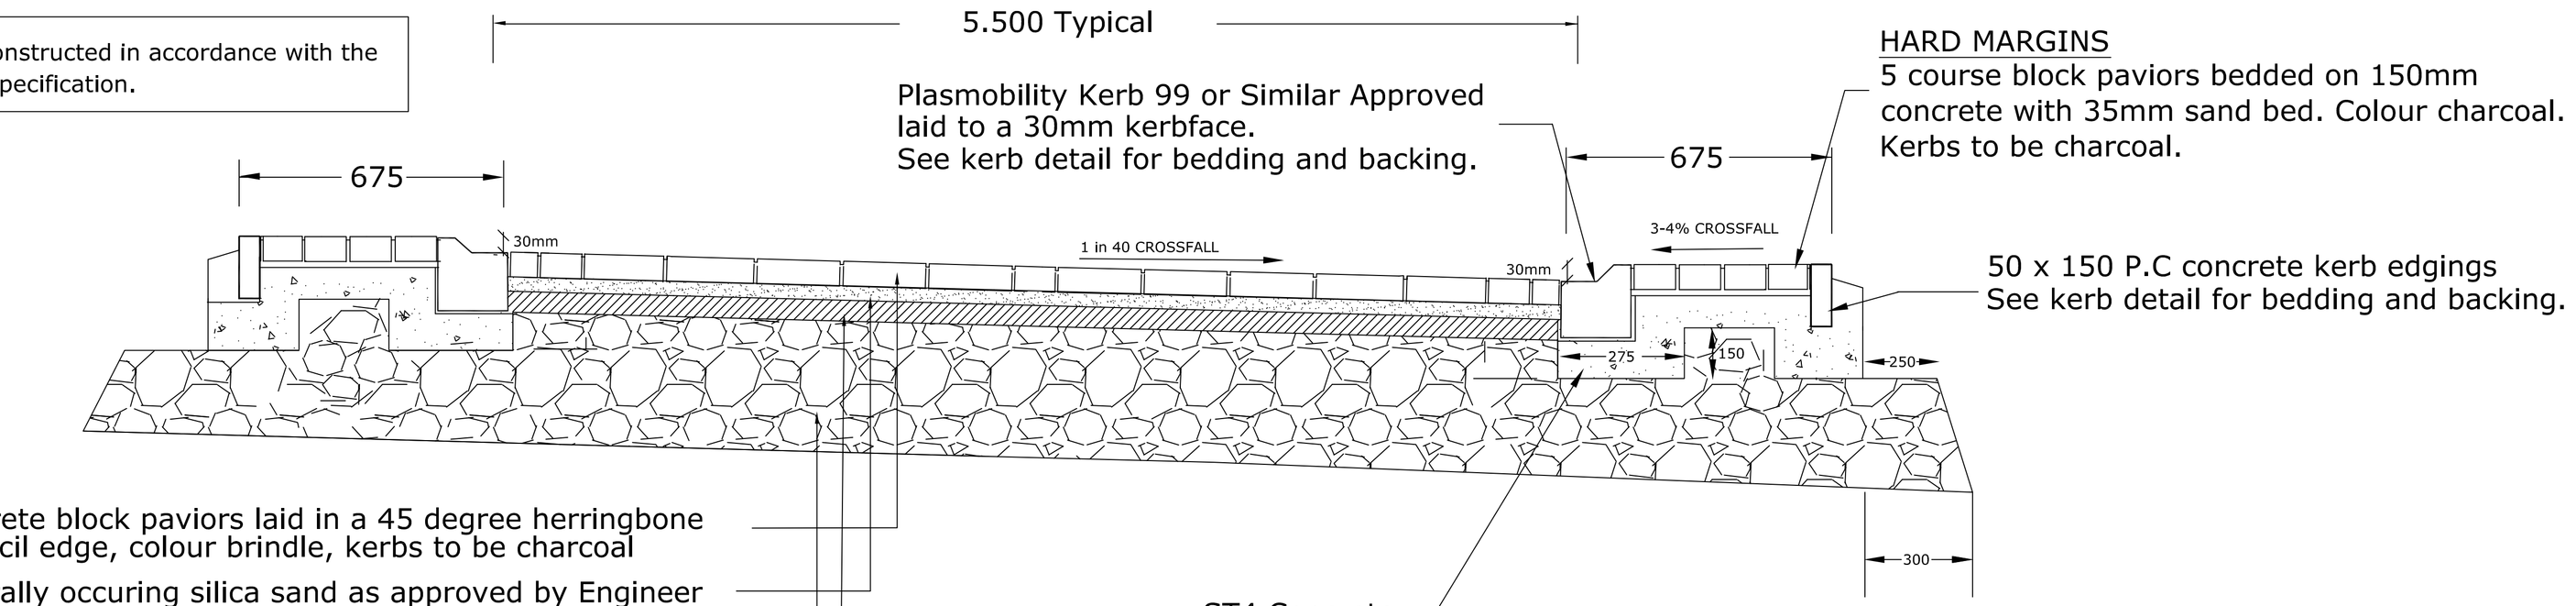

MEWS COURT (TYPE 5B)

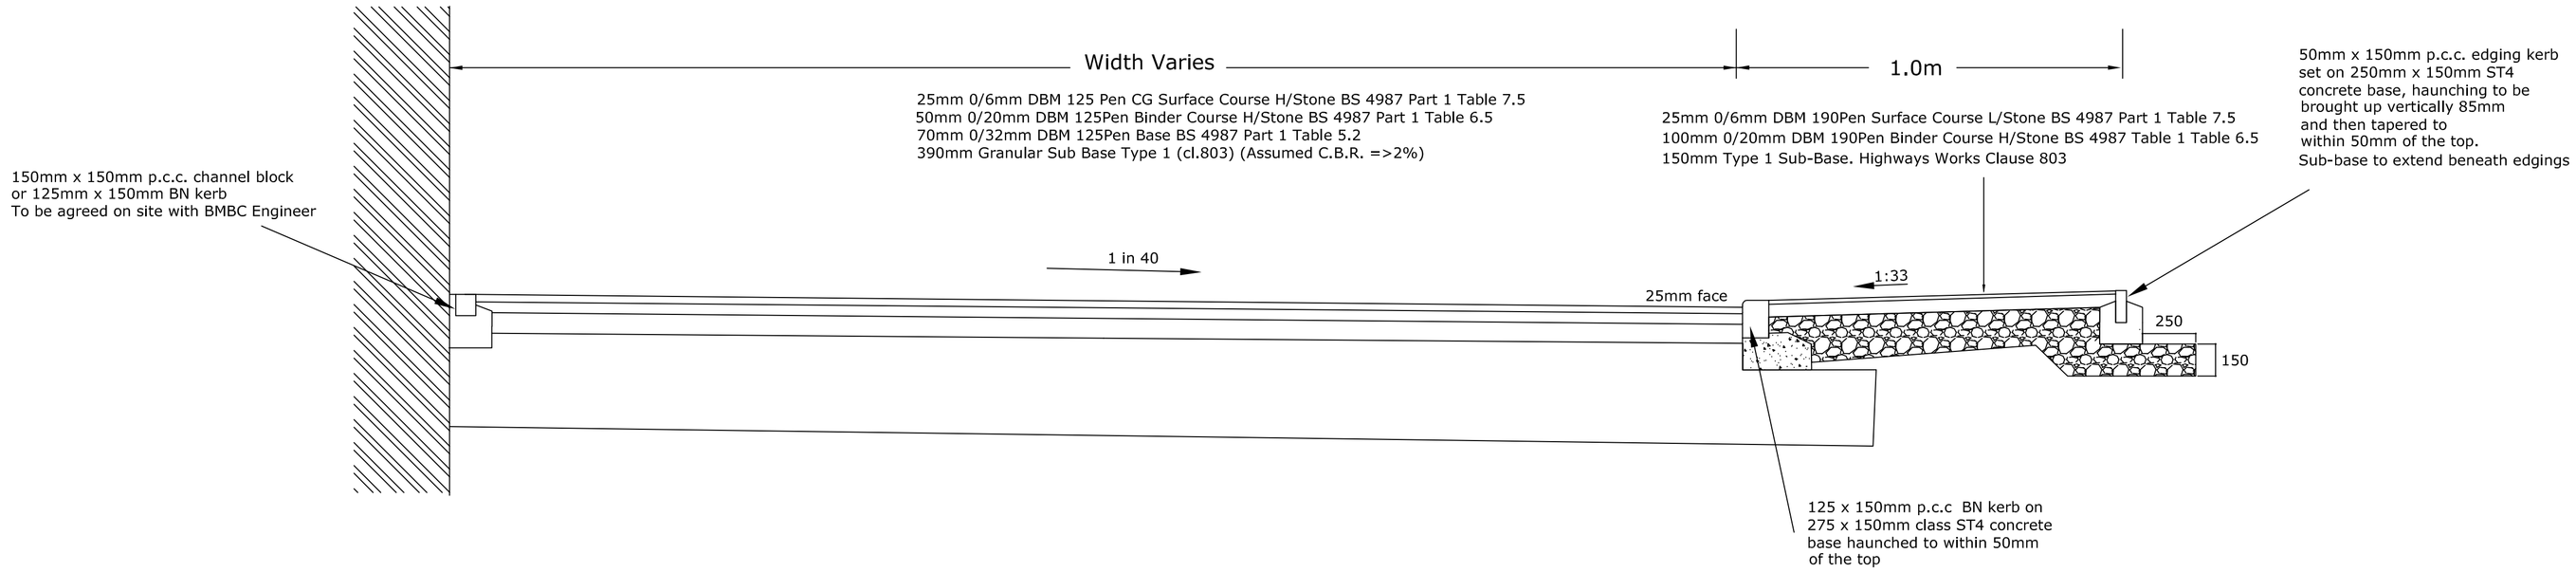

TYPICAL ROAD CONSTRUCTION

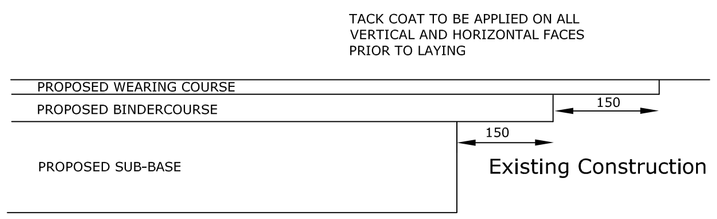

TIE-IN TO EXISTING HIGHWAY

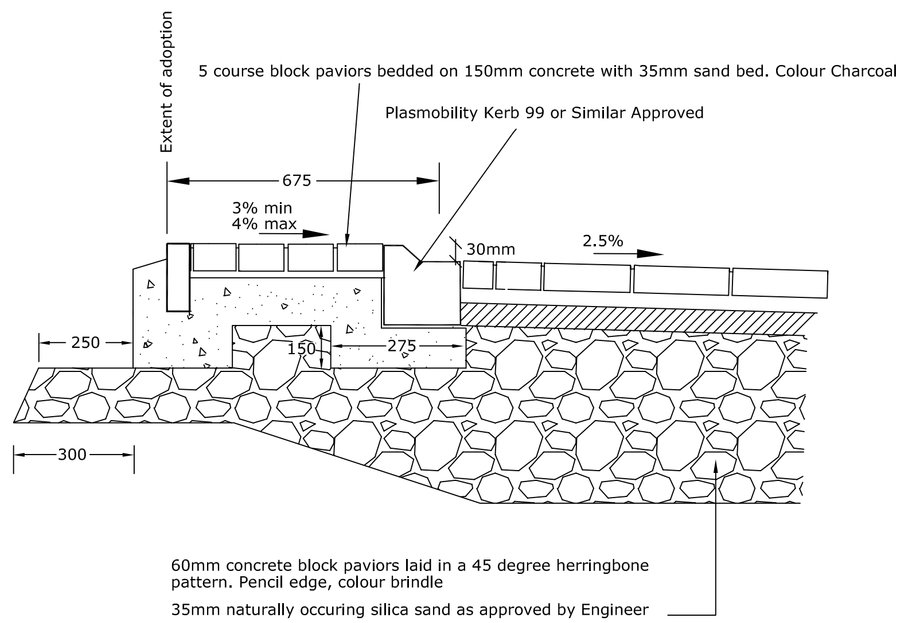

HARD MARGIN DETAIL

Rev	Details	Date	Drwn	Chk.
A	Amended following Highway comments	29-6-17	AST	

RMH Properties Ltd

Low Cudworth Green
Cudworth, Barnsley

Road Construction details
Sheet 1 of 2

Dwg No. : STE/17/08/06/01 A

Date : 22-3-17

Scale : Not to scale

Copyright © Shaun Tonge Engineering

SHAUN TONGE ENGINEERING
11 Broomhead Road. Wombwell. Barnsley. S73 0SA.
Tel 01226 755929. Mobile 07528 278070 . Email Shaun@stonge.fsnet.co.uk

A1