
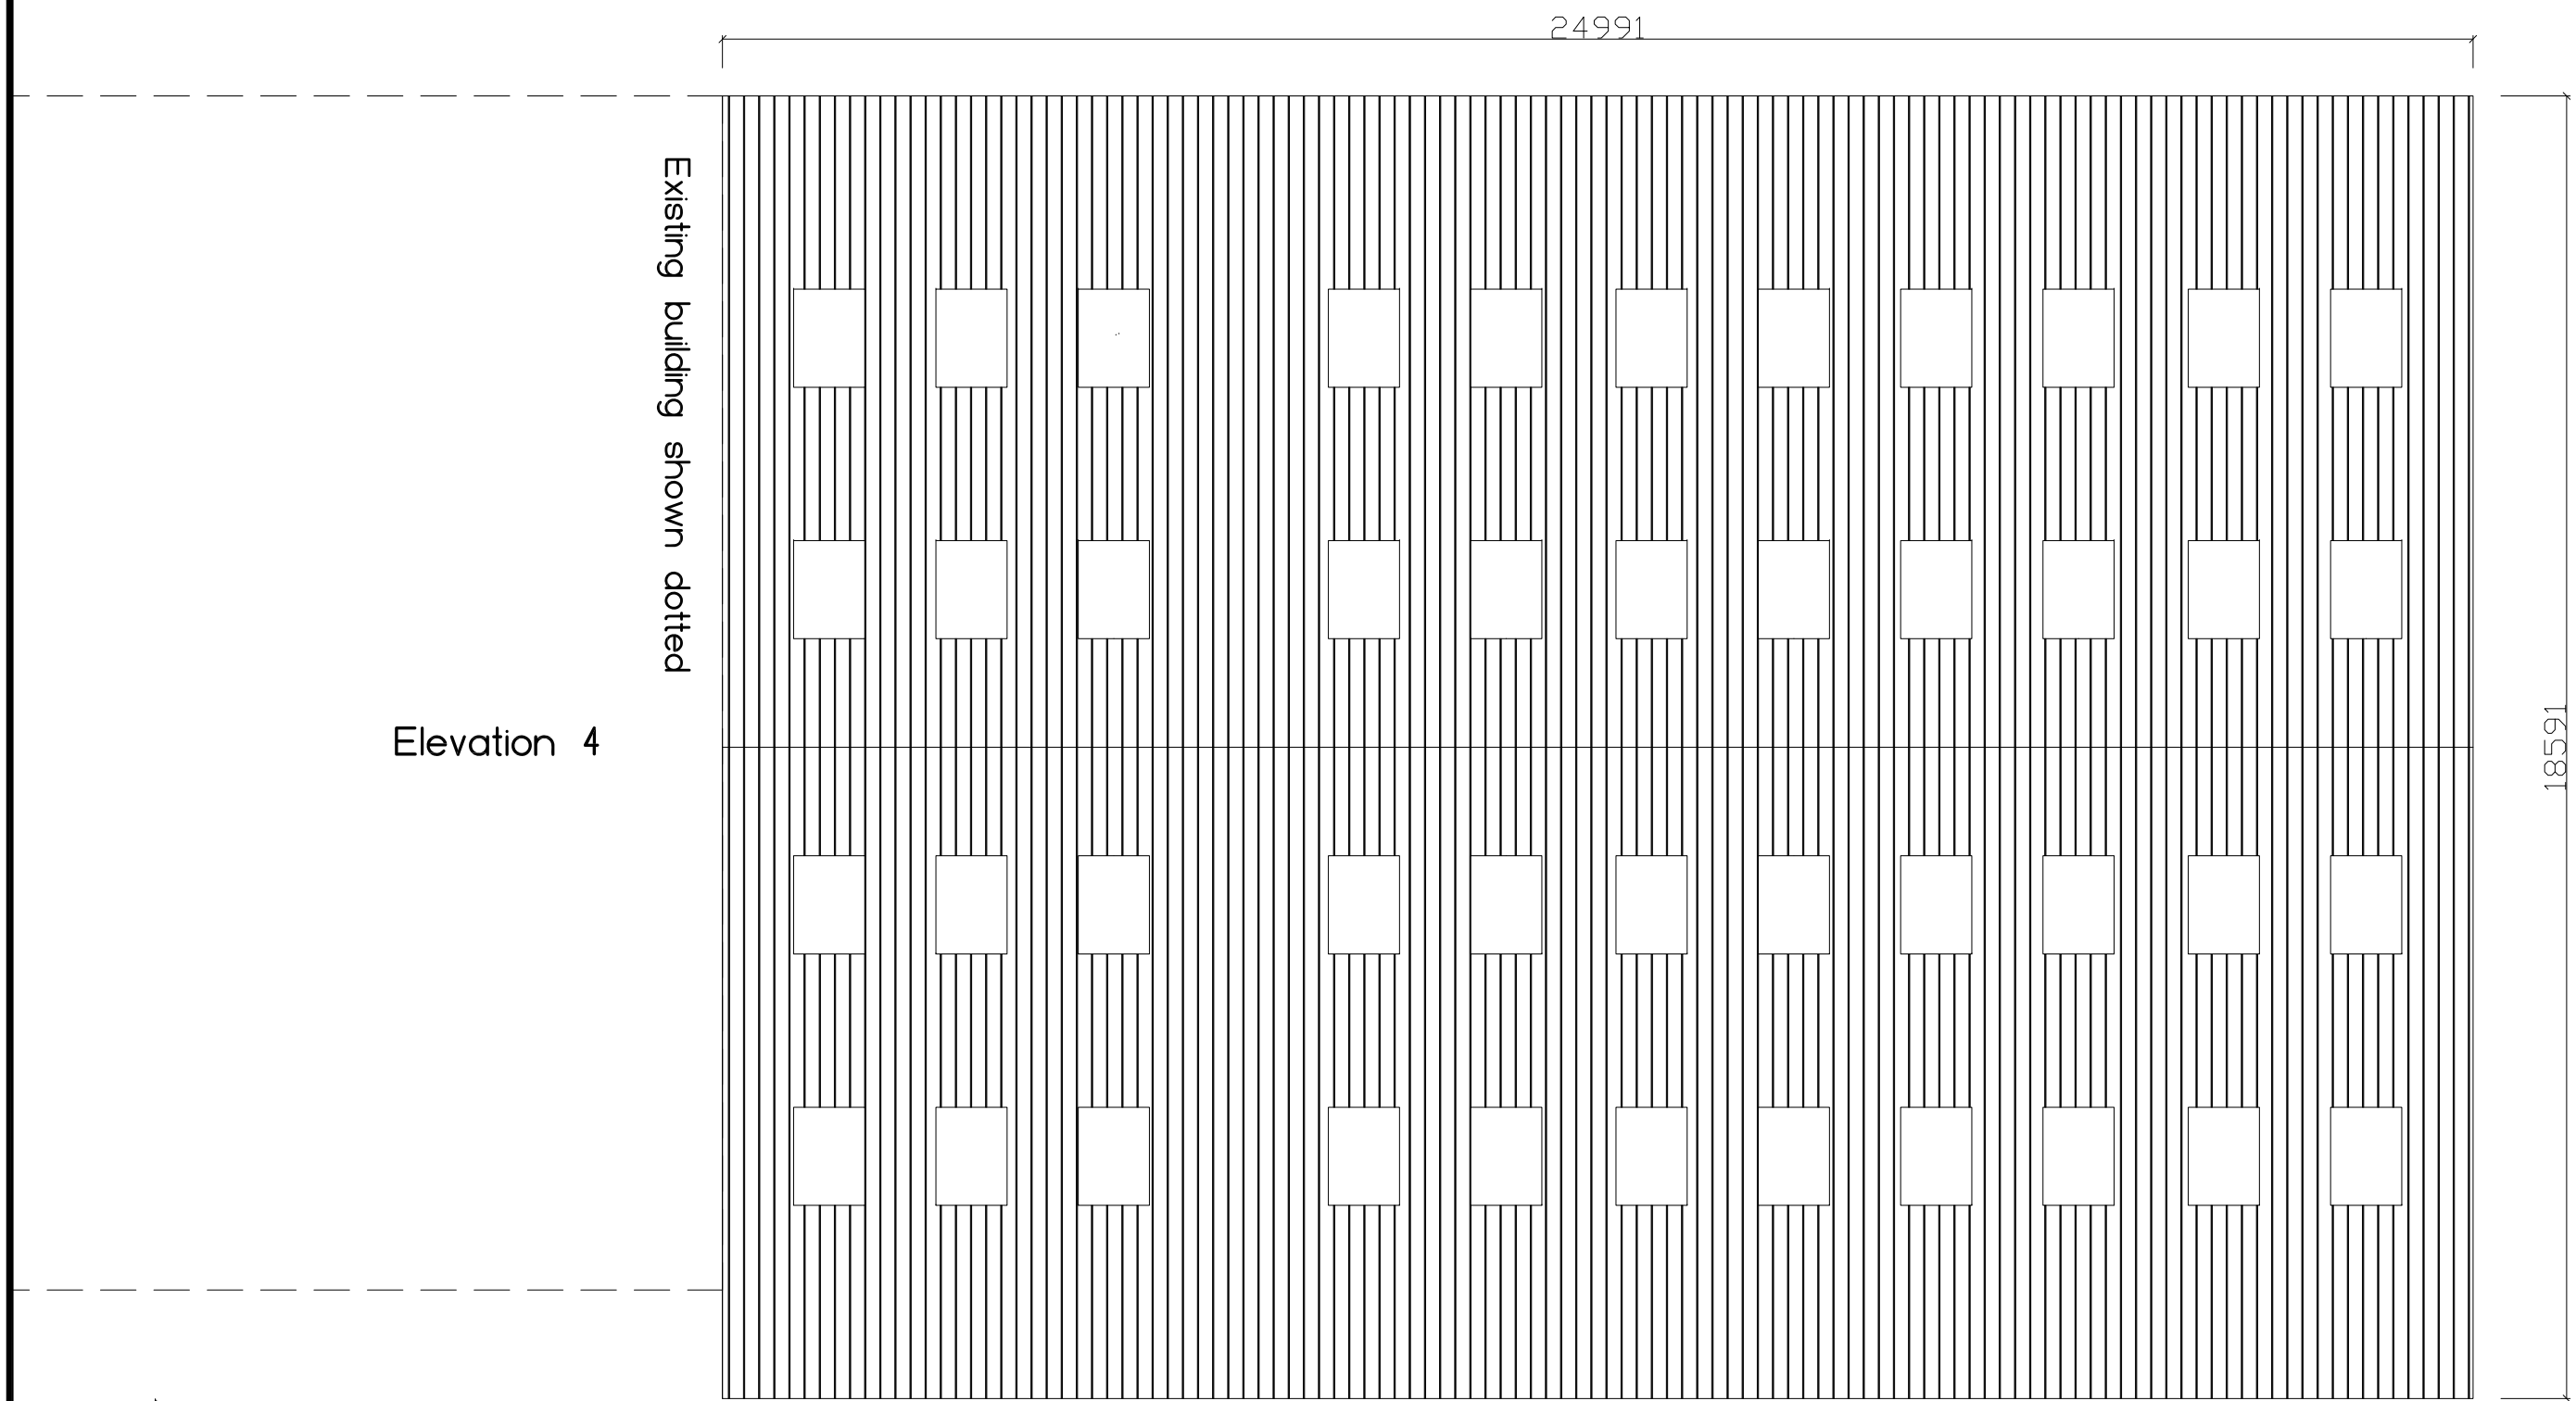


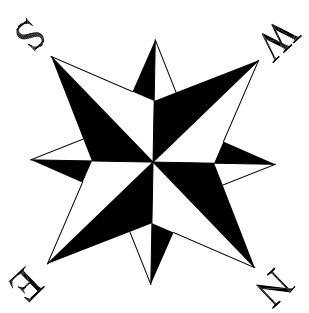

foursquare© farm buildings

Title	Plan		
Client Project	Mr Wood Home Farm S36 4TB		Date: 11/04/14
Drg Ref:	FSS_001 Rev:	Drawn: PR	1:100@A3