
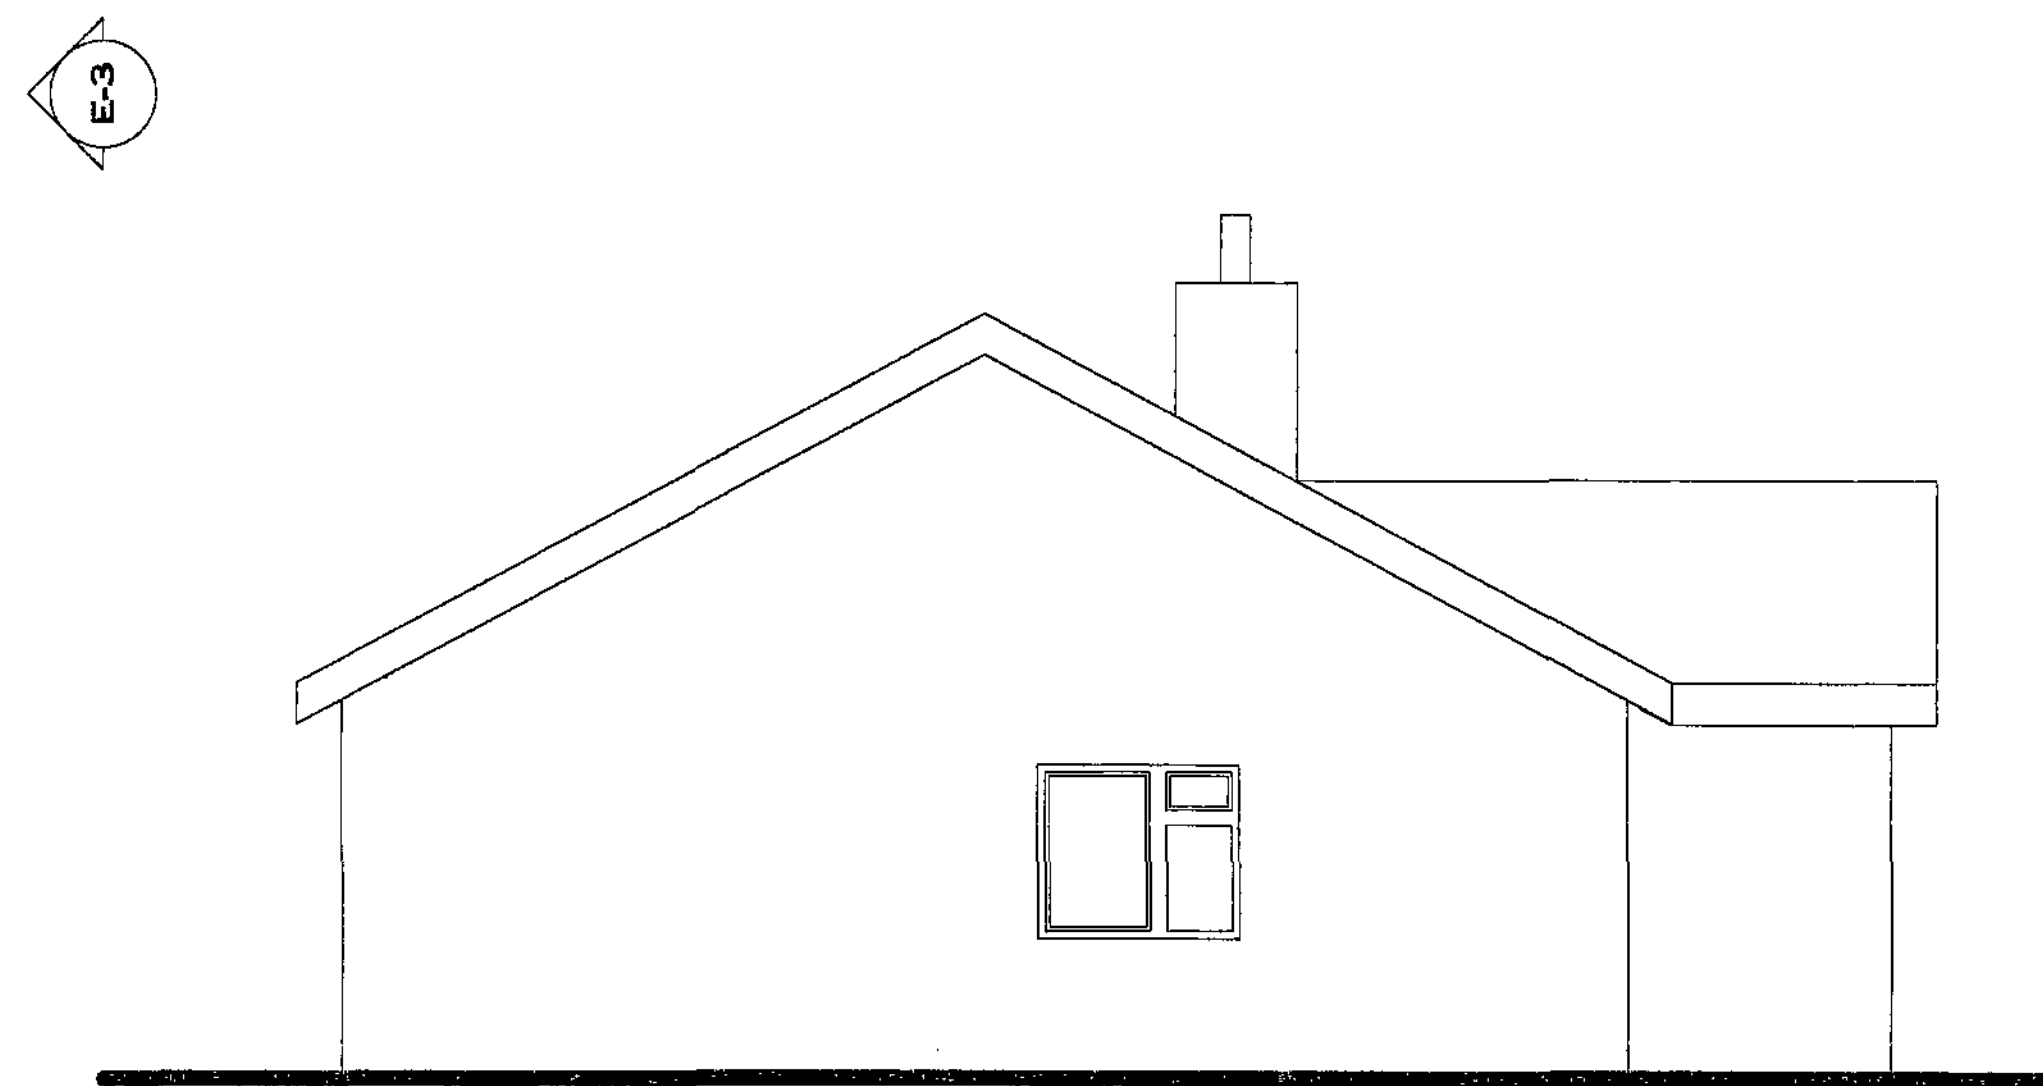
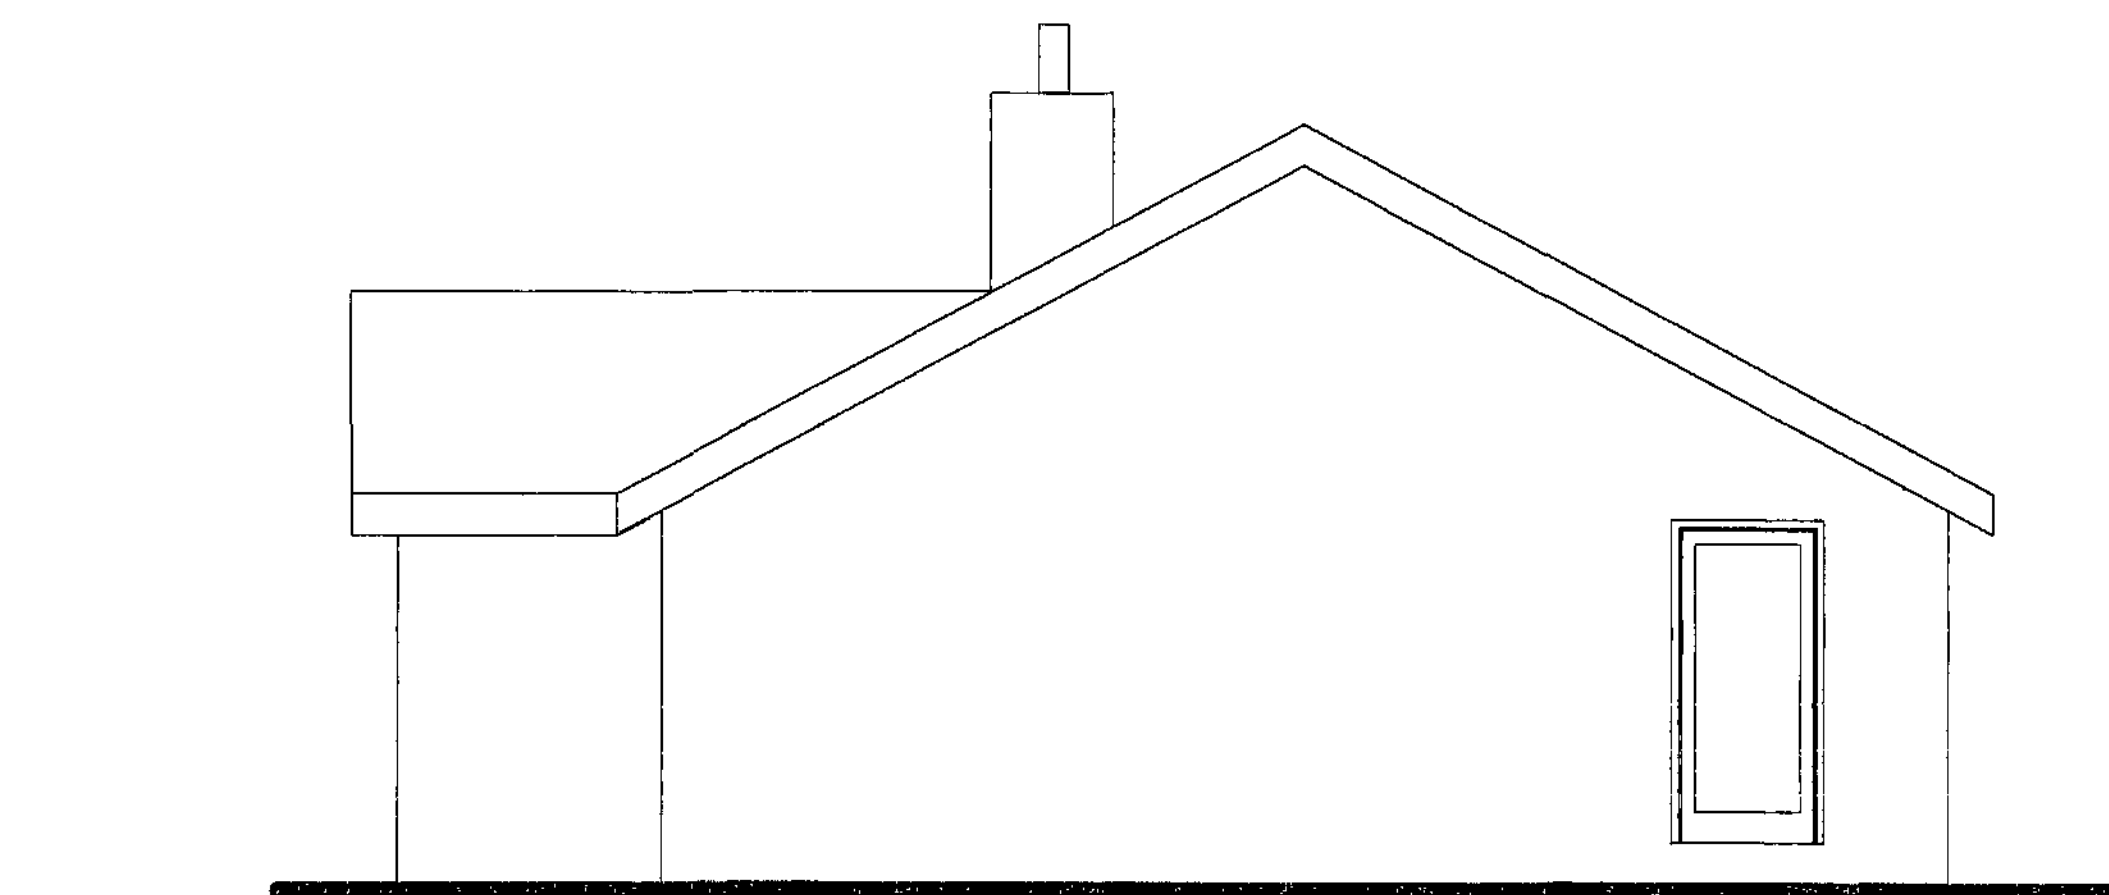


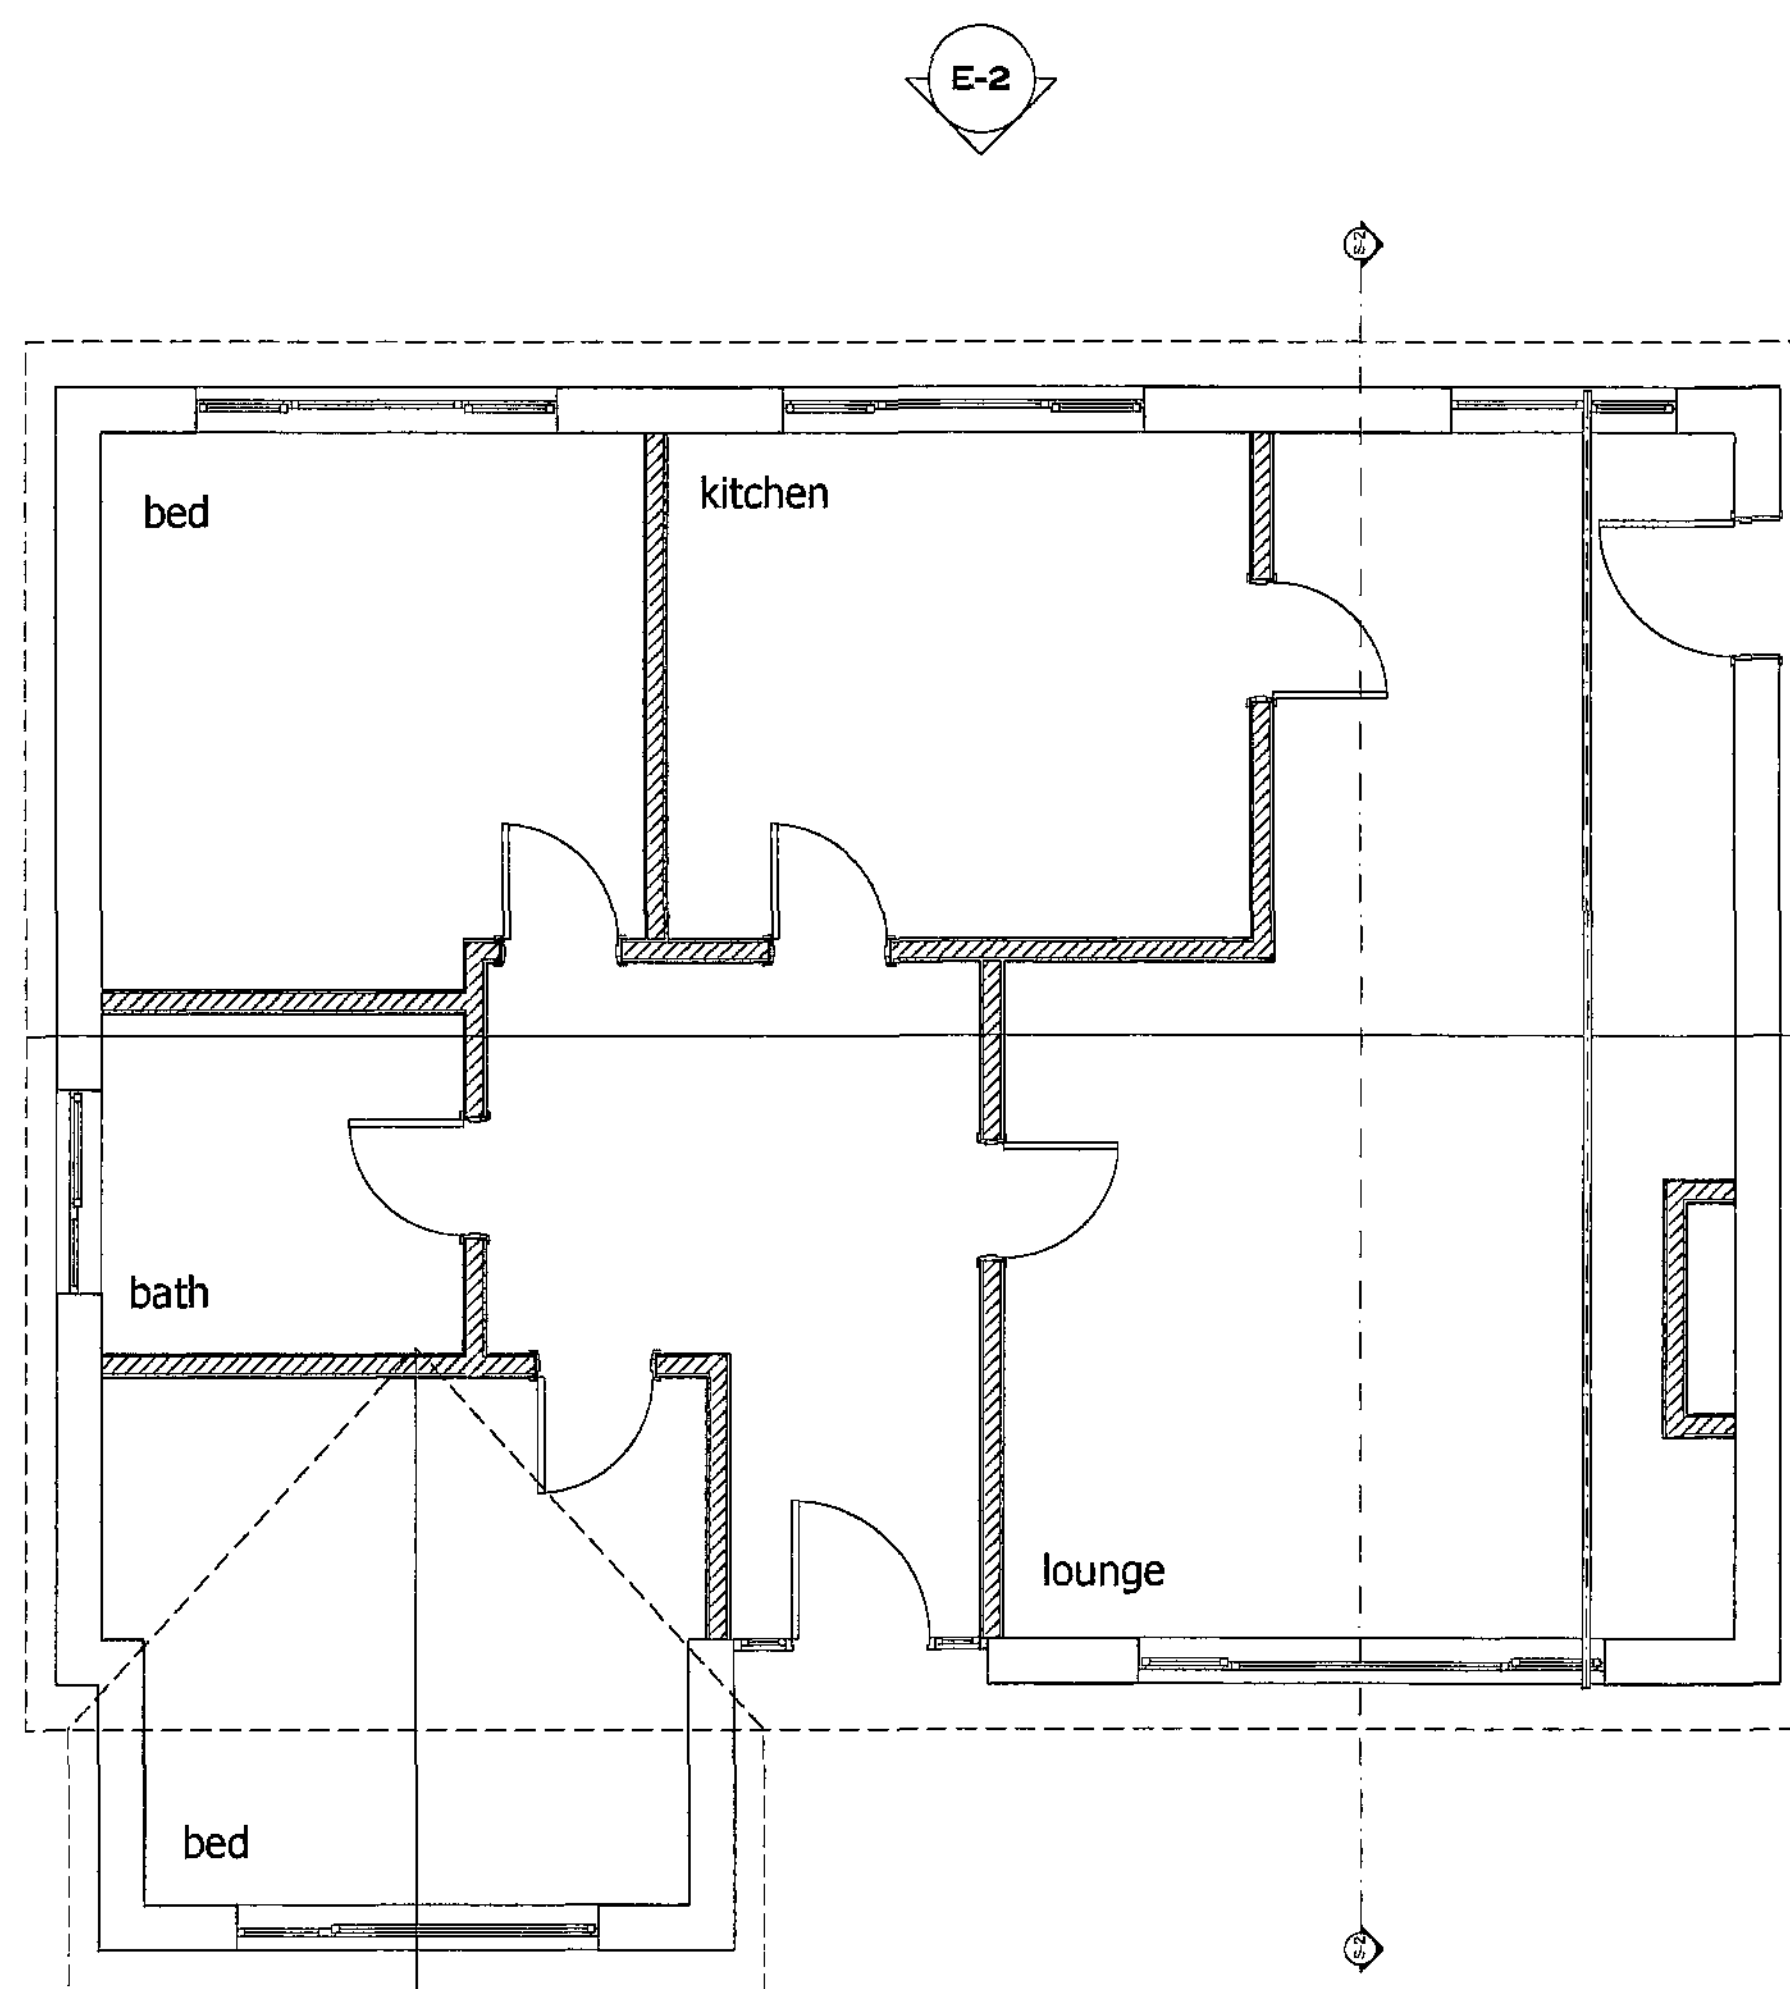

Rev: Date Revision Notes



Client: Govan

**Project: Proposed loft Conversion
at 5 Rosehill Court, Barnsley**








**Drawing Title: As Existing Plans, &
Elevations**

Scale: 1:50 Date:04/04/2011

Drawn By: Rev:

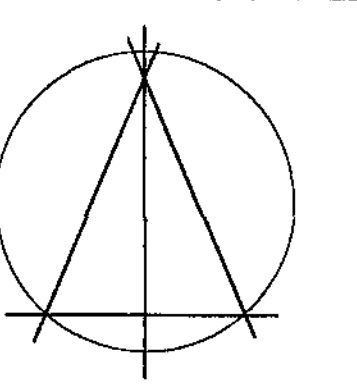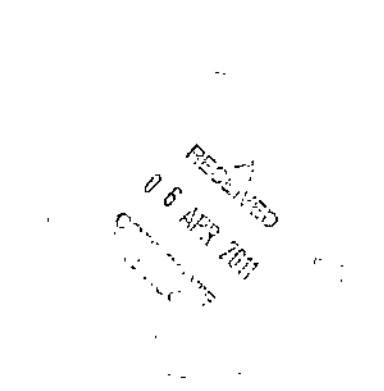

Alan Robinson
Chartered Architect BA Dip Arch RIBA BSc (Hons)
2 Gawber Road, Barnsley S75 2AF
Tel/Fax 01226 286066
Mob: 07947808933

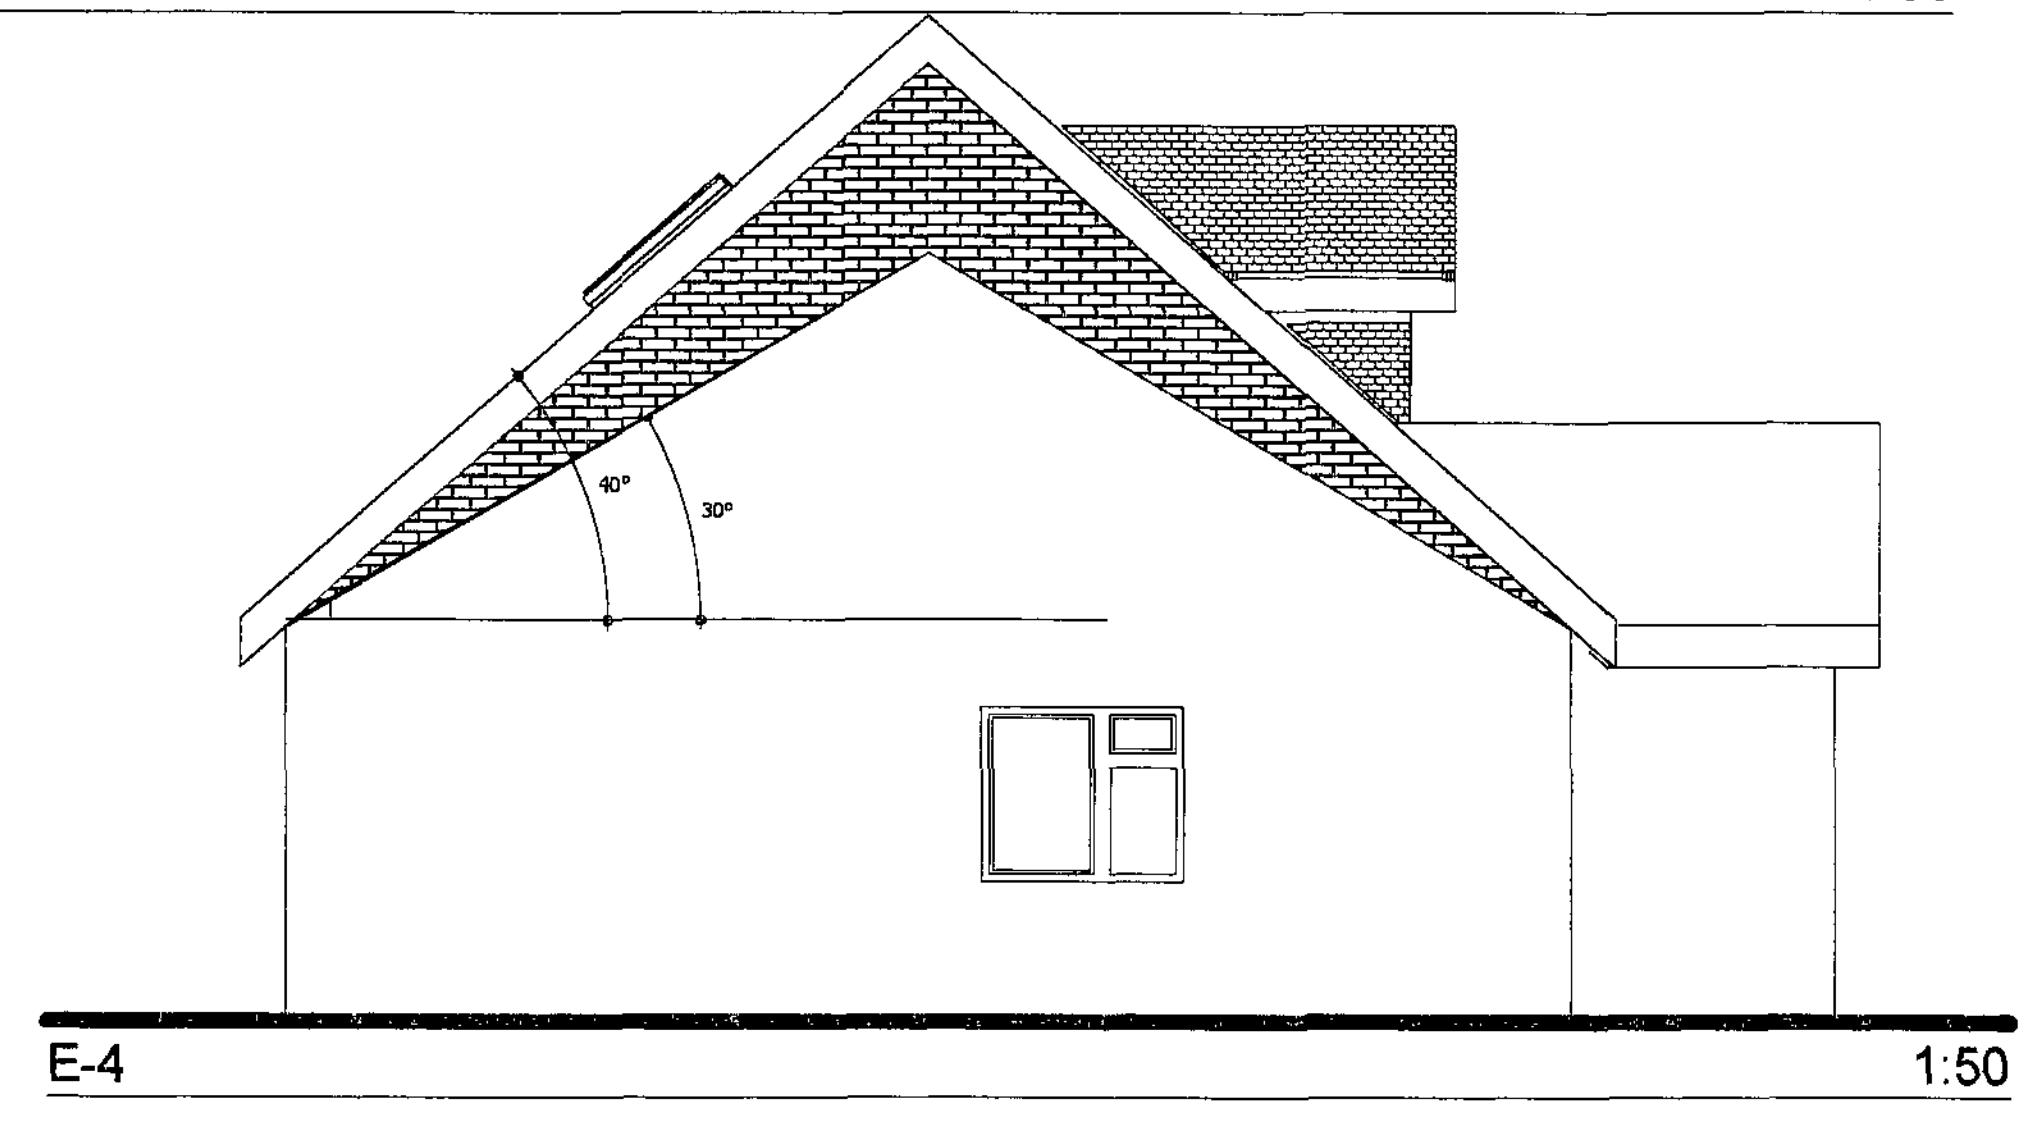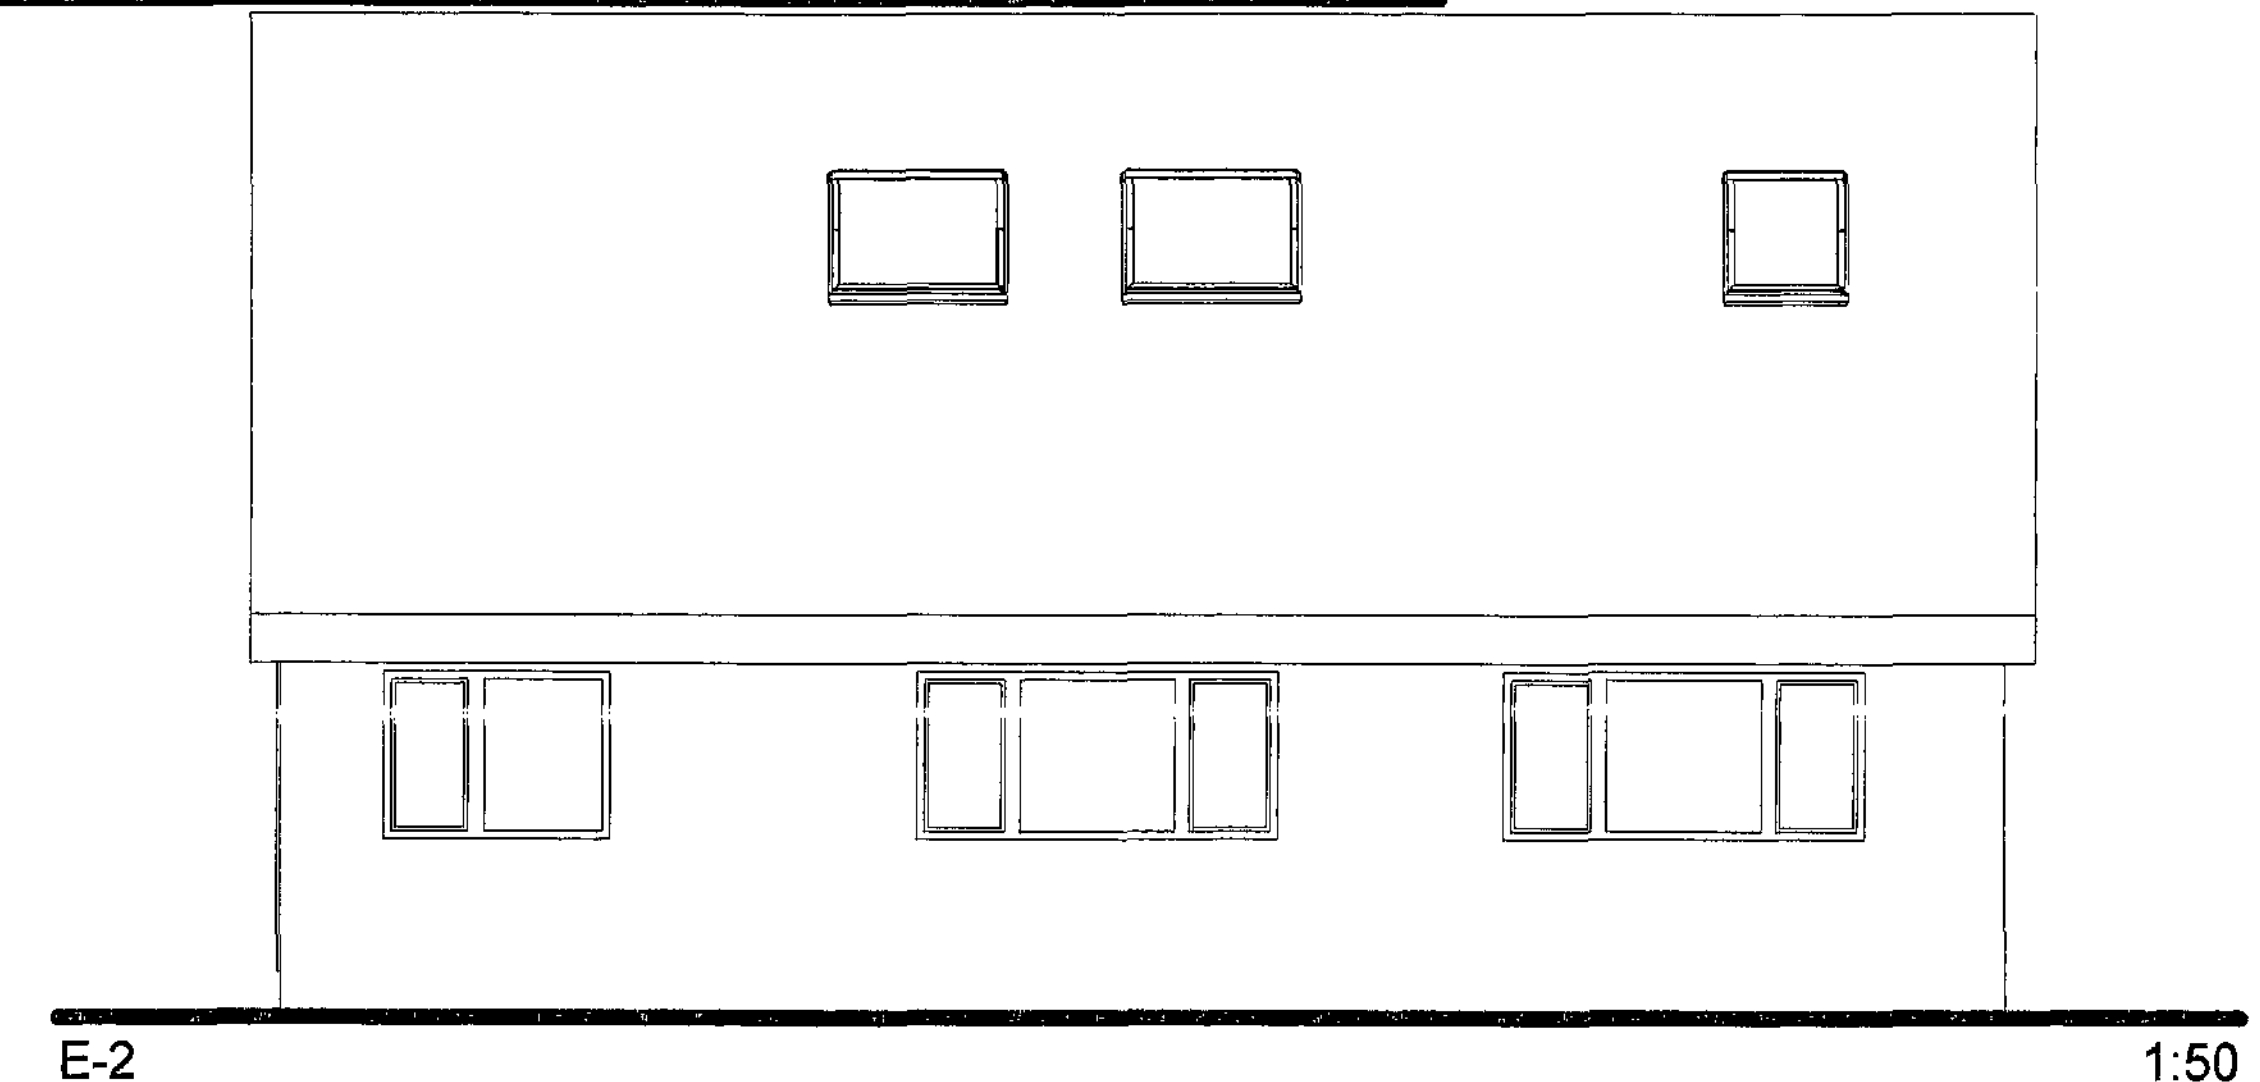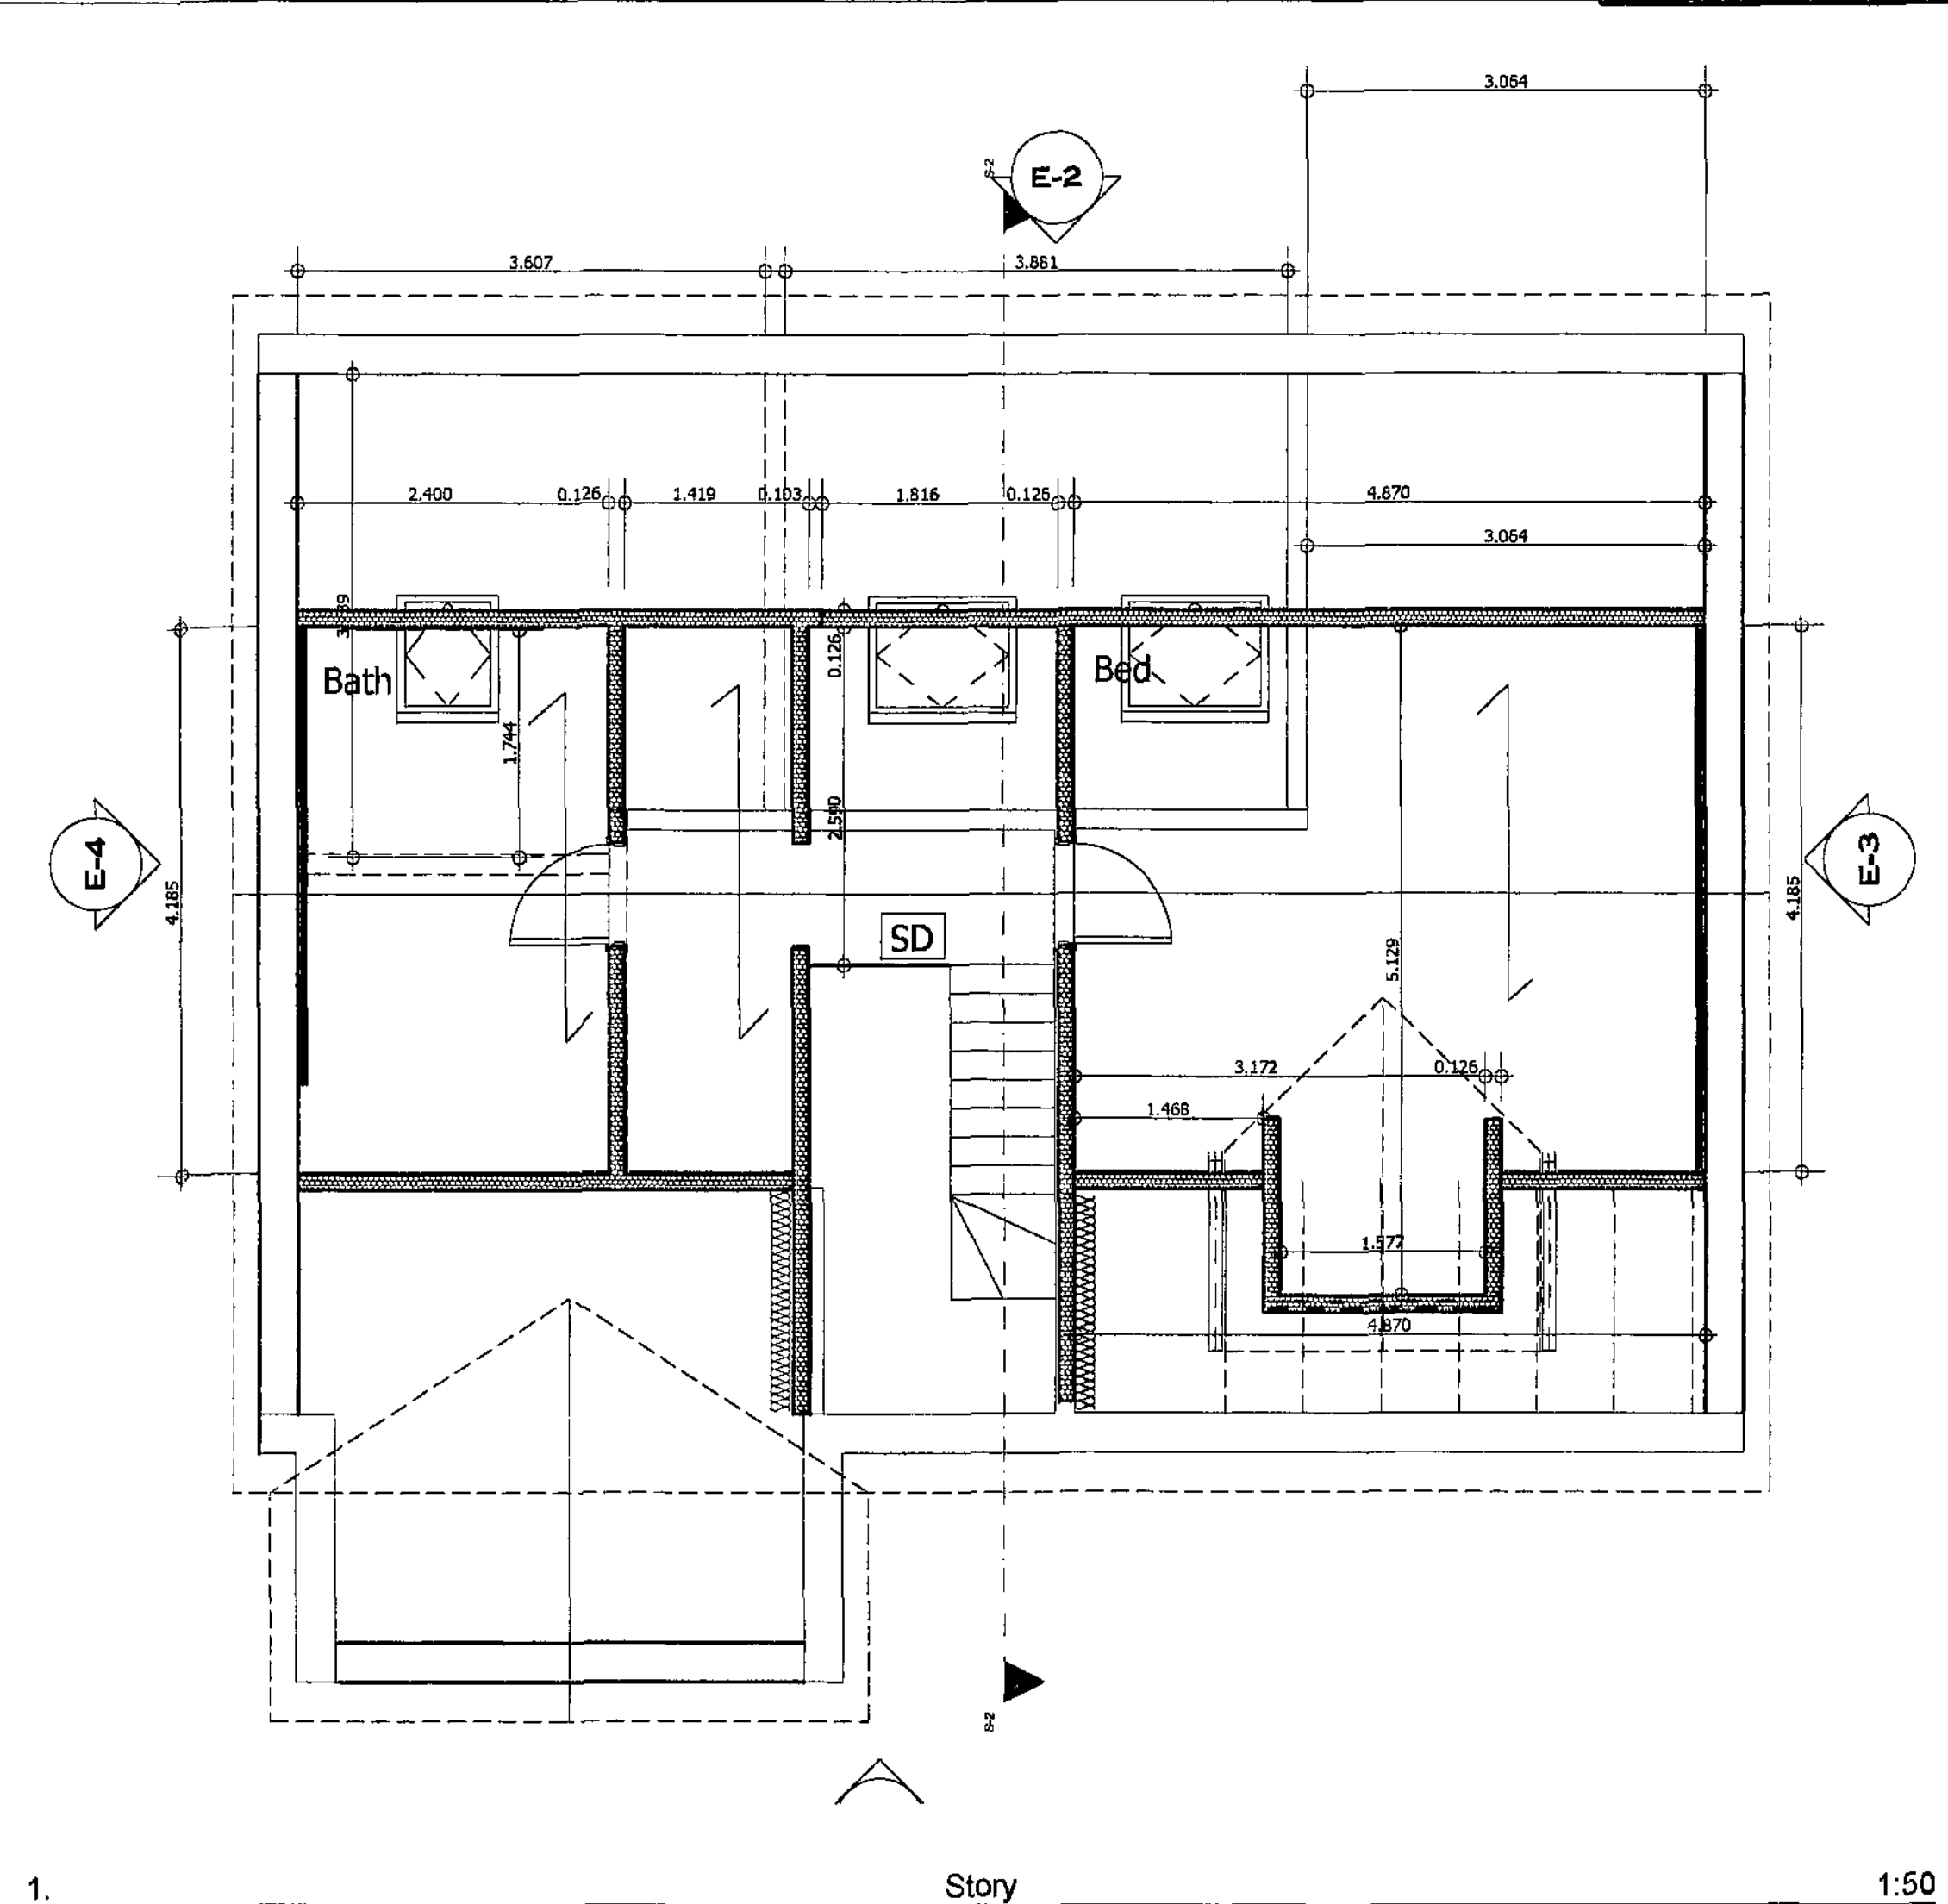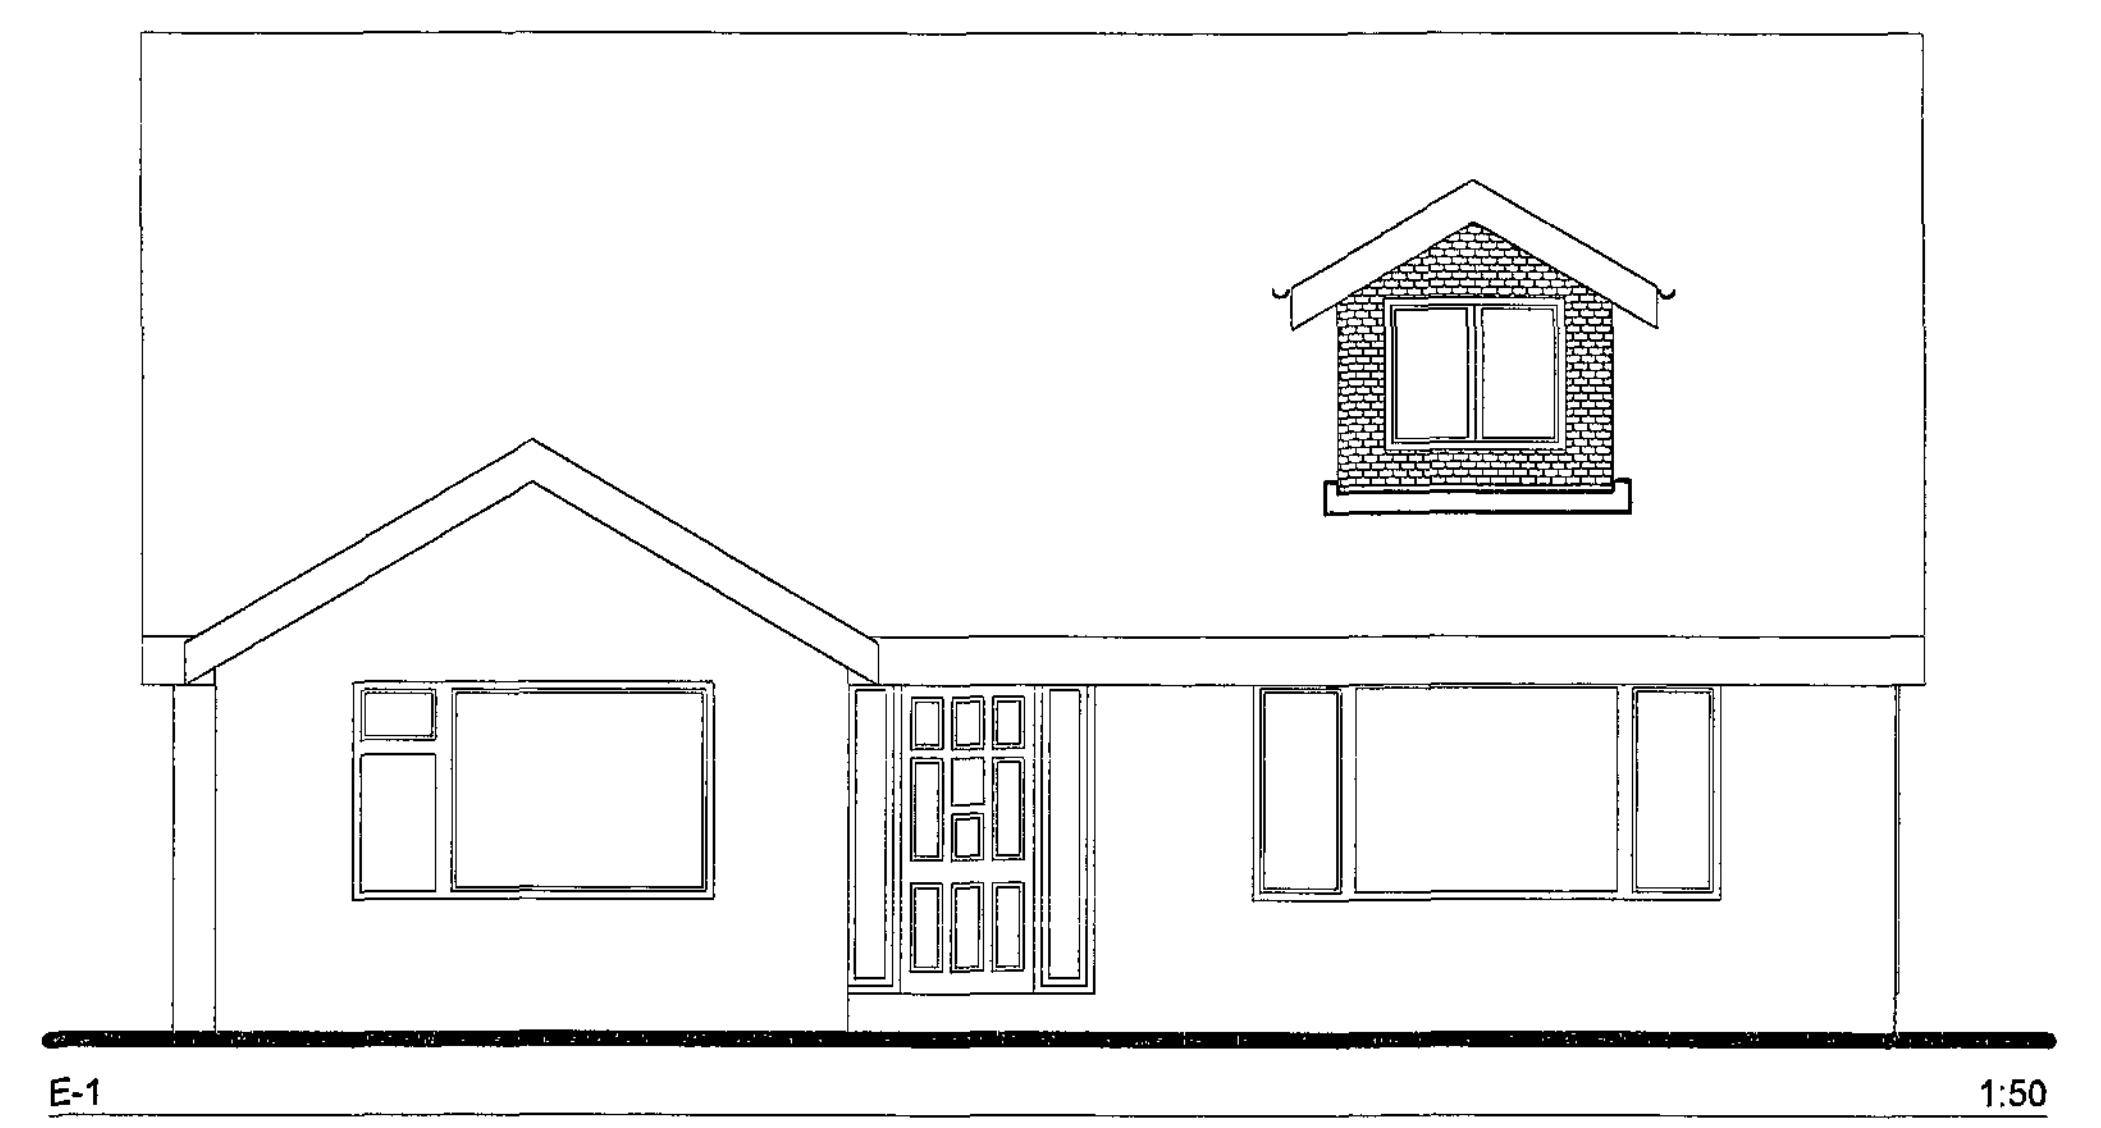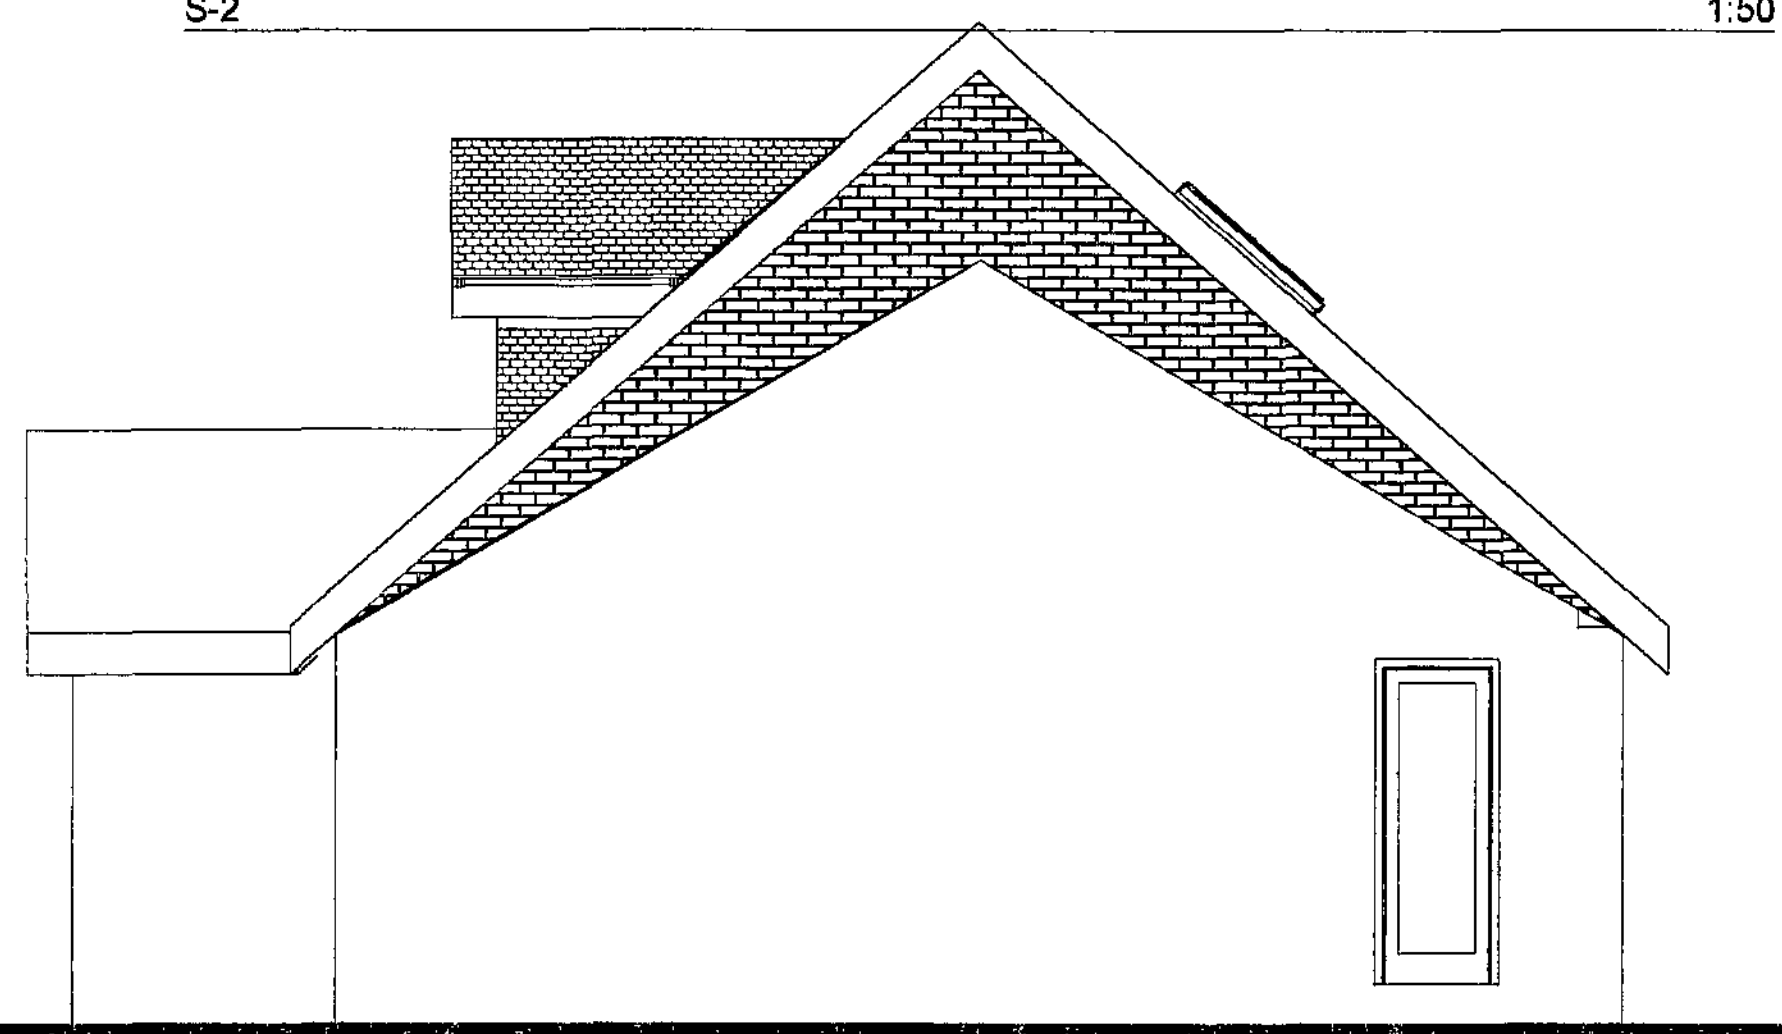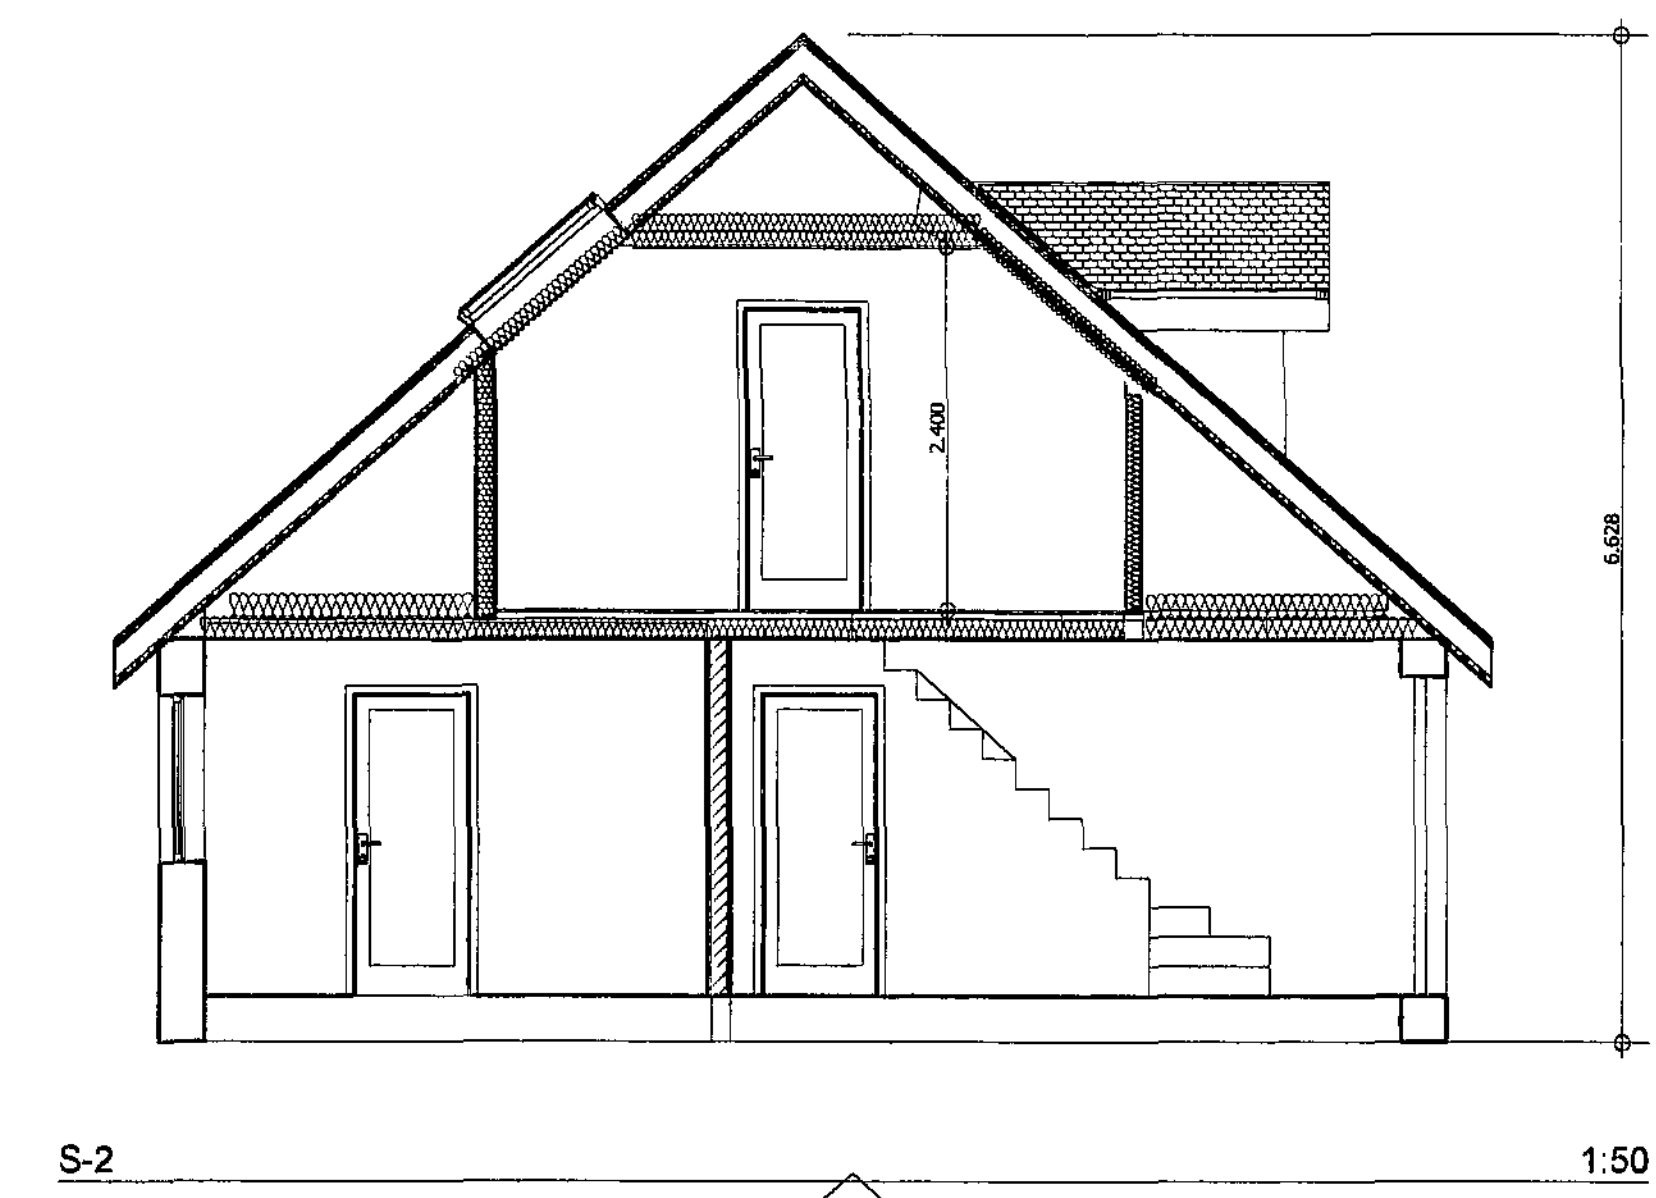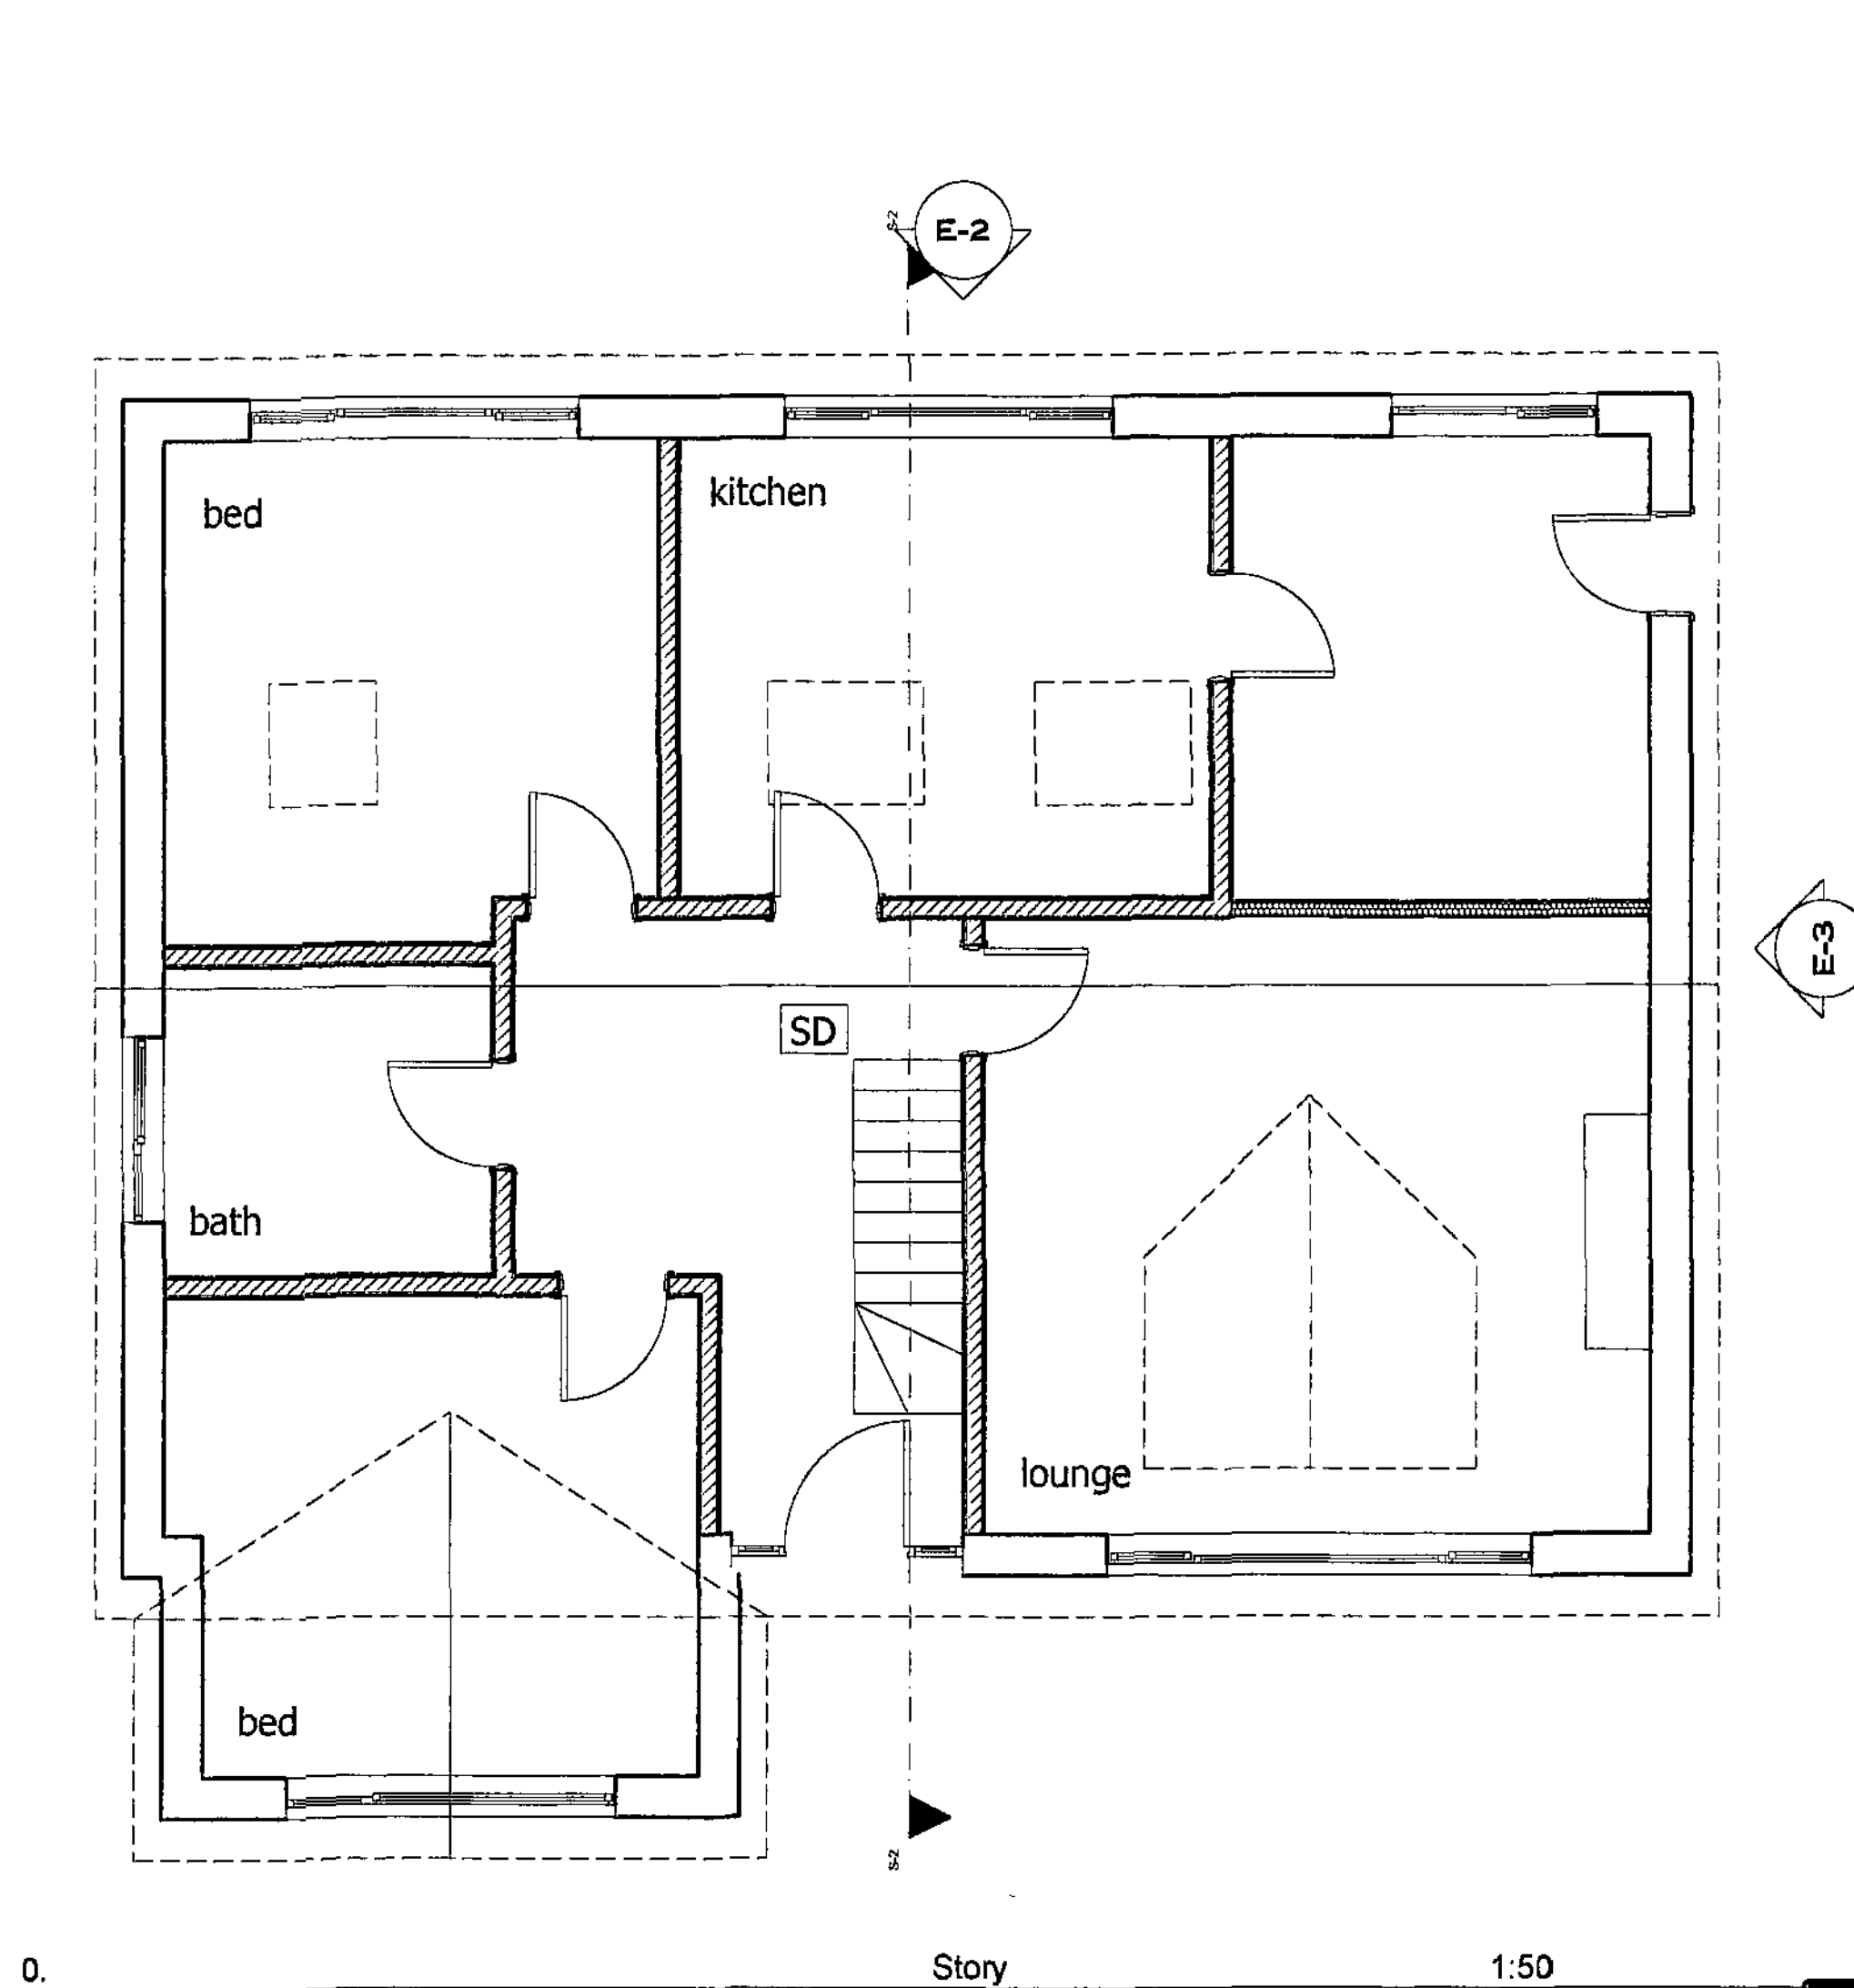

A	4/4/11	ridge height to roof increased client request
	Rev:	Date
Client: Govan		
Project: Proposed loft Conversion at 5 Rosehill Court, Barnsley		
Drawing Title: As Proposed Plans, Section & Elevations		
Scale: 1:50	Date:04/04/2011	
Drawn By: AR	Rev: A	
Drwg Nr: 2		

Alan Robinson
 Chartered Architect BA Dip Arch RIBA BSc (Hons)
 2 Gawber Road, Barnsley S75 2AF
 Tel/Fax 01226 286066
 Mob: 07947808933