
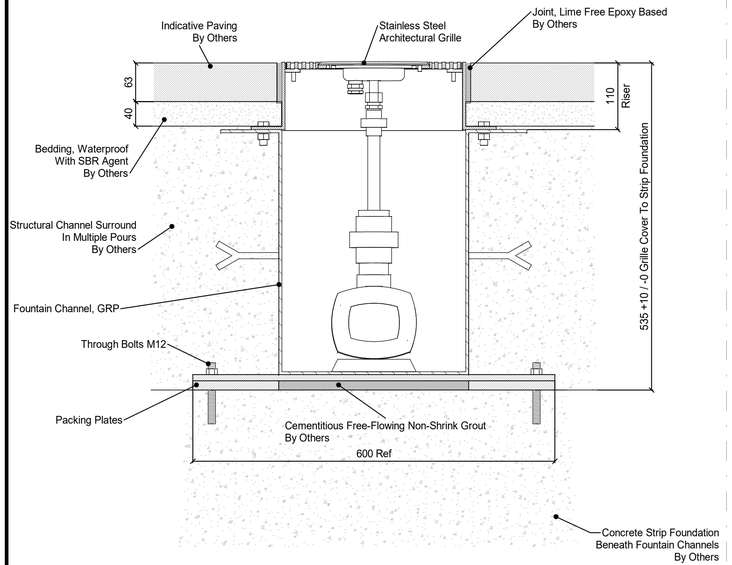



1 Typical Section Through Channel Grilles
1 : 5

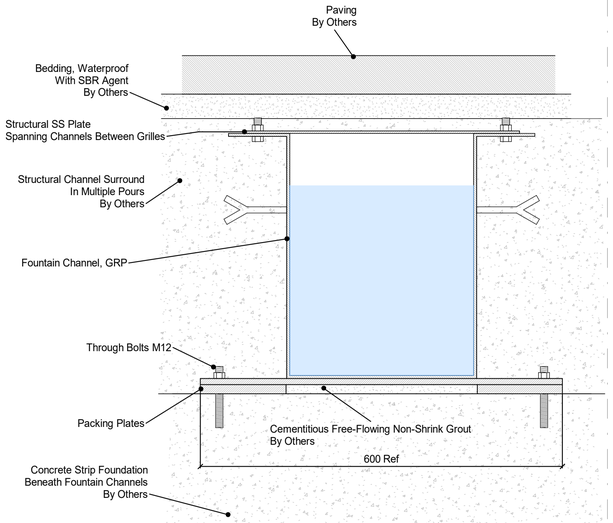


2 Typical Section Through Channels
1 : 5

Outlet Levels			
Location	Rill Base Level	Top Cover Level	Reference Drg
Lower Pool	+95.800	+96.100	BBTC_IBI_N1_L_GBBTC_IBI_N1_L_G700_DT_00_26-F700_DT_00_26[G]
Rill 1	+95.430	+95.530	BBTC_IBI_N1_L_G700_DT_00_27[H]
Rill 2	+94.950	+95.100	BBTC_IBI_N1_L_G700_DT_00_28[E]
Rill 3	+94.560	Slope From +94.730 To +94.690	BBTC_IBI_N1_L_G700_DT_00_29[F]

Inlet Levels			
Location	Rill Base Level	Top Cover Level	Reference Drg
Rill 1	+95.750	+95.850	BBTC_IBI_N1_L_G700_DT_00_27[H]
Rill 2	+95.370	+95.470	BBTC_IBI_N1_L_G700_DT_00_28[E]
Rill 3	+94.940	+95.090	BBTC_IBI_N1_L_G700_DT_00_29[F]

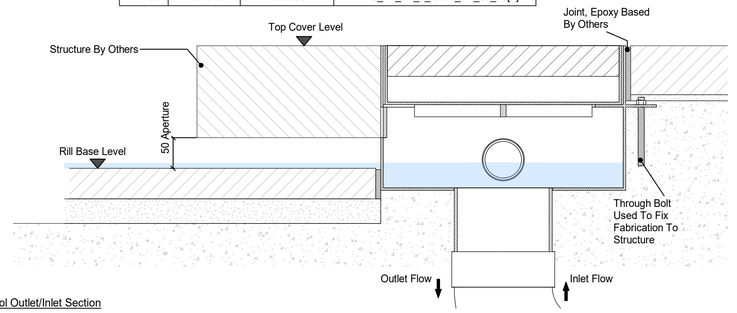


6 Typical Pool Outlet/Inlet Section
1 : 5

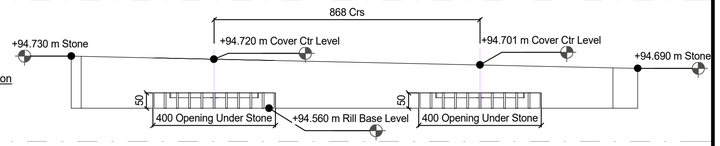


8 Rill 3 Front Section
1 : 10

See IBI Drawing BBTC_IBI_N1_L_G700_DT_00_25 WATER FEATURE DETAILS [SHEET 3 OF 7]-STEPPING STONES AND UPPER POOL

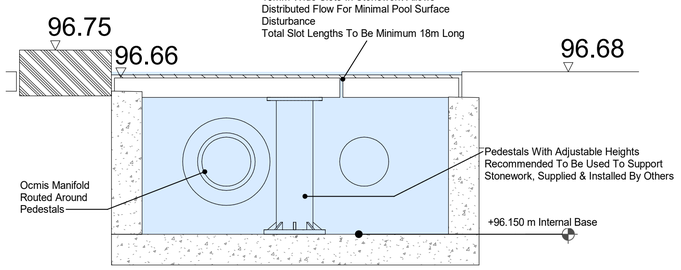


PA Section Through Upper Pool
1 : 10


Structure/Paving/Stone
Inside Covers By Others

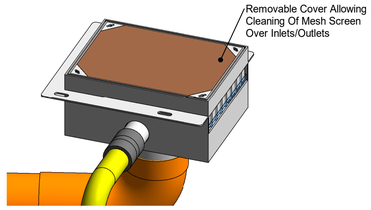


7 Outlet Fabrication, 3D View

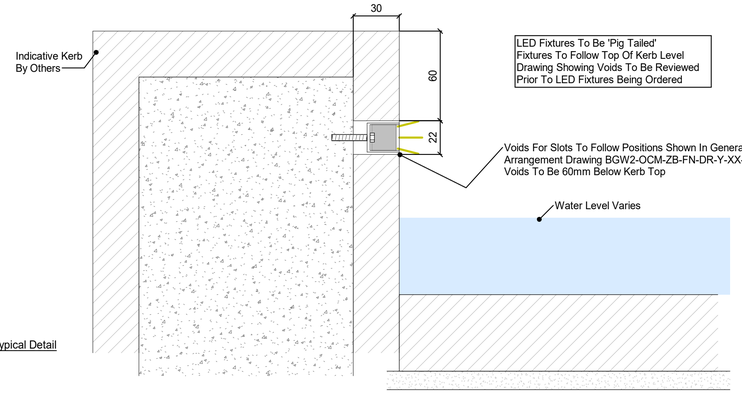

5 LED Slot Void Typical Detail
1 : 2

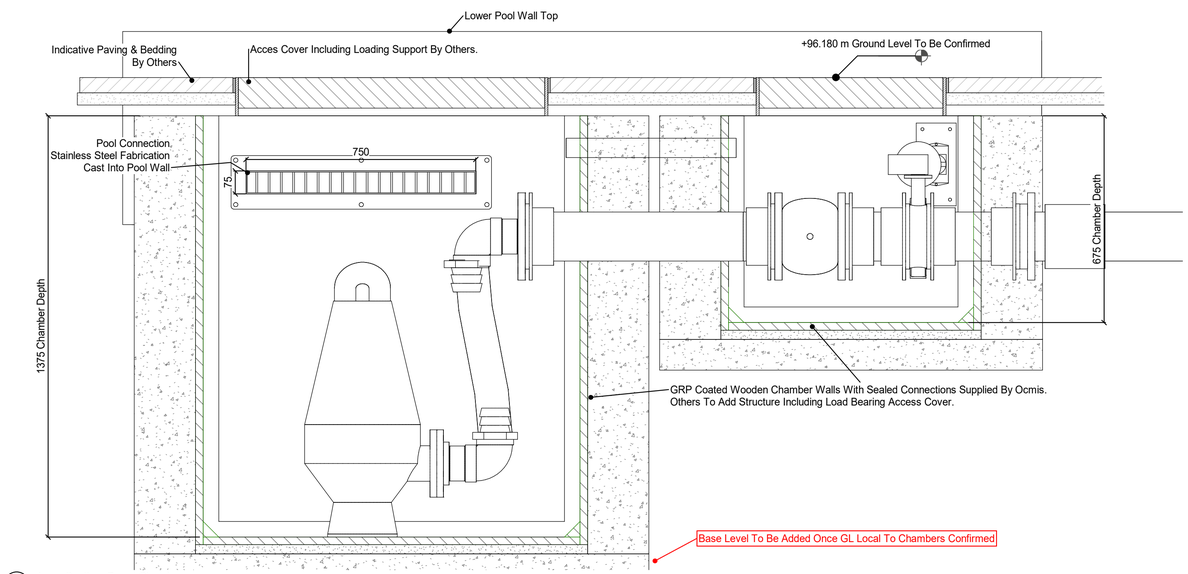

3 Long Section, Pump Chamber
1 : 10

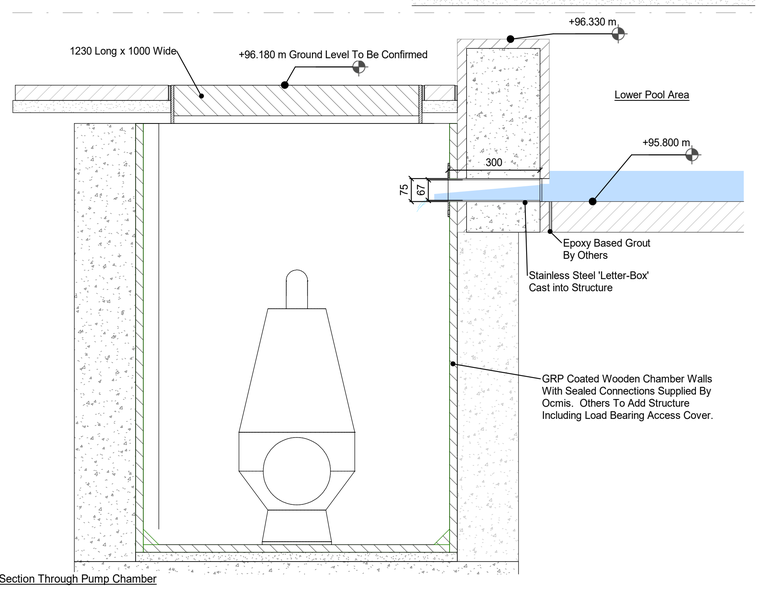

4 Short Section Through Pump Chamber
1 : 10

OCMIS CREATIVE WATER OCMIS WORKING WATER

This Drawing Is Subject To Copyright Law And May Only Be Used Following Receipt of Written Permission From Ocmis Ltd. © Ocmis 2021.

Notes

This Drawing Should Be Read In Conjunction With All Other Specification Drawings And Documentation For This Project.

All Structural Design, Dimensions & Detailing By Others.

All Dimensions In mm Unless Otherwise Stated. All Dimensions Shall Be Verified On-Site Before Proceeding With The Work.

Ocmis Shall Be Notified In Writing Of Any Discrepancies.

This Drawing Should Not Be Used For Construction Purposes Unless Marked As Construction Issue.

Do Not Scale From This Drawing. Further Dimensions / Size Information Available Upon Request.

C2	BV	DH	05.02.21	Cover Levels Amended
C1	BV	DH	08.01.21	Matches Latest Client Drgs
C0	BV	DH	17.12.20	New Sloping Jet Layout
P0	BV	DH	02.06.20	First Issue
Rv	By	Ch	Date	Description

Drawing Status
For Construction

Project Title
Glassworks Phase 2
Water Feature

Drawing Title
Builders Works
Sections From 341

OCMIS
Higher Burrow
Kingsbury Episcopi
Martock
Somerset TA12 6BU
T 01460 241939
F 01460 242198
E info@ocmis.com
www.ocmis.com

Scale: As indicated
Size: A1
Drawing Number: BGW2-OCM-ZB-FN-DR-Y-XX-XX-0342
Rev: C2