



01 Existing Elevation

1:100

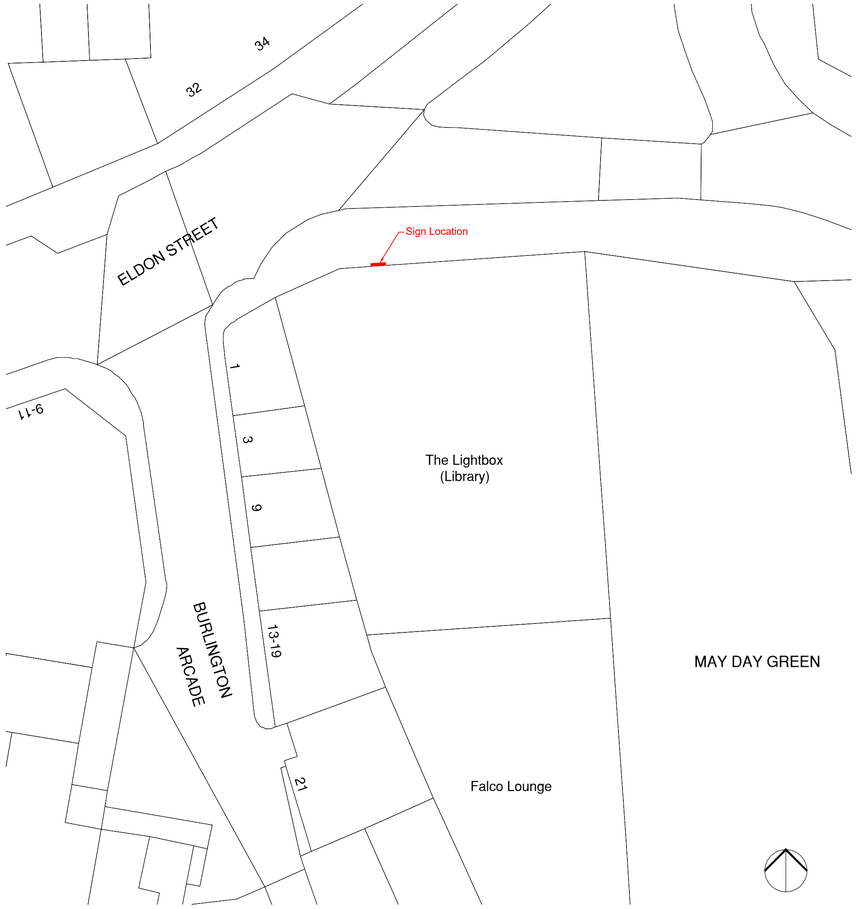

03 Sign Location Plan

1:250

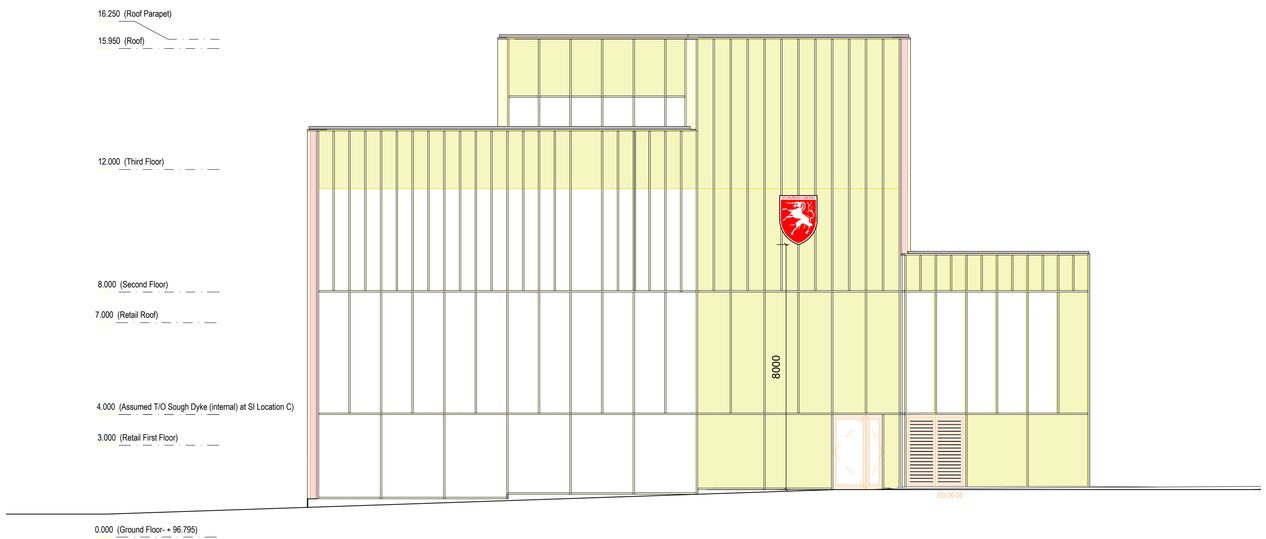


02 Proposed Elevation

1:100



04 Sign Elevation

1:10

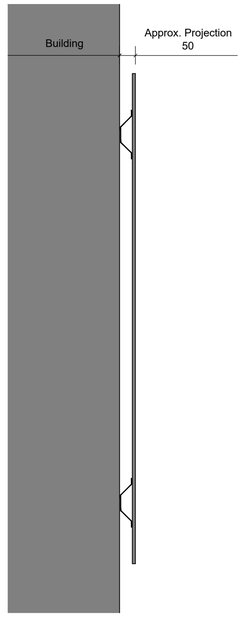

05 Sign Section

1:10

DO NOT SCALE FROM THIS DRAWING. ALL DIMENSIONS TO BE CHECKED ON SITE BY CONTRACTOR. REPORT ANY DISCREPANCIES TO DRAWING AUTHOR AND PROPERTY SERVICES TEAM. DRAWING OR CONTENTS SHOULD NOT BE DUPLICATED WITHOUT PRIOR CONSENT.

DRAWING TO BE READ IN CONJUNCTION WITH ALL OTHER PROJECT DOCUMENTS INCLUDING BUT NOT LIMITED TO DRAWINGS, SPECIFICATIONS, SCHEDULES

0m 1 2 3 6m

1:100

0mm 100 200 300 600mm

NOTES 1:10

© Crown Copyright & Database Rights (2021). 100022264.

Rev	Notes	Date	Issued By
P1	First Issue	13/12/21	BST

BARNSLEY
Metropolitan Borough Council
PROPERTY SERVICES

SERVICE

PROJECT

THE LIGHTBOX
SCHWABISH GMUND PLAQUE

TITLE

Existing & Proposed Elevations and Plaque Details

PROJECT REF	DRAWING REFERENCE	REV
	010	P1
SCALE: As Shown	DISCIPLINE: ARCHITECTURE	SHEET SIZE: A1
PURPOSE OF ISSUE: PLANNING APPROVAL	Drawn: XX	Checked: XX