
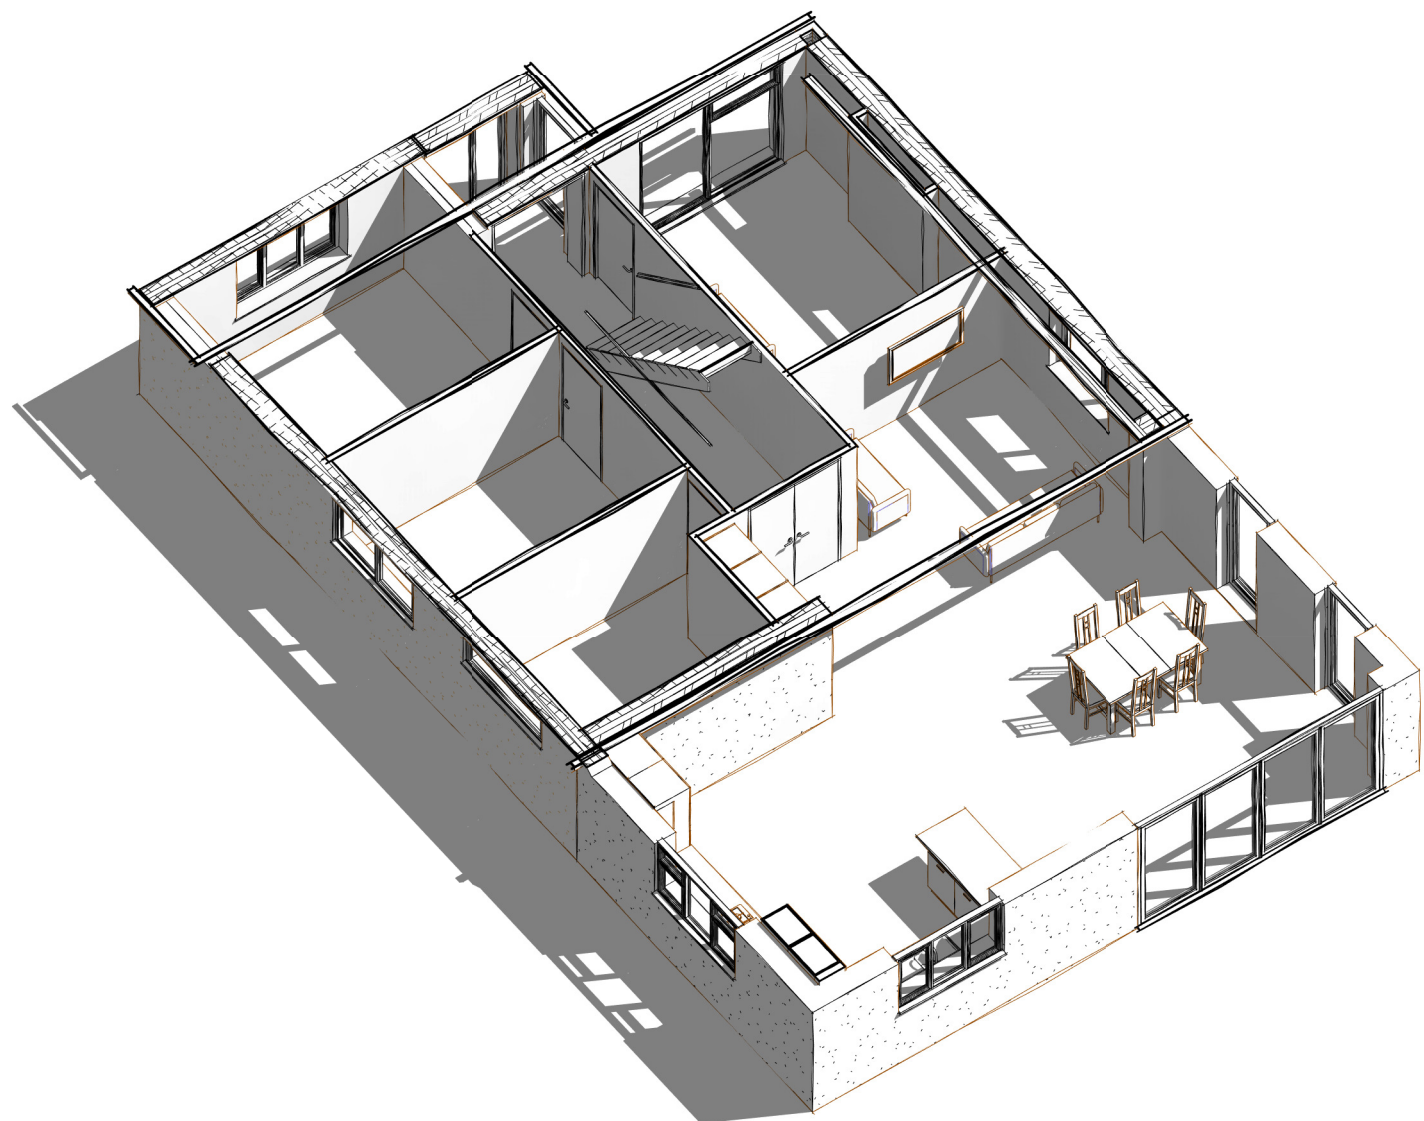
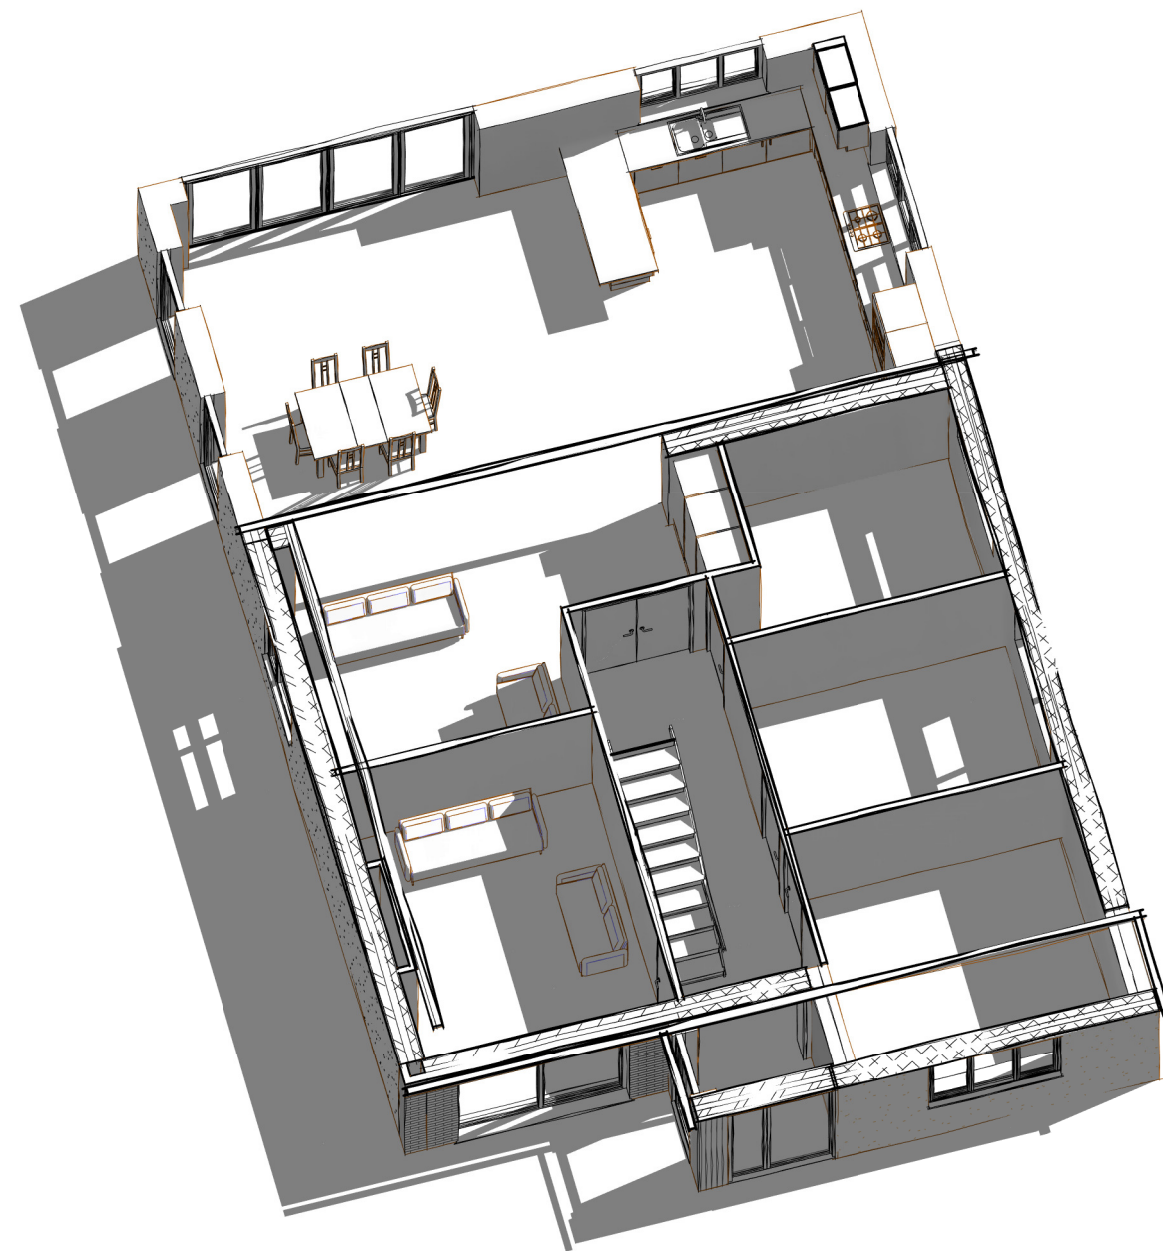


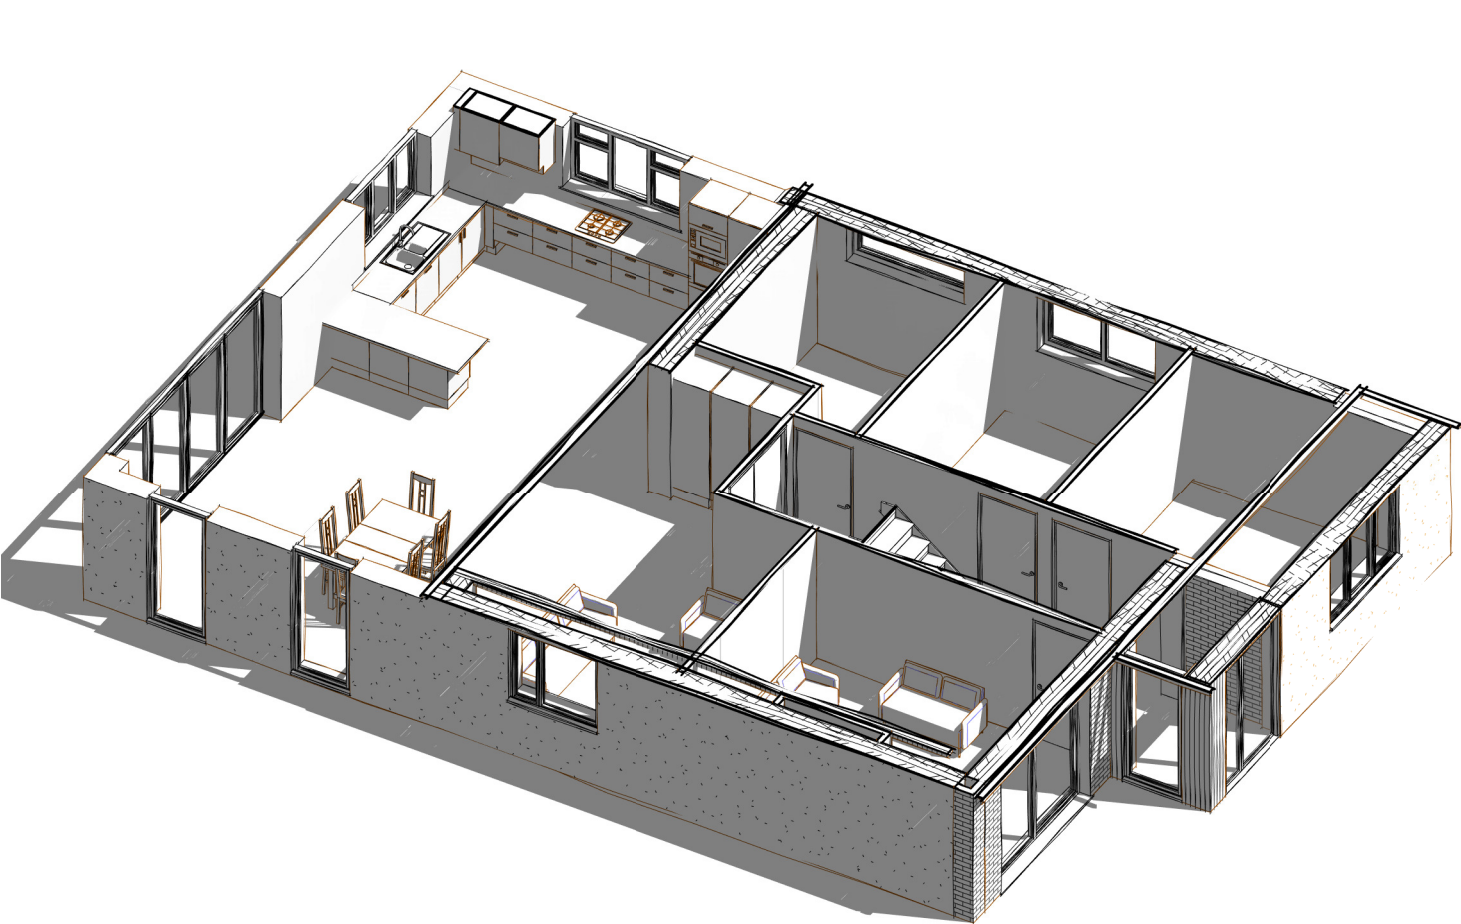

MBAS
architecture

scale @A3- | drawn- | Author | date: XXX 18'

Project: 7 LIMES AVENUE, GAWBER
BARNLEY

Drawing: GROUND FLOOR
PERSPECTIVES

DWG No: P19 016 - 04	Rev: A
----------------------	--------