


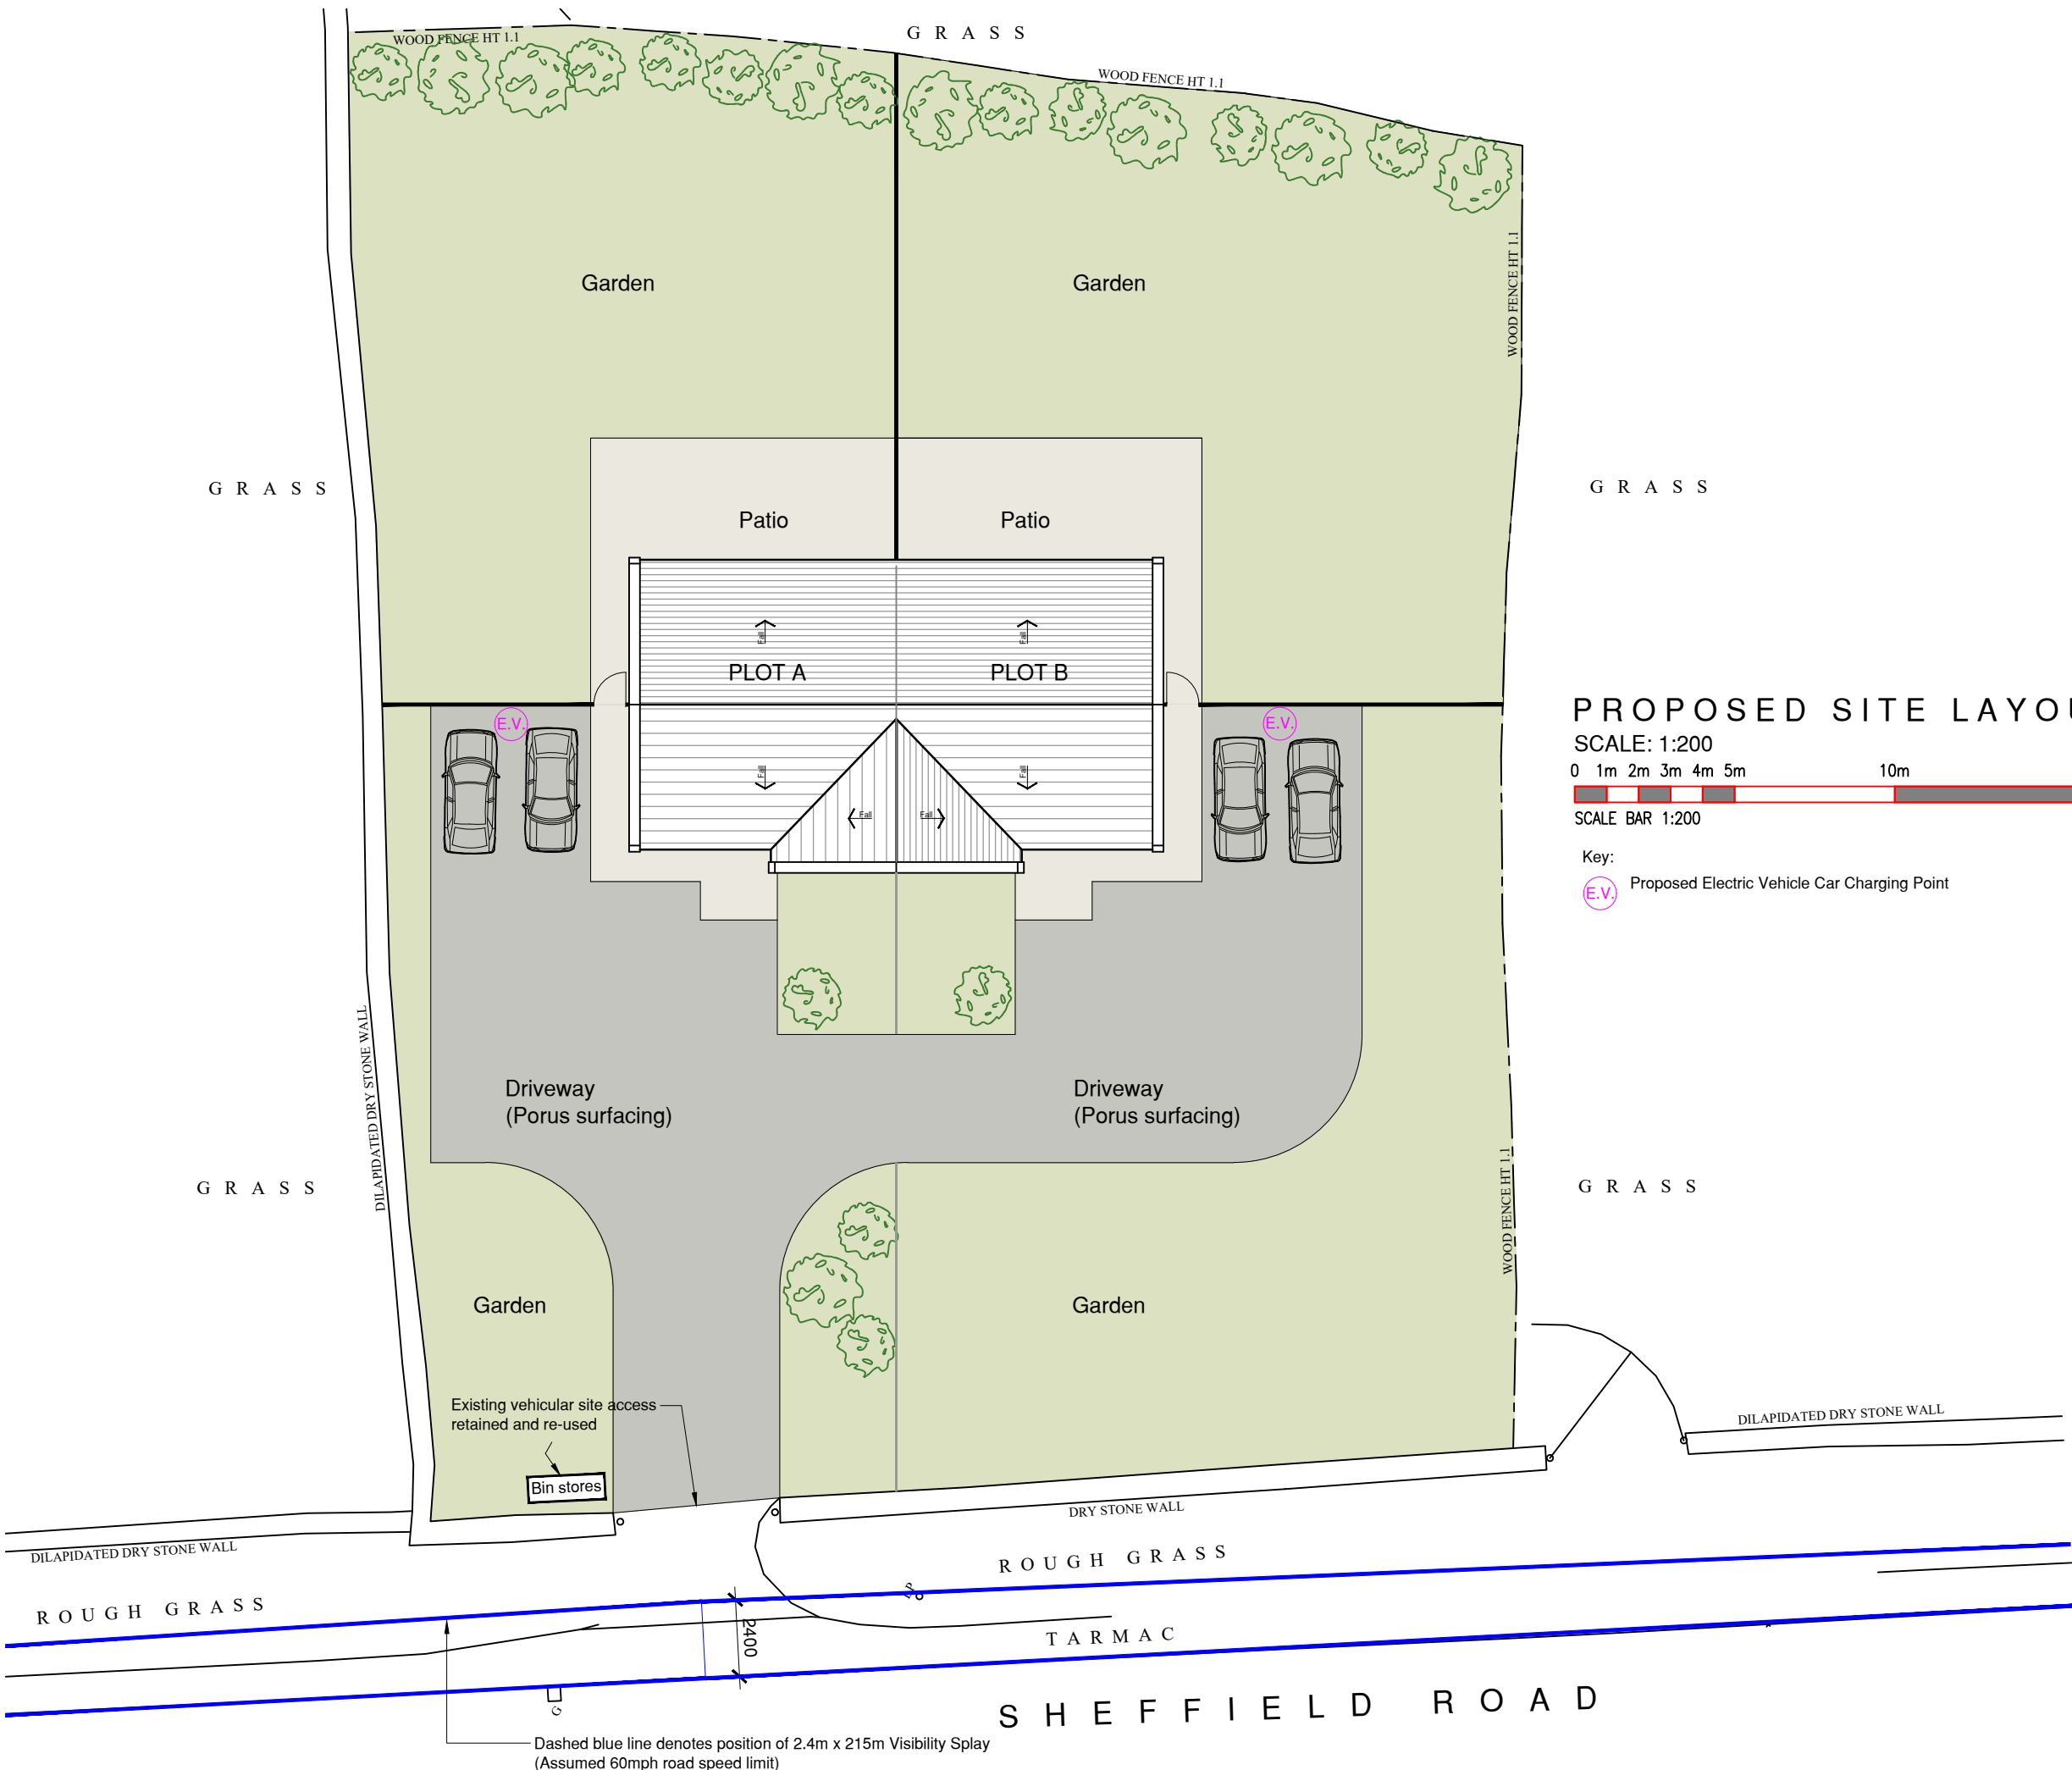

PROPOSED SITE LAYOUT

SCALE: 1:200

0 1m 2m 3m 4m 5m 10m 20m

SCALE BAR 1:200

Key:

(E.V.) Proposed Electric Vehicle Car Charging Point

Rev	Note	Initial	Date
3 Richmond House, Caldene Business Park, Mytholmroyd, Hebden Bridge, West Yorkshire, HX7 5QJ 01422 883317 enquiries@tdjagger.ltd.uk www.tdjagger.ltd.uk			
Client The Trustees of M Hemsley Dec'd			
Project Proposed Residential Development Sheffield Road, Hepworth, Holmfirth. HD9 1TP			
Drawing Landscape Plan			
Date Aug 2022	Drawn SD	Checked BH	Scale 1:200@A3
Drwg. No. 2953 05			Revision -
Drawings are to scale indicated for planning purposes. No scaling permitted for construction purposes. Information on this drawing is copyright. All rights reserved. No part of this work may be reproduced or transmitted in any form by any means, either electronically, mechanically, by photocopying, recording or otherwise stored in any retrieval system of any nature, without the express consent of T D Jagger Ltd.			
Dont Ignore Health & Safety Think Safe Build It Safe It Might Just Save Your Life			