




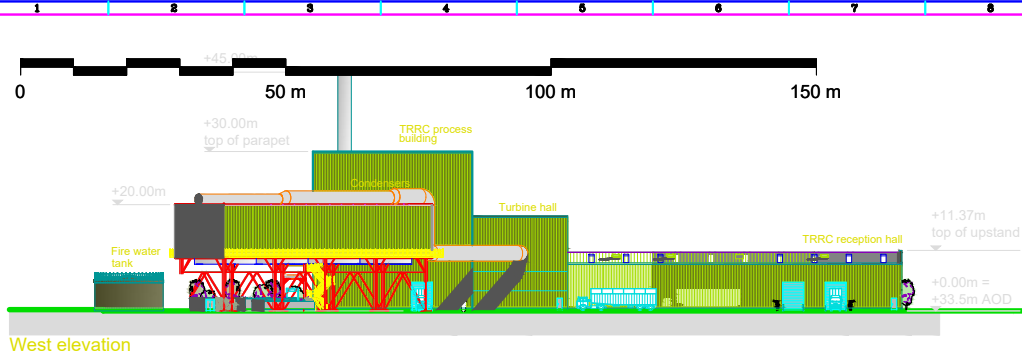


West elevation

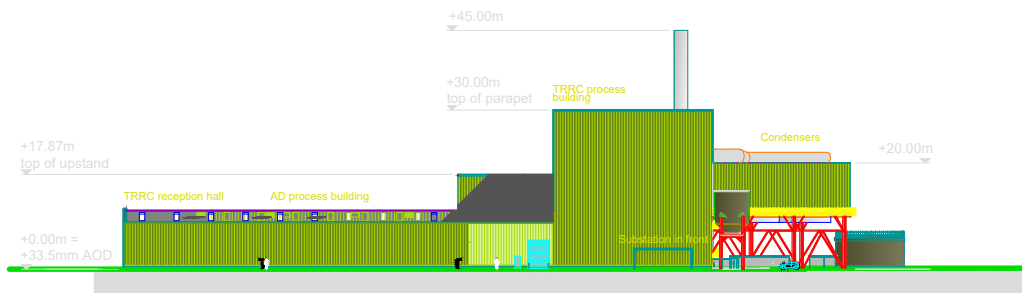


East elevation

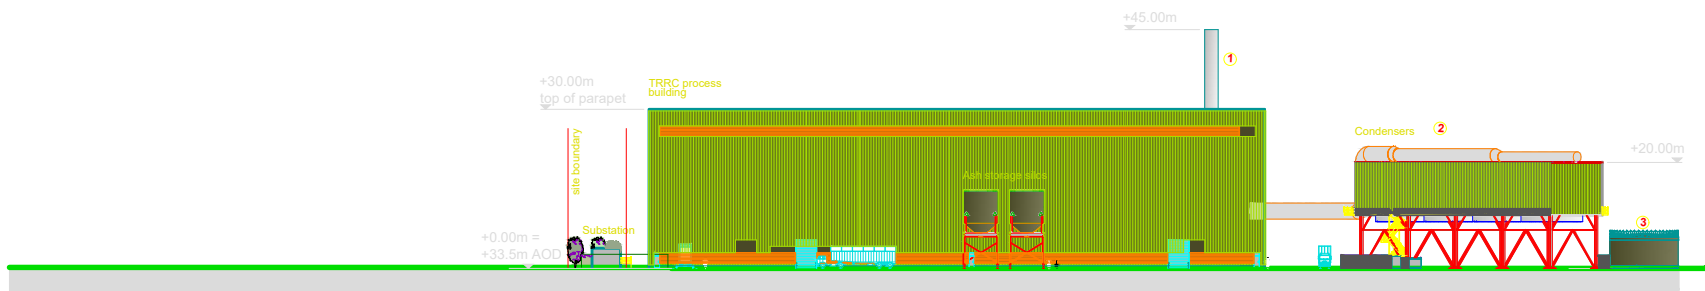

North elevation

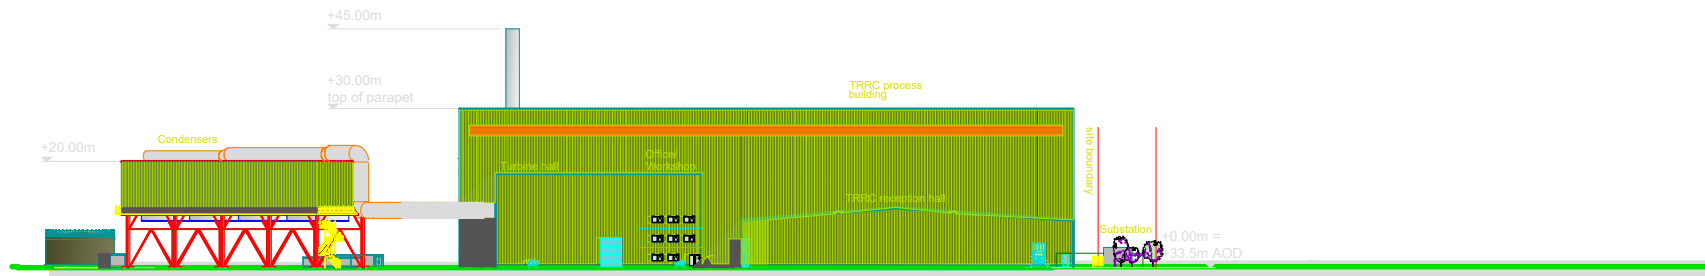

South elevation

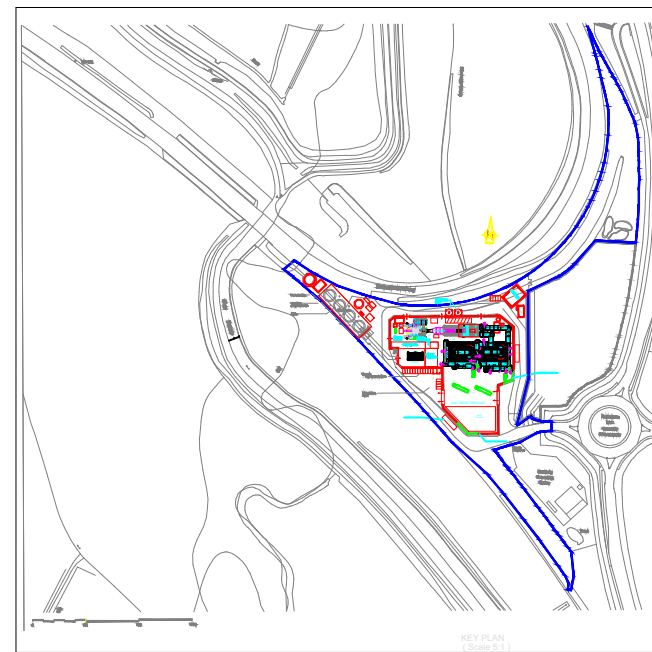

- KEY**
1. STACK
 2. CONDENSERS
 3. FIRE WATER TANK

PRELIMINARY

A1	29/01/19	ISSUED FOR INFORMATION	NAC	DHS	
A0	19/01/19	ISSUED FOR INFORMATION	NAC	LIAM	
DATE	29/01/19	DESCRIPTION	DESIGN	DATE	APPROVED
HP-2729	2019	THE CORPORATE CATALYST	DATE	Houghton	
ELEVATION AND SIDE VIEWS FOR PLANNING AREA VERSION 6.1					
HP-2729-PS-PL-002			Scale	1:400	Sheet A1
			01 OF 01		