
Ground floor layout - Existing

All dimensions in millimetres unless otherwise stated
The contractor must verify all dimensions on site before commencing on site
Architect must be notified of any suspected discrepancies or omissions
Any scaled dimensions to be confirmed by the Architect

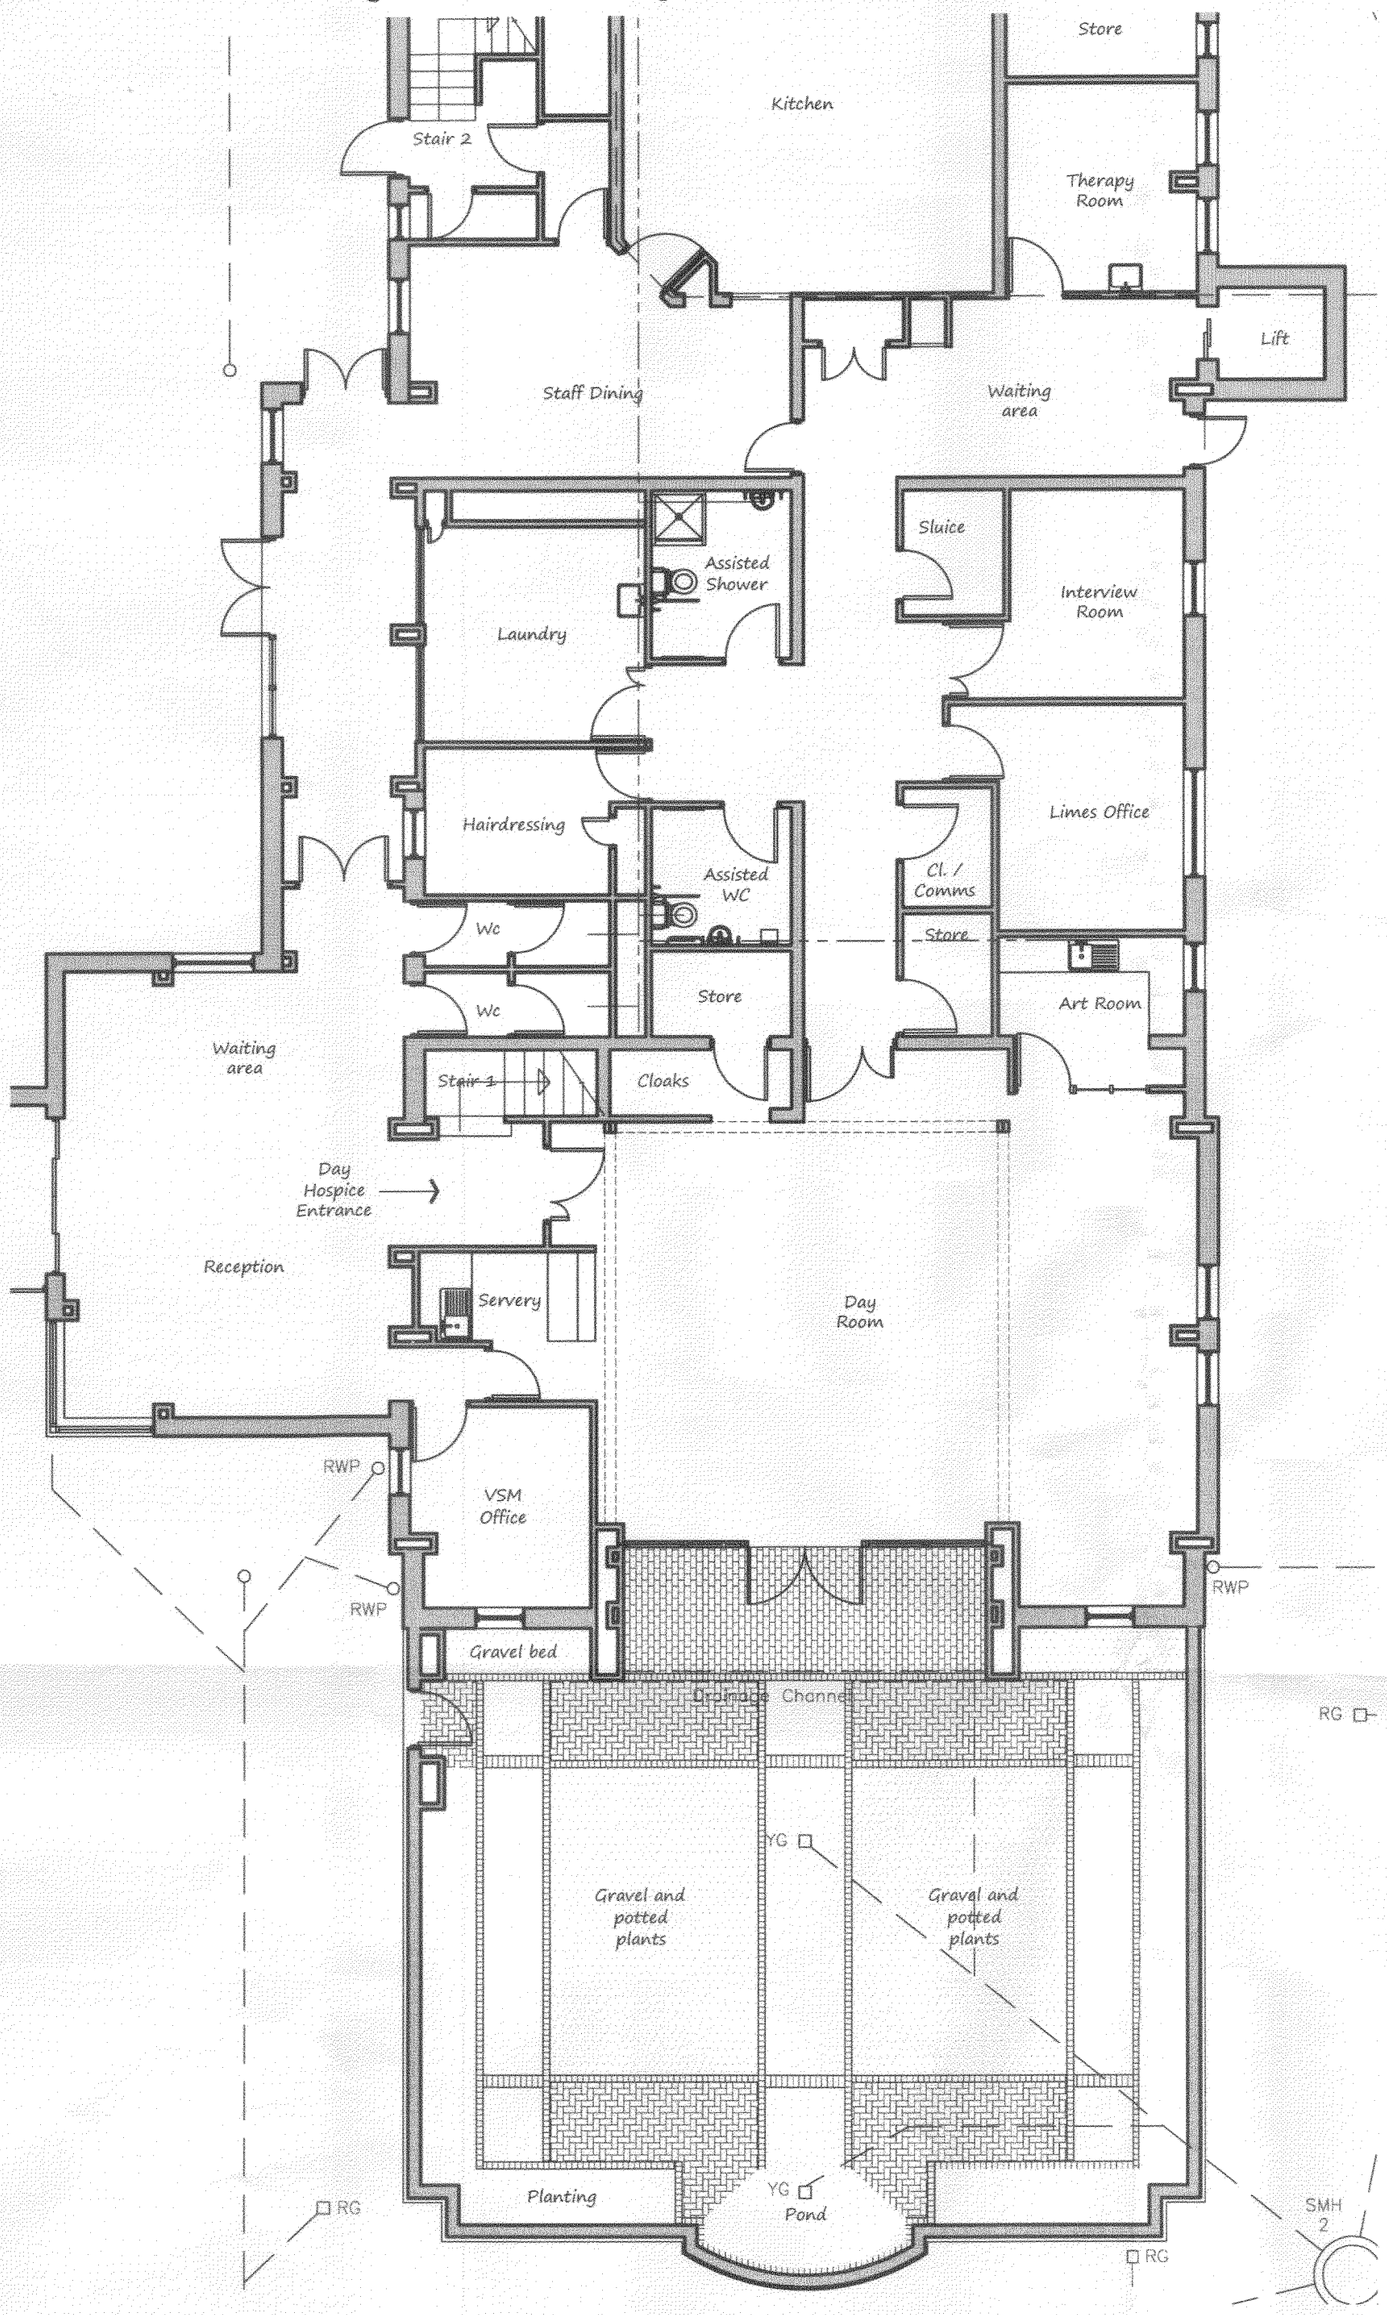

Revisions

Barnsley Hospice
Church Street
Gawber
Barnsley. S75 2RL

The Limes Day Hospice
Refurbishment proposals
EXISTING GROUND FLOOR

Scale 1:100@A3

b&c beaumont cowling

Date	No.	Rev.
22.12.09	3178/1	