


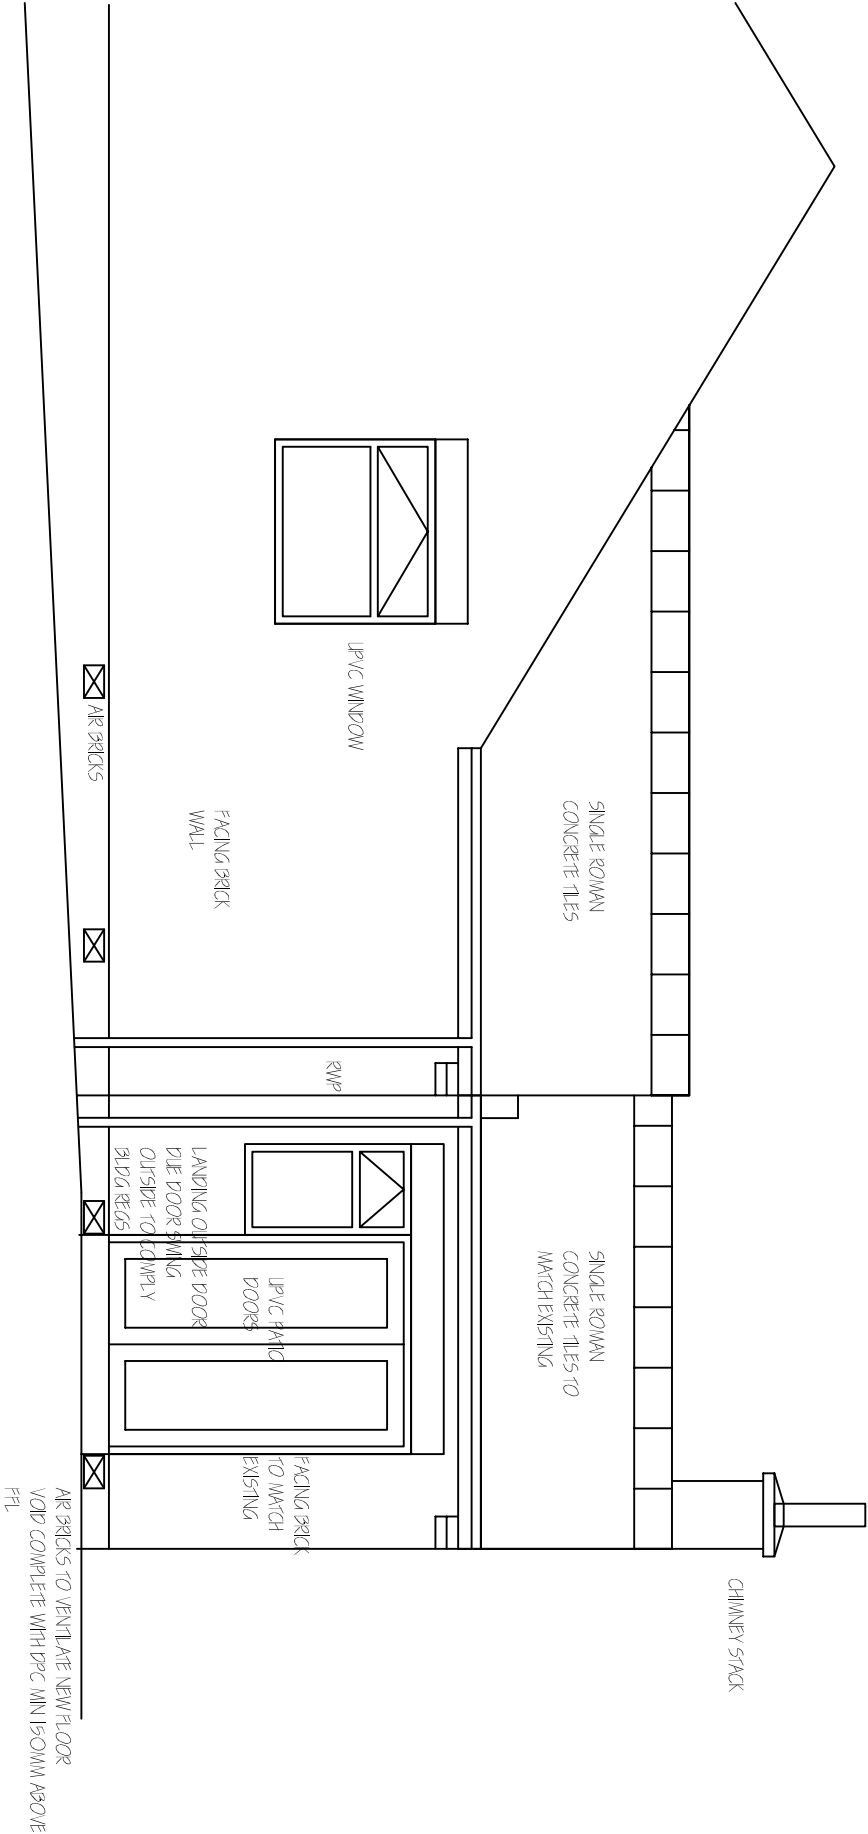

PROPOSED SIDE
ELEVATION 1:50

Revisions	A. A----	00-00-
This drawing is for planning permission only and is not a construction drawing.		
Drawing Title	PROPOSED-SIDE	
Job No. - Dwg No.	JW/2013/3	—
Client:	JOHN MAINWRIGHT 26 BEVAN CLOSE EASTCAR BARNSTLEY S74 8DR	
Scale.	1:50	