

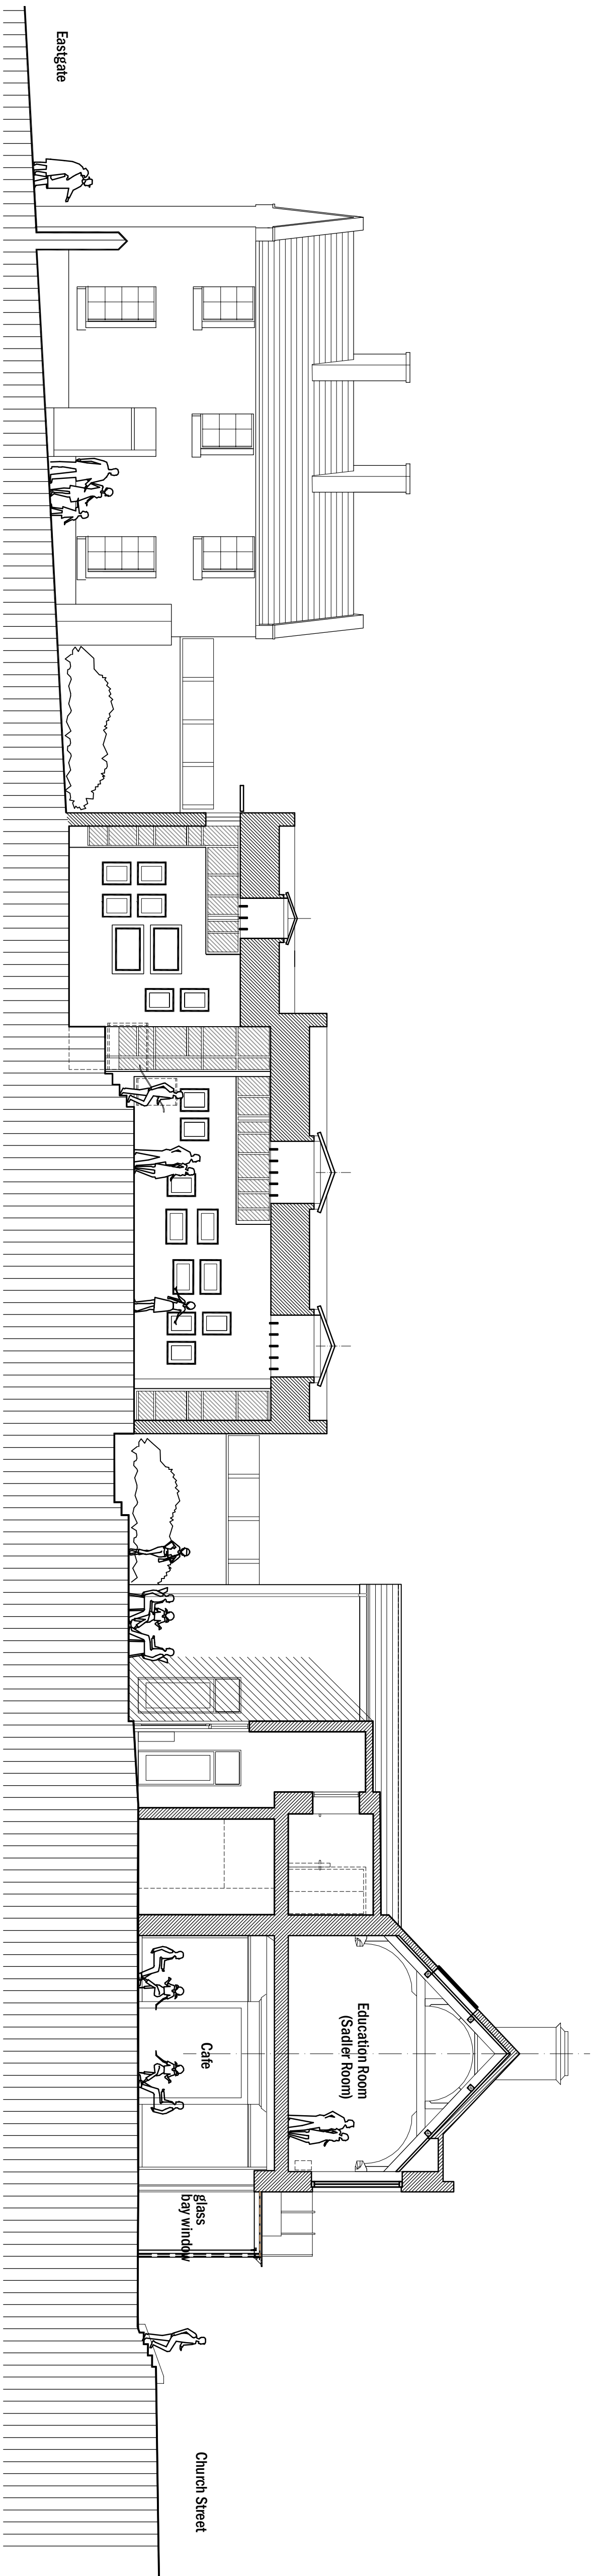


DO NOT SCALE - ASK FOR DIMENSION
USE ONLY FOR PURPOSE INDICATED BELOW

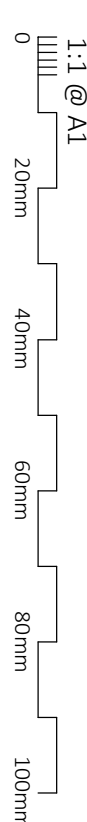

Proposed Section BB looking south

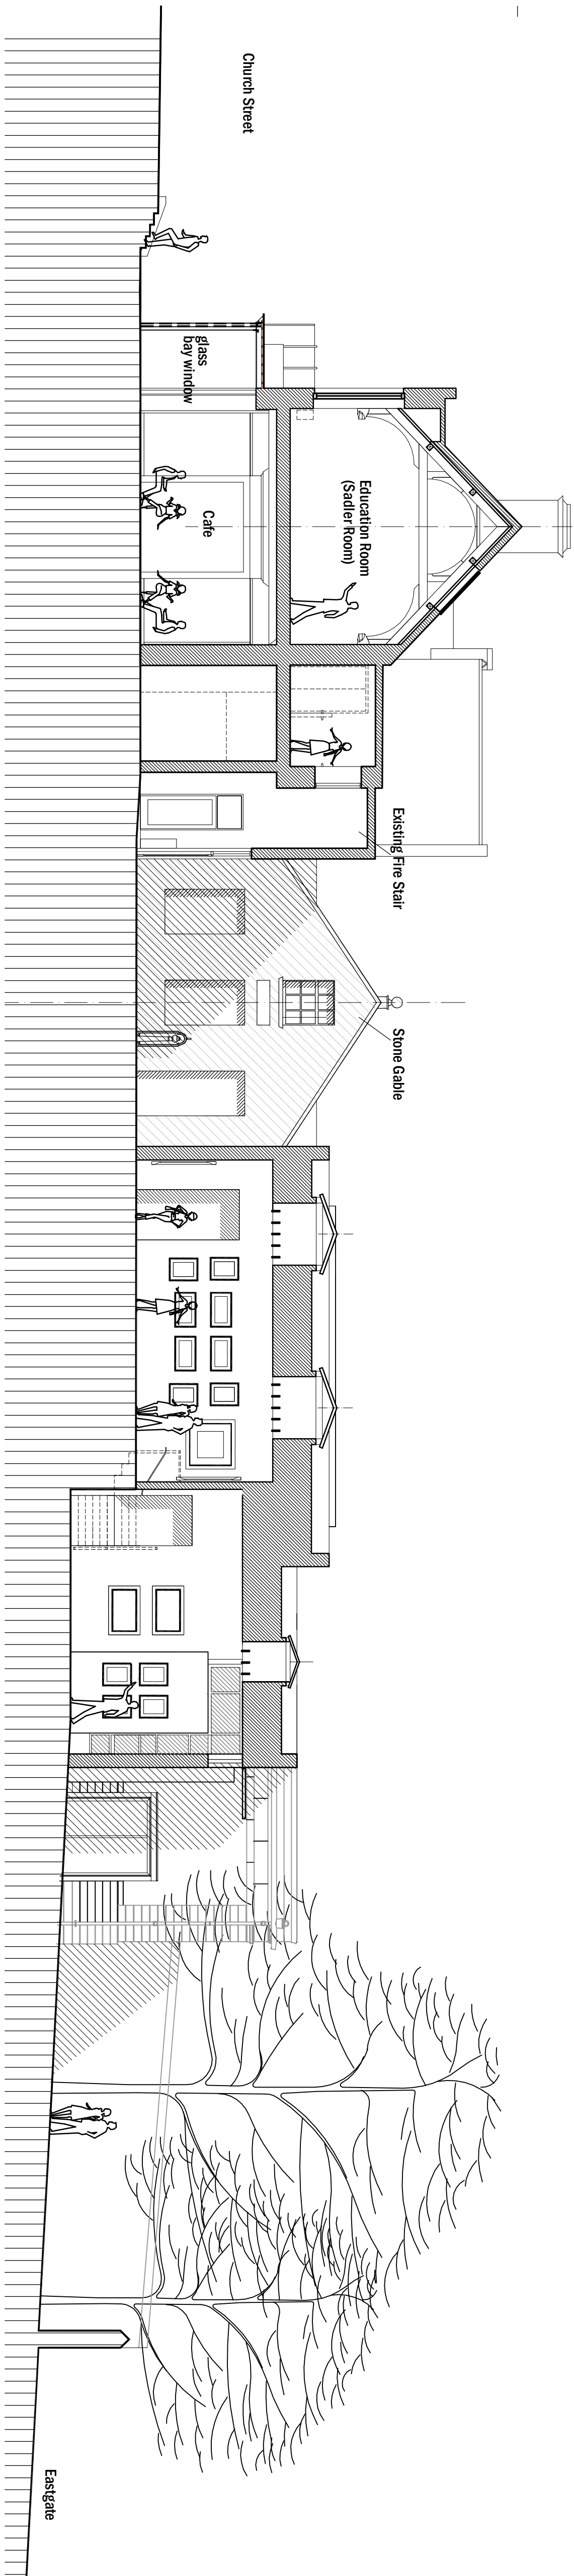

Proposed Section AA looking north

REVISION DESCRIPTION	DATE DRAWN	CREATED
GHM PARTNERSHIP		
20 FINK HILL	HORSFORTH	LEEDS LS18 4DT
T: 0113 239 0006	www.ghmpartnership.co.uk	
PROJECT	COOPER GALLERY, Barnsley	
EXTENSION		
DRAWING TITLE	SECTIONS AA AND BB	
DATE	DRAWN	RMM
SCALE @ A1	1:100 @ A1	
STATUS	CHECK	RG
JOB NO	RL3111	
DRAWING NO.	103	
	REVISION	B