

THE OLD MILL
HIGHFIELD, TINGLEY
WAKEFIELD
WF3 1LA

Tel : 0113 259 7023
Mob : 07949 195764
email : mail@ct-surveys.com
Web Site : www.ct-surveys.com

© COPYRIGHT CT SURVEYS LTD. REPRODUCTION OF THIS INFORMATION IS
PROHIBITED WITHOUT WRITTEN AUTHORITY FROM CT SURVEYS LTD.

ABBREVIATIONS

AR	ASSUMED ROUTE	OSA	OUTSIDE SURVEY AREA
AV	AIR VALVE	P	POST / POLE
B	BOLLARD	RL	RIDGE LEVEL
BH	BORERHOLE	RE	RODDING EYE
BT	BRITISH TELECOM CHAMBER	RS	ROAD SIGN
CATV	CABLE TV	RWP	RAINWATER PIPE
CP	CABLE PIT	S	STAY
CL	COVER LEVEL	SC	STOP COOK
CR	CABLE RISER	ST	STOP TAP
DP	DOWN PIPE	SV	STOP VALVE
EL	EAVES LEVEL	SWP	SOIL VENT PIPE
EP	ELECTRICITY POLE	TC	TRAFFIC CONTROL
ER	EARTH ROD	TGB	TELEPHONE CALL BOX
FH	FIRE HYDRANT	TTR	TAKEN FROM RECORDS
FL	FLOOR LEVEL or FENCE LEVEL	TH	THRESHOLD LEVEL
G	GULLY	TL	TRAFFIC LIGHTS
GPR	TRACED BY G.P.R.	TP	TELEGRAPH POLE
GV	GAS VALVE	UTGA	UNABLE TO GAIN ACCESS
IC	INSPECTION CHAMBER	UTL	UNABLE TO LOCATE
IL	INVERT LEVEL	UTR	UNABLE TO RAISE
JB	JUNCTION BOX	UTS	UNABLE TO SURVEY
KW	KEWB WIER	UTT	UNABLE TO TRACE
LB	LITTER BIN or LETTER BOX	WL	WATER LEVEL or WALL LEVEL
LP	LAMP POST	VP	VENT PIPE
MH	MANHOLE	WM	WATER METER
NL	NOT LOCATED	WO	WASH OUT VALVE
NT	NO TRACE	WP	WATER PIPE

b	BEAM HEIGHT
c	CELL HEIGHT
CH	CEILING HEIGHT
CHL	DOOR HEIGHT
CHL	FALSE CEILING HEIGHT
CHL	FLOOR LEVEL
+10.28	BEAM/OVERHEAD LEVEL
+10.28	HEAD HEIGHT
p	PURLIN HEIGHT
r	RIDGE BOARD HEIGHT
sp	SPRING POINT
sp	STEPS / STAIRS UP

All services to be field verified.
This drawing and the information contained within has been issued in
confidence and remains the Copyright of CT Surveys Ltd.
Disclosure of this information to Third Parties and unauthorised copying or
replication of data is forbidden without gaining approval from CT Surveys Ltd.

CT SURVEYS IS A MEMBER OF:




SURVEY NOTES:
The survey is fitted to National Grid and Datum using GPS, and has been drawn at a scale
factor of 1:100.
Due to the scale factor any setting out or design works should strictly use the control
co-ordinates as shown on the drawing.

SURVEY REVISIONS

PREVIOUS DWG NO:	
REVISION NO:	
DATE:	

REVISION NOTES:

LAYOUT VIEWS

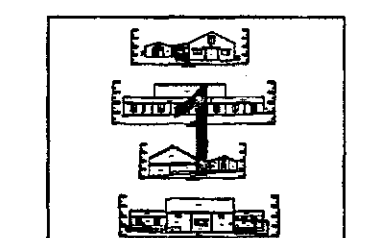


CLIENT:
Mike Clynch


PROJECT TITLE:
**Building off Fullshaw Lane,
Sheffield, S36 9FQ**

DRAWING NUMBER:
3720AB/1


SCALE:	1:100 @ A1	SURVEY DATE:	February 2017
LEVEL DATUM:	OSGB by GPS	GRID DATUM:	OSGB fixed at ST02
BENCH MARK USED:	Nail at ST02 surveyed by GPS	BN VALUE:	295.311m
		SHEET NUMBER:	1 of 2

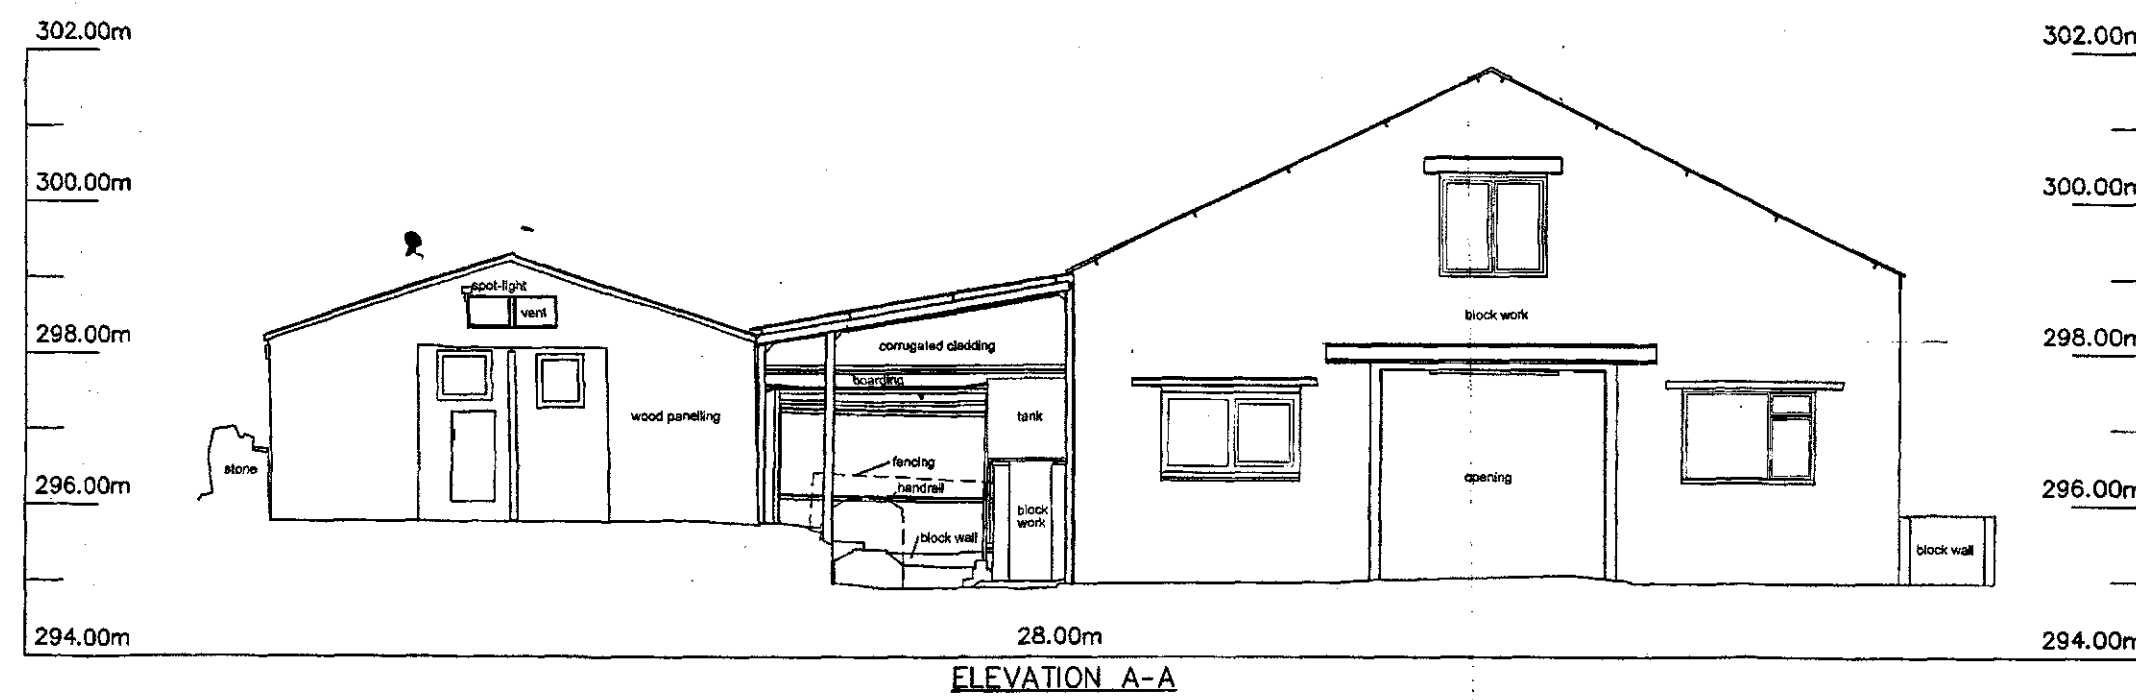


ELEVATION A-A

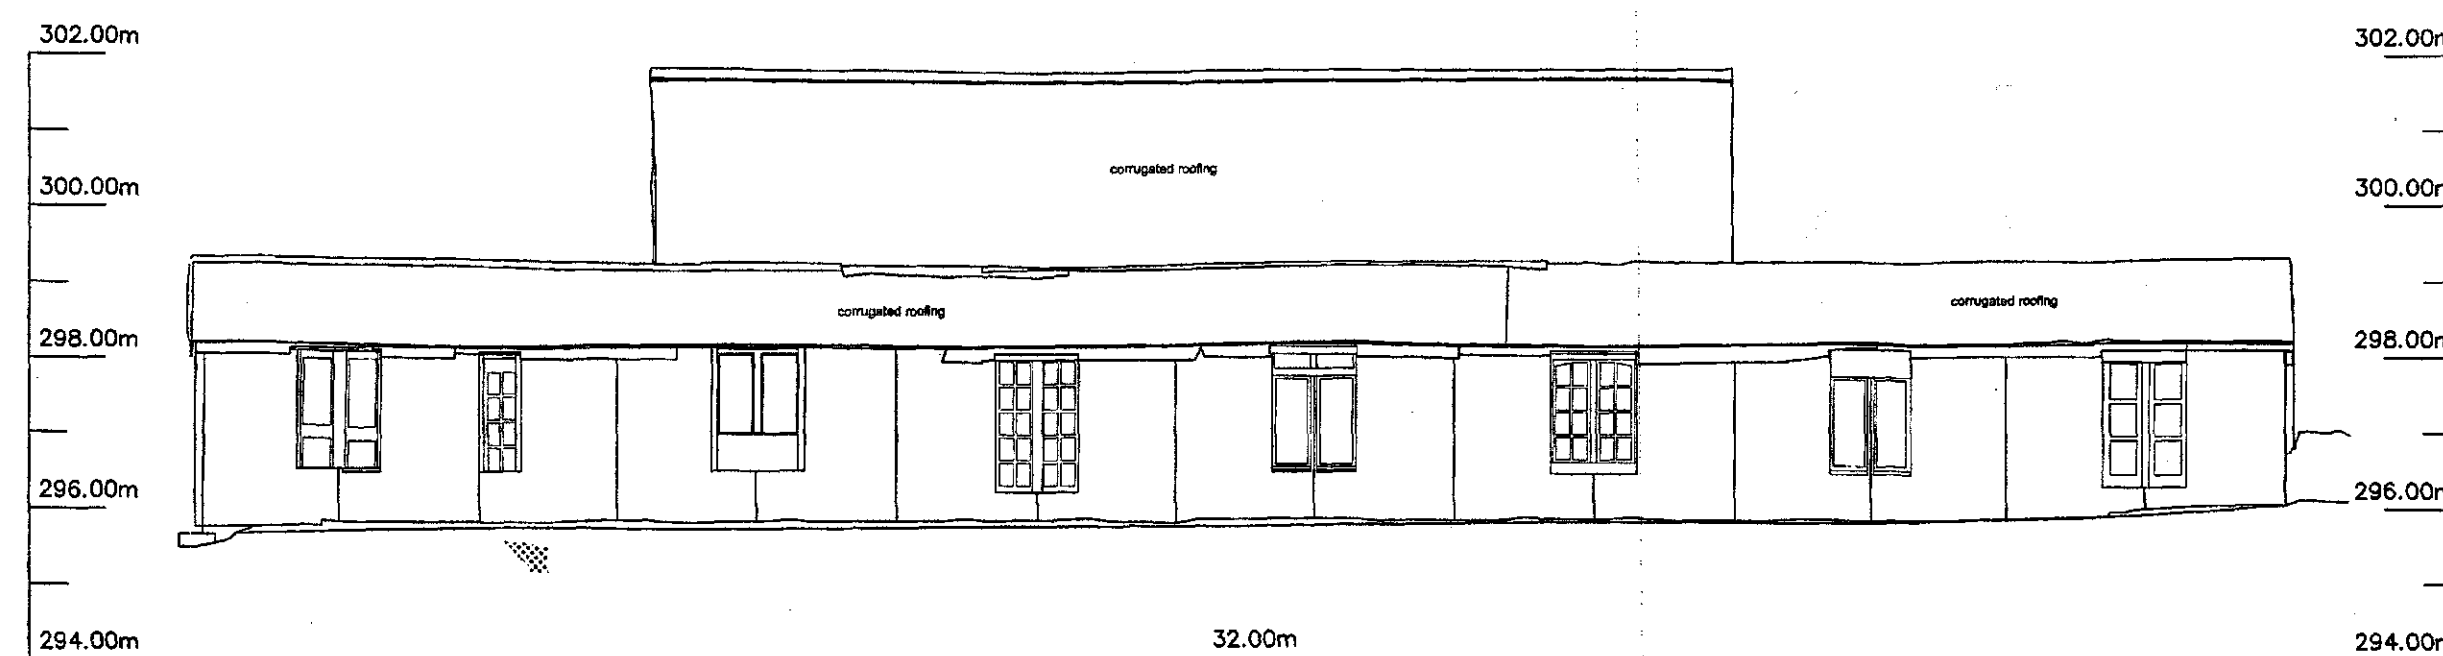

ELEVATION B-B

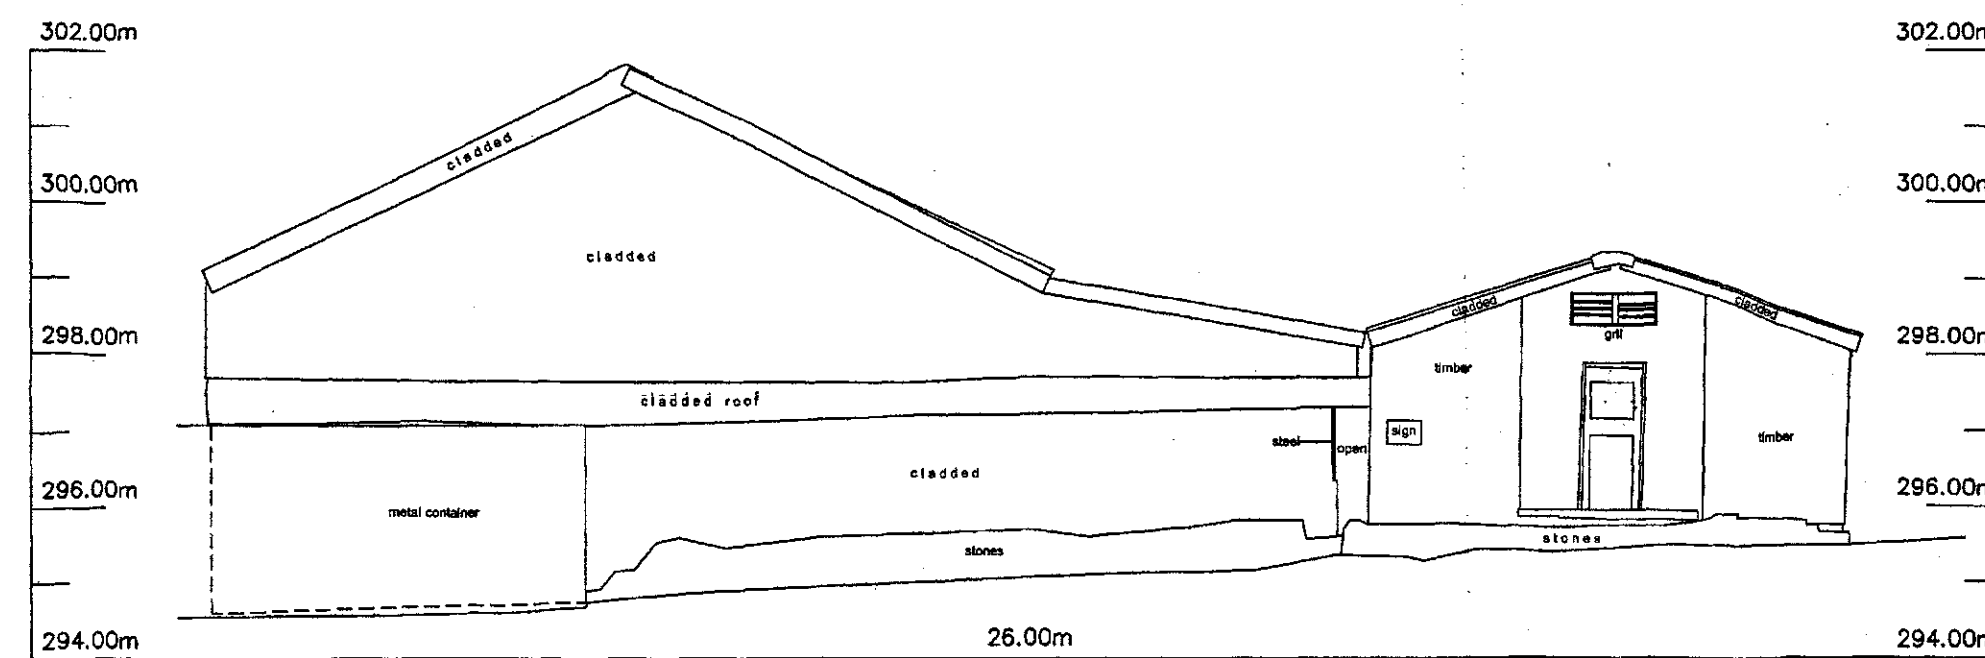

ELEVATION C-C

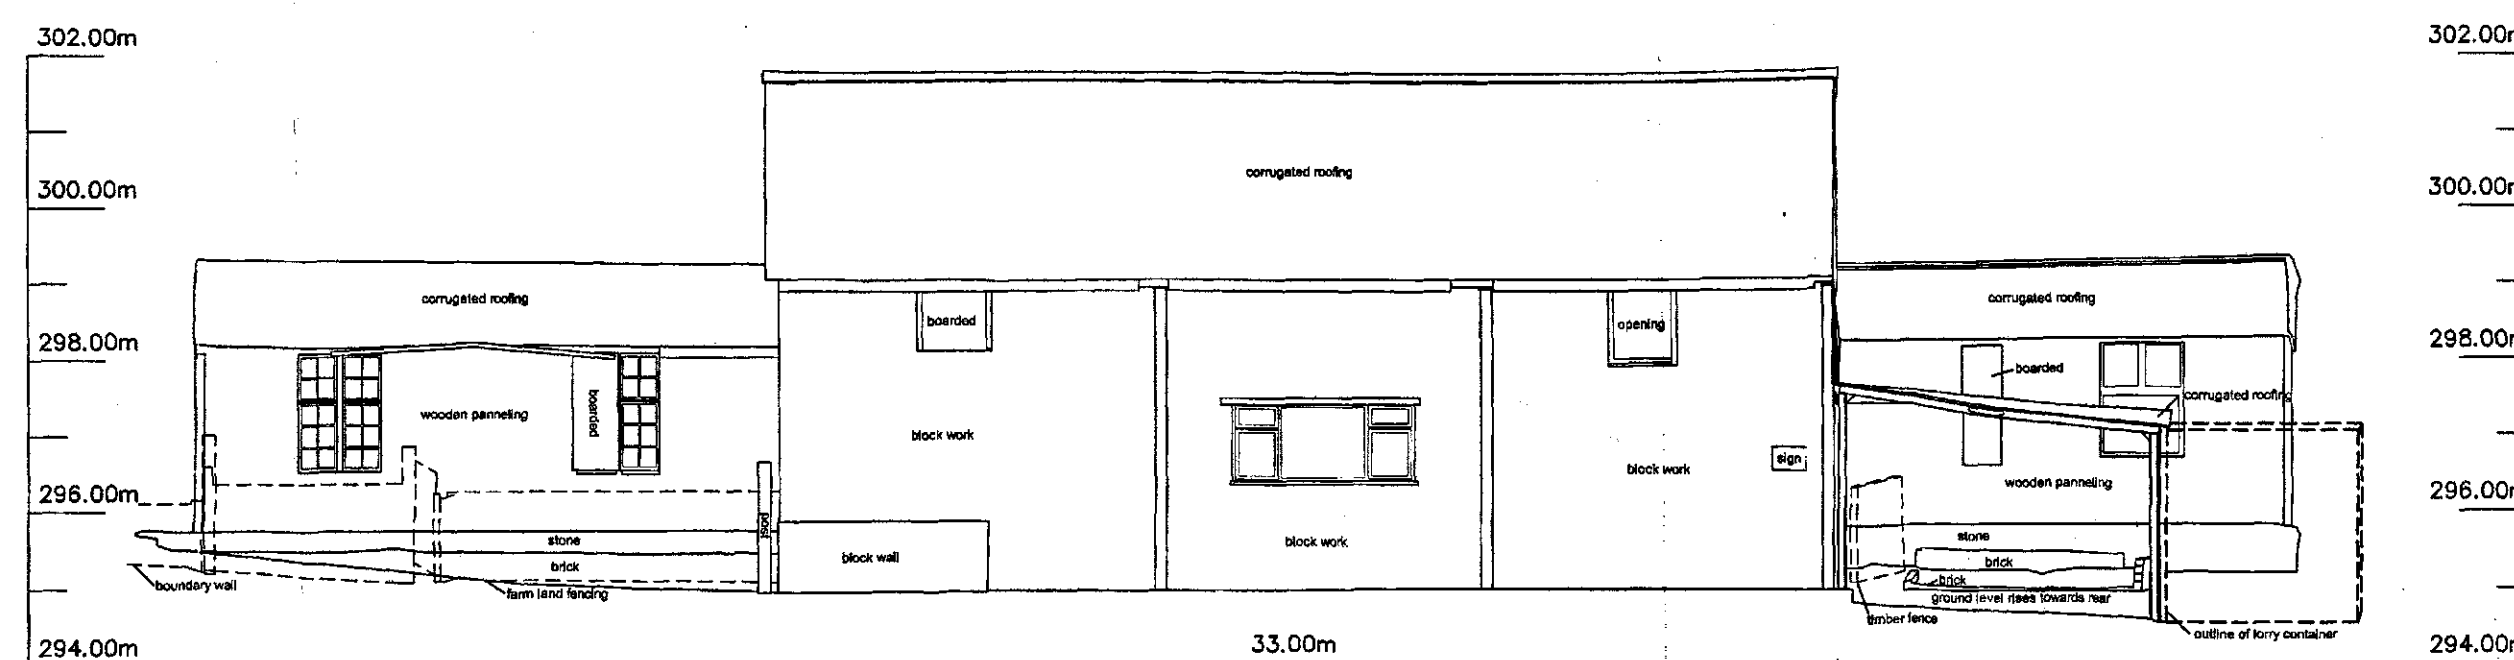

ELEVATION D-D

THE OLD MILL
HIGHFIELD, TINGLEY
WAKEFIELD
WF3 1LA

Tel : 0113 259 7023
Mob : 07949 195764
email : mail@ct-surveys.com
Web Site : www.ct-surveys.com

© COPYRIGHT CT SURVEYS LTD. REPRODUCTION OF THIS INFORMATION IS PROHIBITED WITHOUT WRITTEN AUTHORITY FROM CT SURVEYS LTD.


ABBREVIATIONS

AR	ASSUMED ROUTE	OSA	OUTSIDE SURVEY AREA
AV	AIR VALVE	P	POST / POLE
B	BOLLARD	RL	RIDGE LEVEL
BN	BORHOLE	RE	RODDING EYE
BT	BRITISH TELECOM CHAMBER	RS	ROAD SIGN
CATV	CABLE TV	RWP	RAINWATER PIPE
CP	CABLE PIT	S	STAY
CL	COVER LEVEL	SC	STOP COCK
CR	CABLE RISER	ST	STOP TAP
CP	DOWN PIPE	SV	STOP VALVE
EL	EAVES LEVEL	SVP	SOIL VENT PIPE
EP	ELECTRICITY POLE	TC	TRAFFIC CONTROL
ER	EARTH ROD	TCS	TELEPHONE CALL BOX
FR	FIRE HYDRANT	TFR	TAKEN FROM RECORDS
FL	FLOOR LEVEL OF FENCE LEVEL	TH	THRESHOLD LEVEL
G	GULLY	TL	TRAFFIC LIGHTS
GPR	TRACED BY G.P.R.	TP	TELEGRAPHY POLE
GV	GAS VALVE	UTCA	UNABLE TO GAIN ACCESS
IC	INSPECTION CHAMBER	UTL	UNABLE TO LOCATE
IL	INVERT LEVEL	UTR	UNABLE TO RAISE
JB	JUNCTION BOX	UTS	UNABLE TO SURVEY
KW	KERB WIER	UTT	UNABLE TO TRACE
LB	LITTER BIN or LETTER BOX	VL	WATER LEVEL or WALL LEVEL
LP	LAMP POST	VP	VENT PIPE
MH	MANHOLE	WM	WATER METER
NL	NOT LOCATED	WV	WASH OUT VALVE
NT	NO TRACE	WT	WATER PIPE

D	BEAM SIGHT
C	CILL RISE
CH	CEILING HEIGHT
CH	DOOR HEIGHT
CH	FALSE BEAM SIGHT
CH	FLOOR LEVEL
CH	BEAMON VENT LEVEL
CH	HEAD HEIGHT
CH	FURLIN HEIGHT
CH	RIDGE BOARD HEIGHT
CH	SPRING POINT
CH	STEPS / STAIRS UP

All services to be field verified.
This drawing and the information contained within has been issued in confidence and remains the Copyright of CT Surveys Ltd.
Disclosure of this information to Third Parties and unauthorised copying or replication of data is forbidden without gaining approval from CT Surveys Ltd.

CT SURVEYS IS A MEMBER OF:

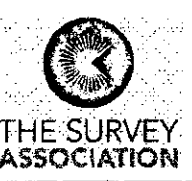

SURVEY NOTES:
The survey is fixed to National Grid and Datum using GPS, and has been drawn at a scale factor of 1.000
Due to the scale factor any setting out or design works should strictly use the control co-ordinates as shown on the drawing.

SURVEY REVISIONS

PREVIOUS DWG NO:	
REVISION NO:	
DATE:	
REVISION NOTES:	


LAYOUT VIEWS



CLIENT:
Mike Clynych

PROJECT TITLE:
**Building off Fullshaw Lane,
Sheffield, S36 9FQ**

DRAWING NUMBER:
3720AB/2

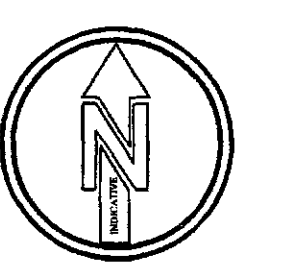

SCALE: 1:100 @ A1	SURVEY DATE: February 2017
LEVEL DATUM: OSGB by GPS	GRID DATUM: OSGB fixed at ST02
BENCH MARK USED: Nail at ST02 surveyed by GPS	BM VALUE: 295.311m
	SHEET NUMBER: 2 of 2



Ground Floorplan