



DO NOT SCALE FROM THIS DRAWING - PLEASE
REFER TO THE RELEVANT SETTING OUT DRAWING/
DIMENSIONS DRAWING, ALL DIMENSIONS TO BE
CONFIRMED ON SITE

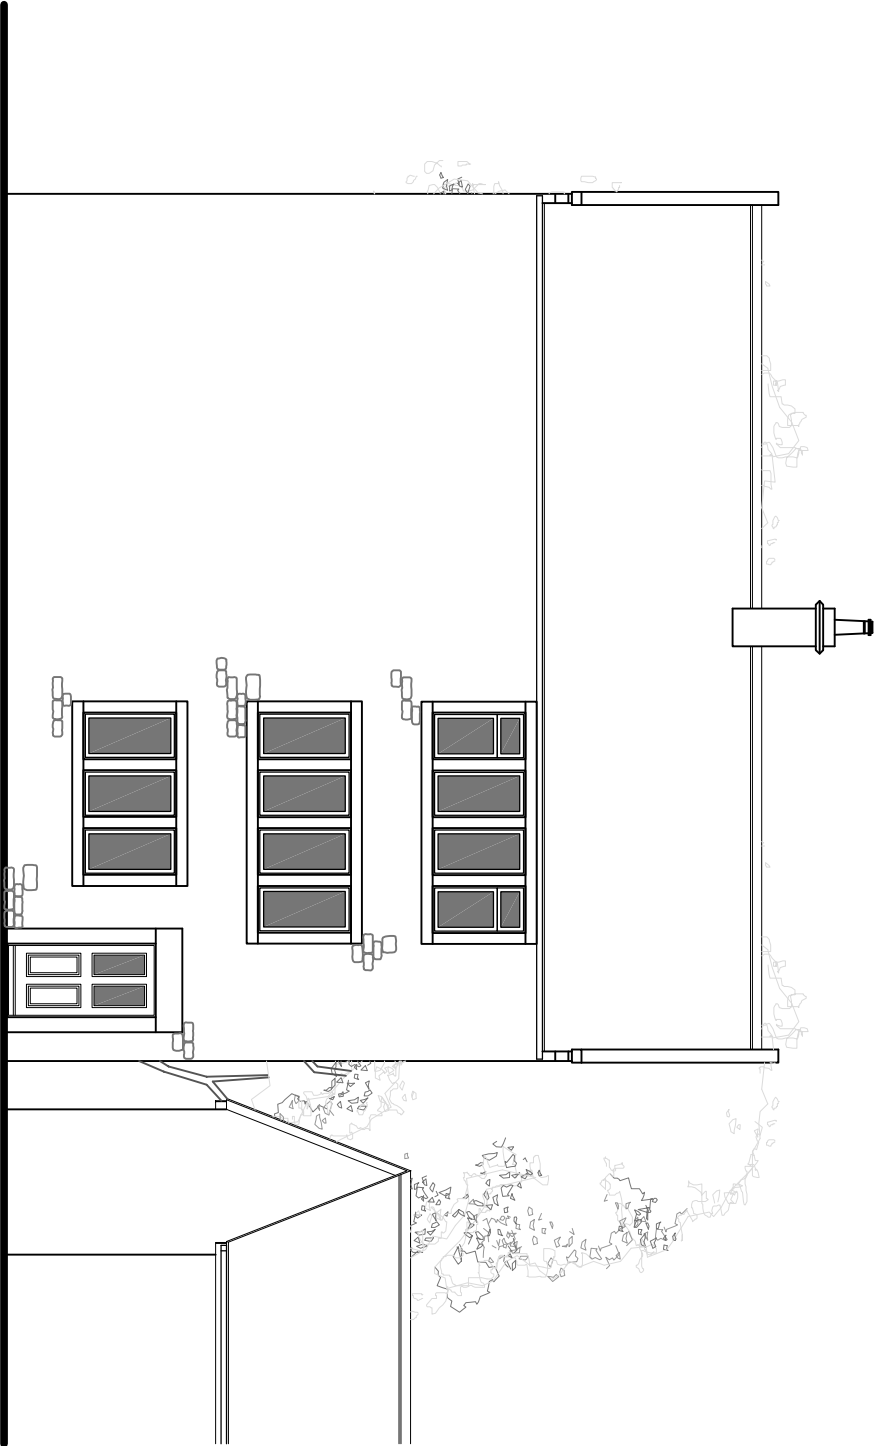

East Facing Elevation As Existing

Scale 1:100@A3

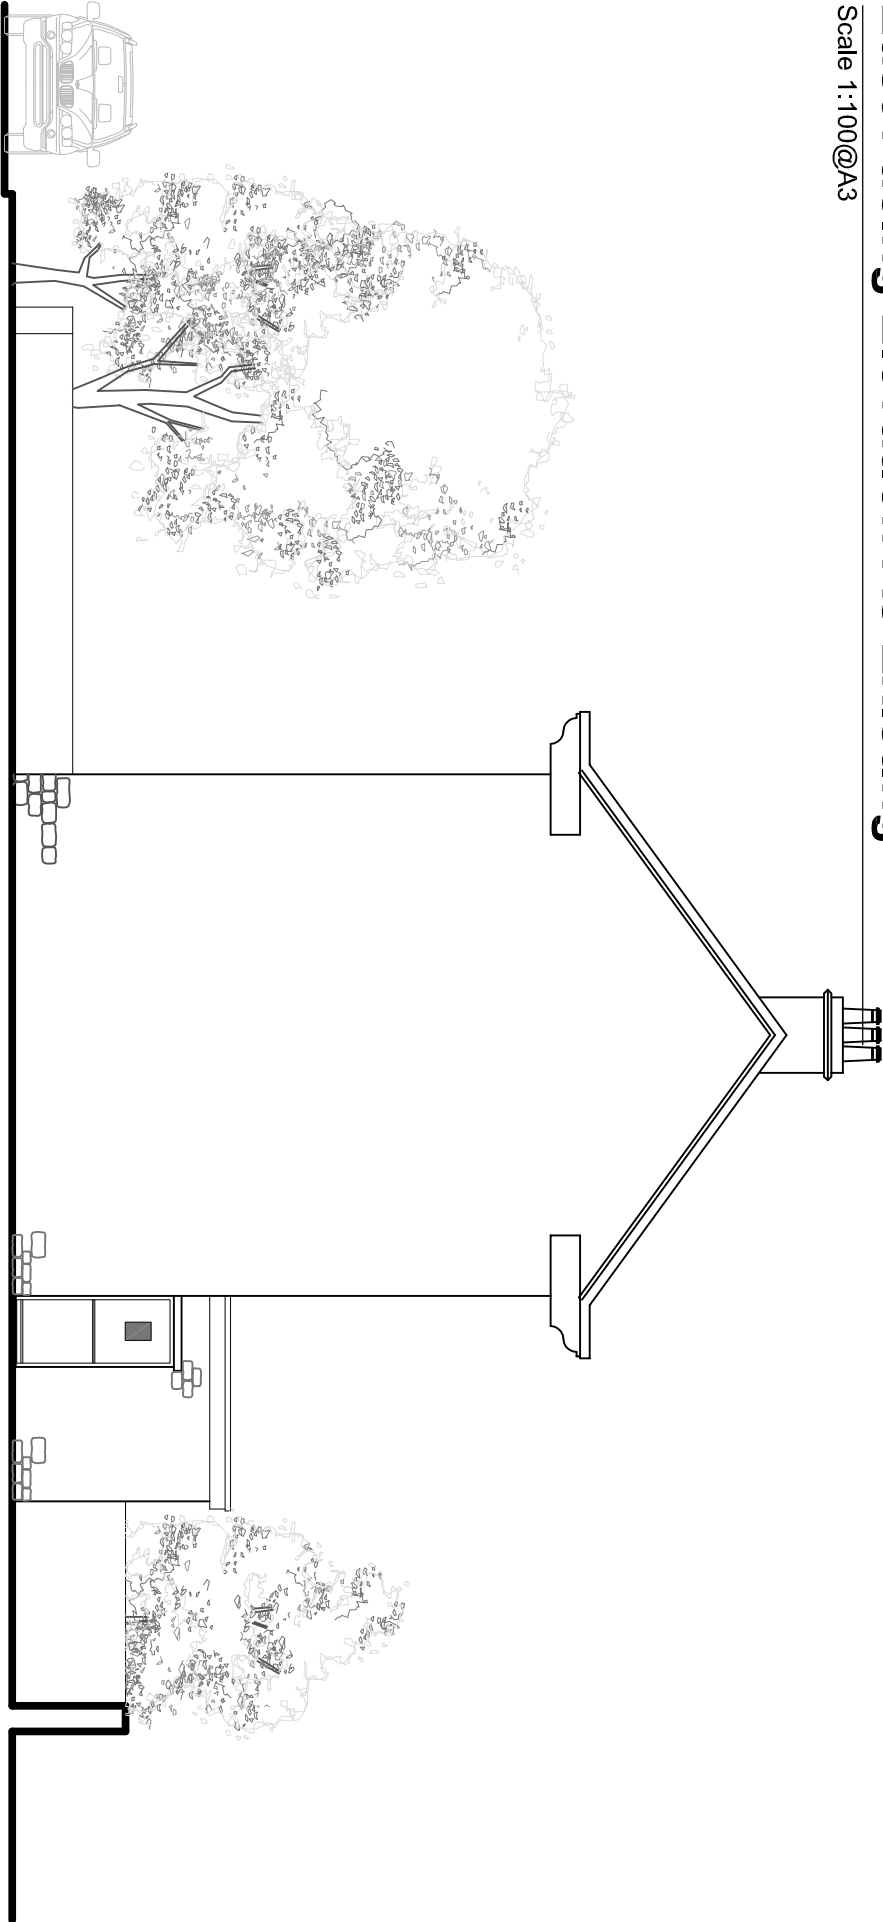

North Facing Elevation As Existing

Scale 1:100@A3

- Walls - Coursed dressed ocal stone with ashlar window and door dressings
- Roof - Natural stone in diminishing courses
- Rainwater goods - Black painted box profile cast iron gutters and downpipes
- Windows - Off-white painted timber double glazed openable casements
- Doors - Black painted timber half double glazed paneled doors

MATERIALS

ISSUED FOR PLANNING

REVISION	DATE	DRAWN	CHECKED	DESCRIPTION	SCALE	DATE
CLIENT						
PROJECT						
DRAWING TITLE						
ELEVATIONS AS EXISTING						
SHEET 1 OF 2						

TIMEARCHITECTS

Creative Conservation - Inspiring Design. Time Architects 226-228 Holme Lane, Sheffield, S641Z
Registered Company Number in England and Wales: 8033383, Director: Michael Leigh
W. www.timearchitects.co.uk E. info@timearchitects.co.uk T. 0114 430 0114
© all rights reserved, report all discrepancies, do not scale from drawing, check dimensions on site