




DRAWING SUBJECT TO APPROVAL OF BUILDING CONTROL OFFICER

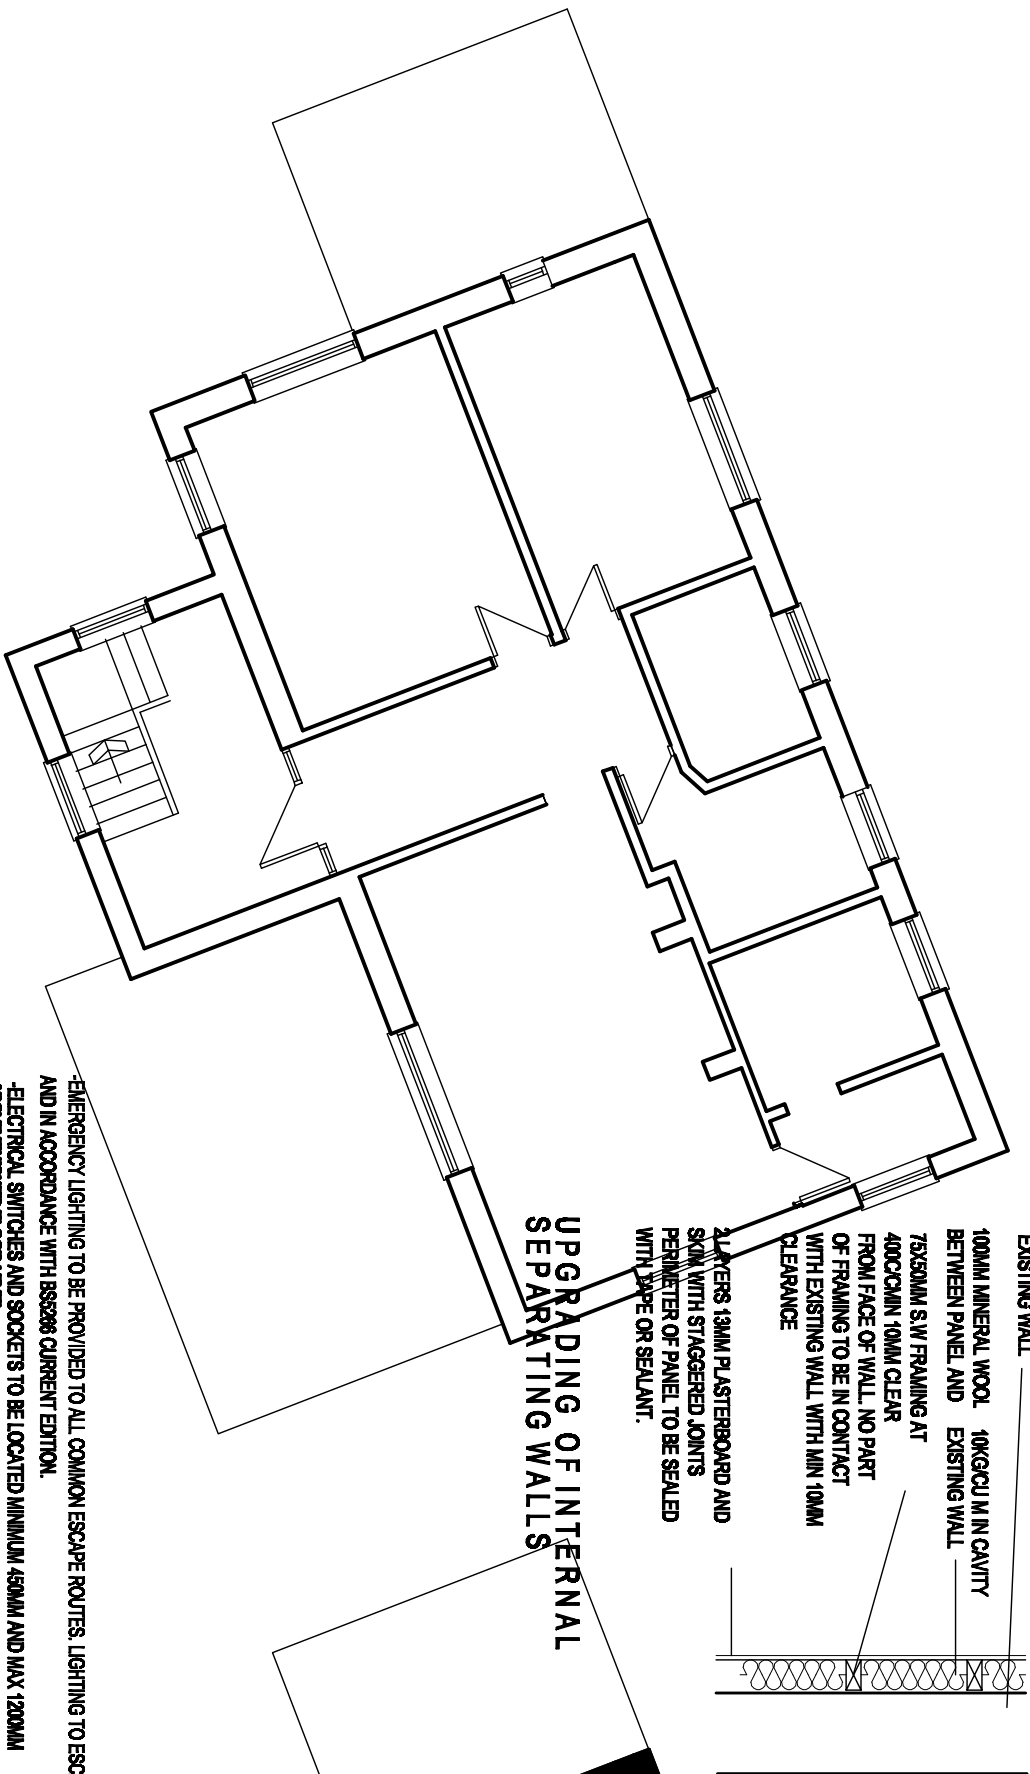


FIRST FLOOR PLAN AS EXISTING

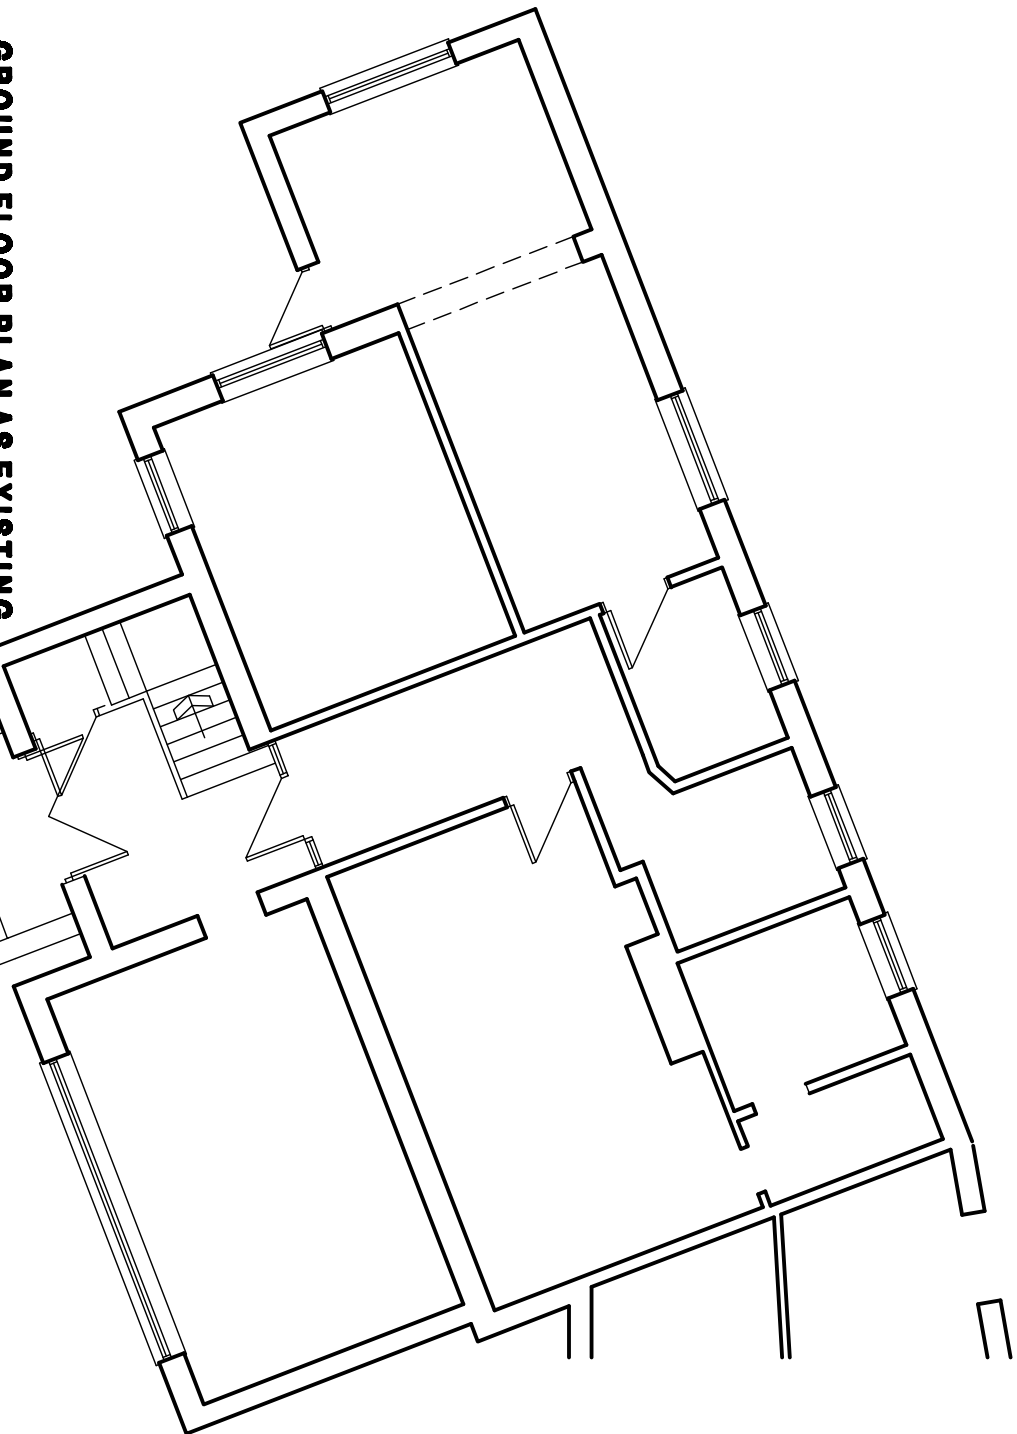


GROUND FLOOR PLAN AS EXISTING

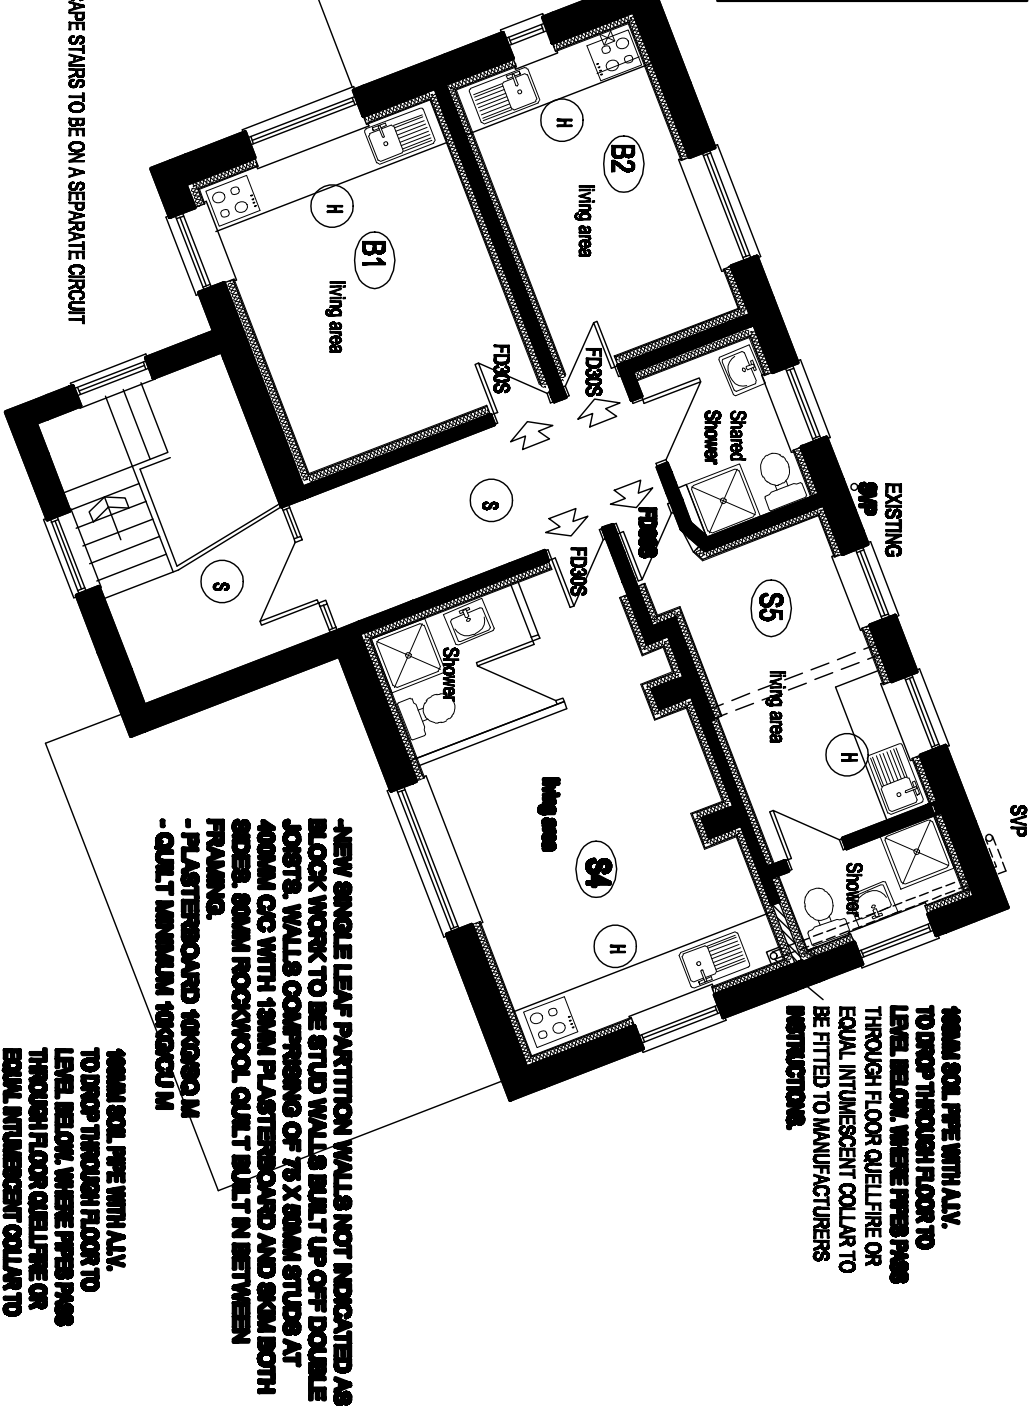


FIRST FLOOR PLANE AS PROPOSED 4NO BEDSITS WITH SHARED BATH ROOM.

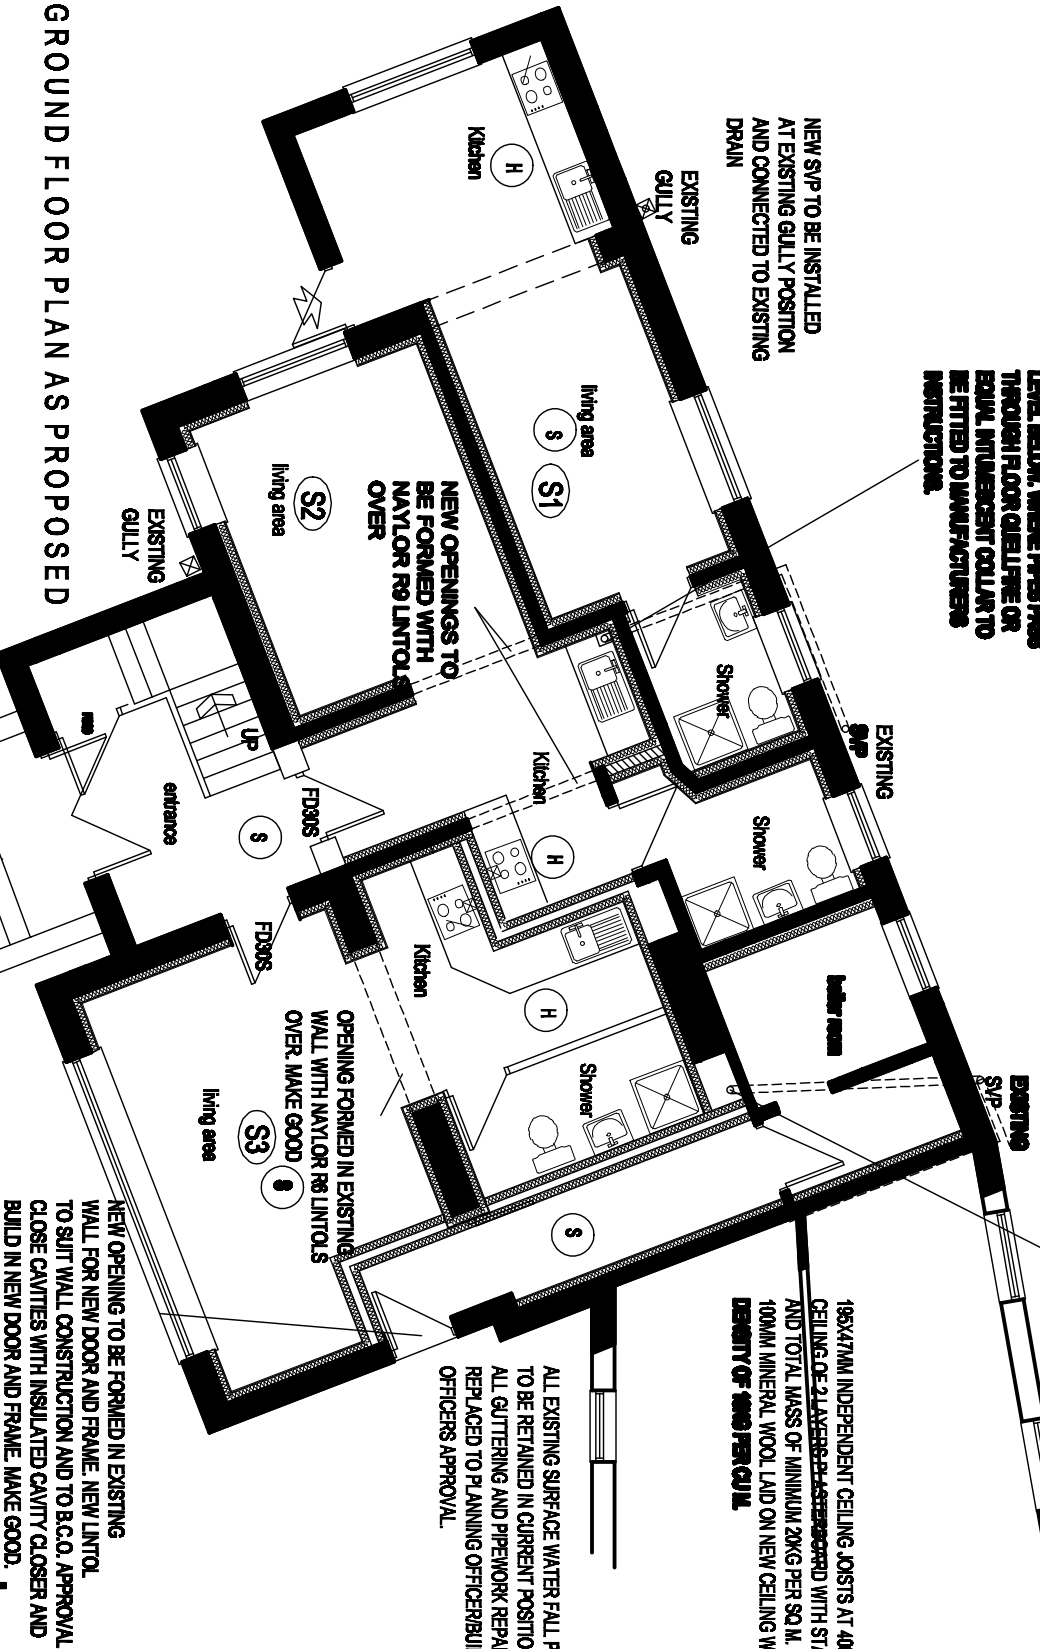


GROUND FLOOR PLAN AS PROPOSED

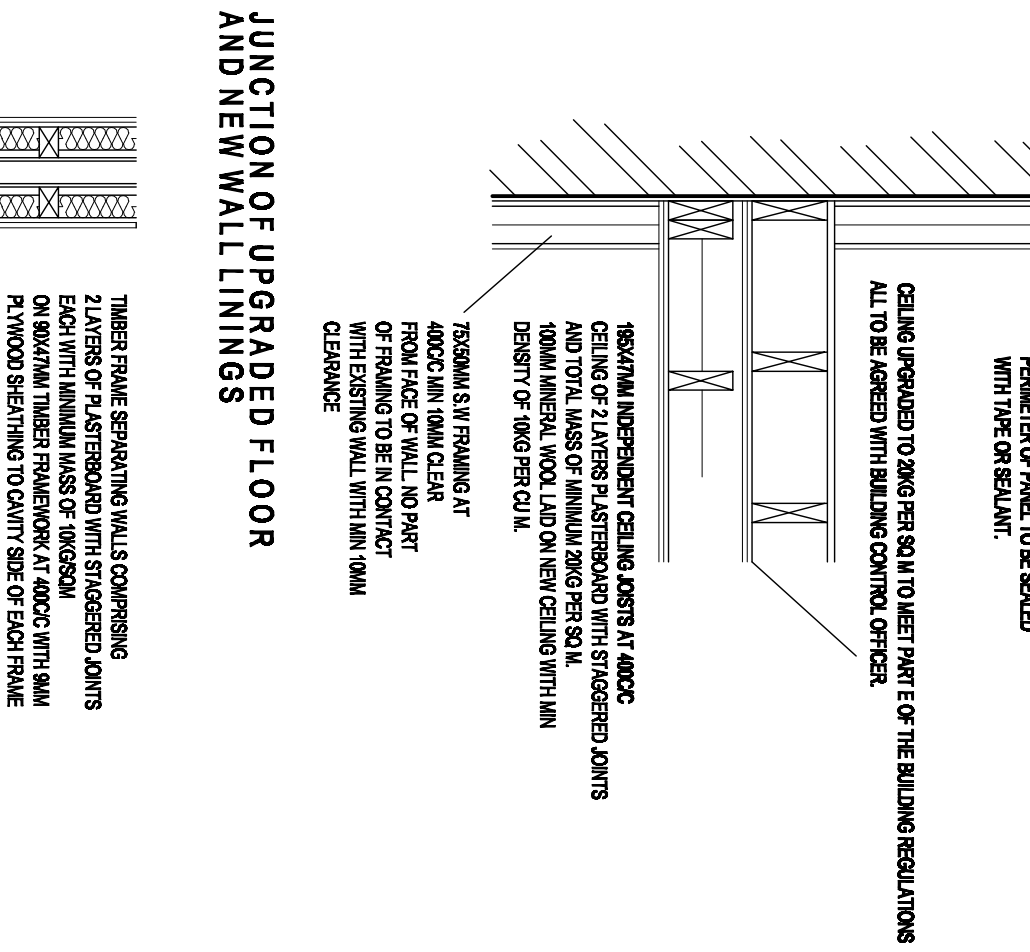

JUNCTION OF UPGRADED FLOOR AND NEW WALL LININGS

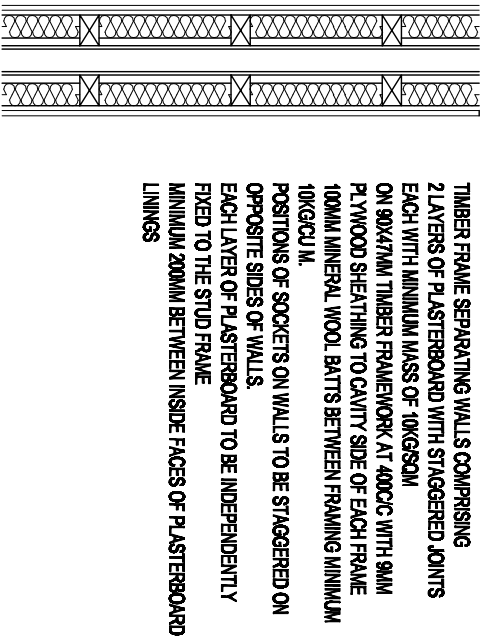

PARTY WALL DETAIL NEW WALLS

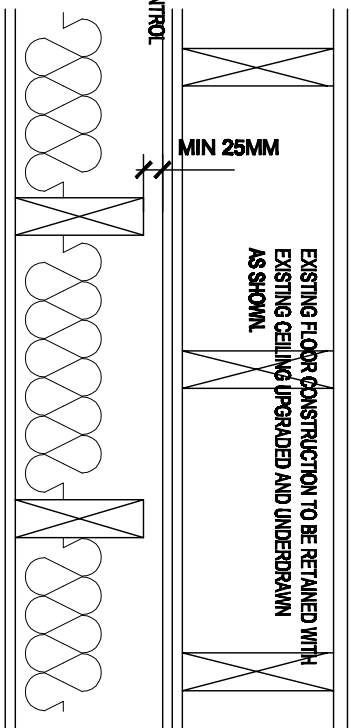

UPGRADING OF EXISTING FLOORS

UPGRADING OF EXISTING FLOORS

White Agus Partnership		Project	
QUEENS HOUSE- QUEENS ROAD BARNSELEY - PHASE 2		Client	
1288, NEW ROAD, BARNSELEY, S75 8PP		MESSRS SIMPSON & EBLEY	
CHARTERED SURVEYORS AND BUILDING DESIGN CONSULTANTS		E mail: qua@simpson.com	

White Agus Partnership		Project	
QUEENS HOUSE- QUEENS ROAD BARNSELEY - PHASE 2		Client	
1288, NEW ROAD, BARNSELEY, S75 8PP		MESSRS SIMPSON & EBLEY	
CHARTERED SURVEYORS AND BUILDING DESIGN CONSULTANTS		E mail: qua@simpson.com	

Plans		Scale	
August 2009		1:100	
09-040		01	
Date		Date	
Rev.		Rev.	