




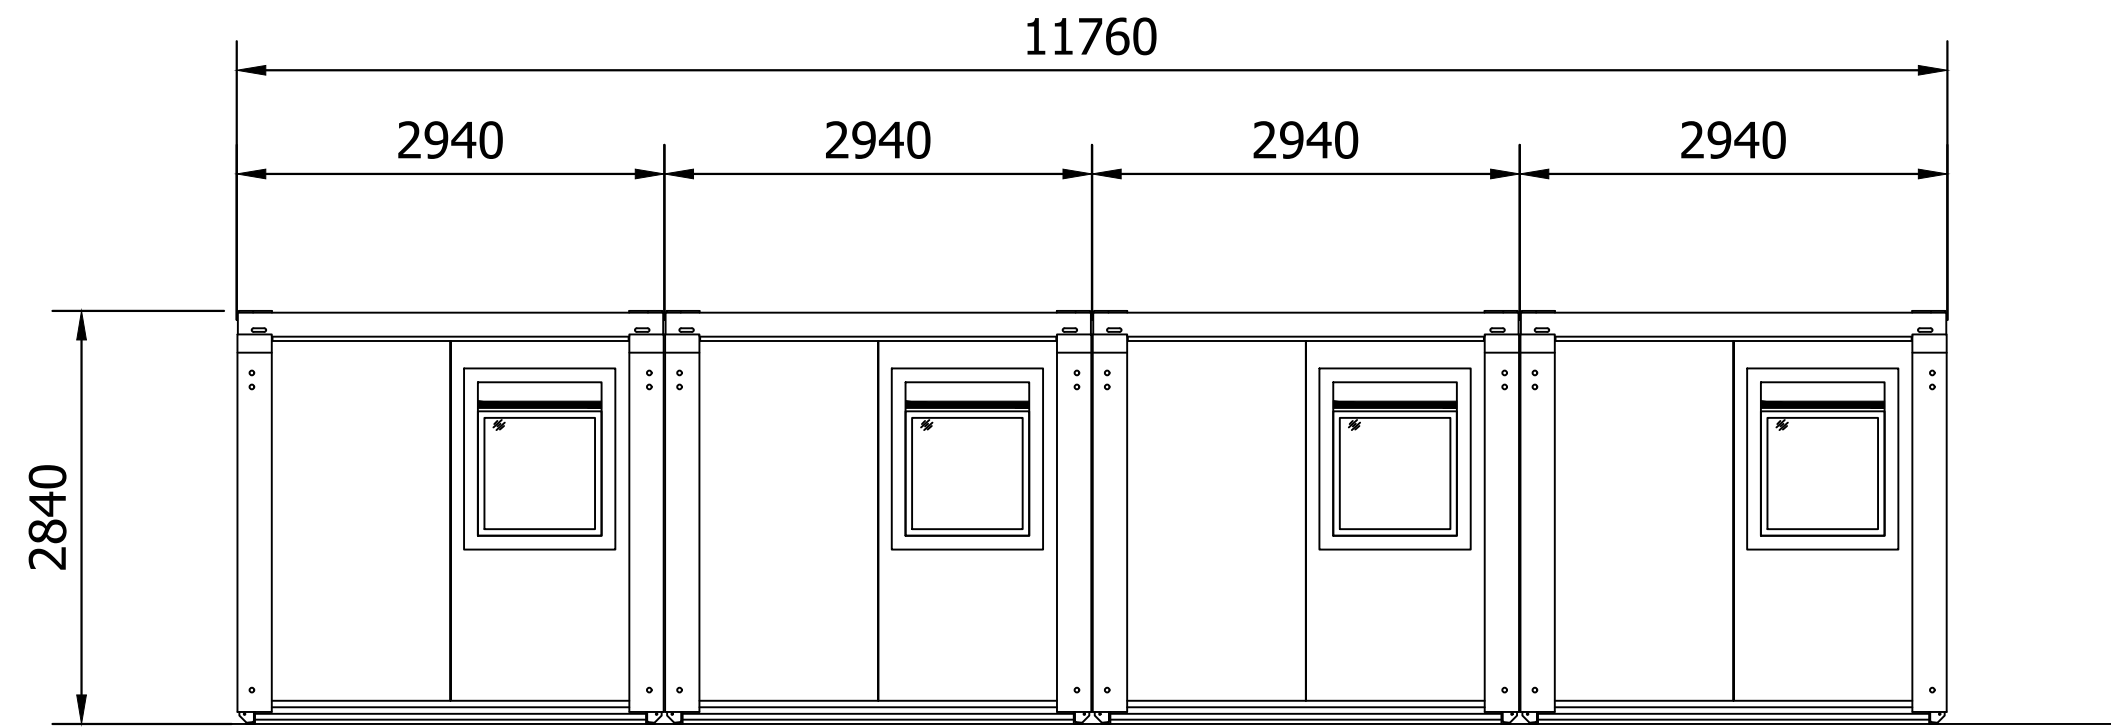


View on A

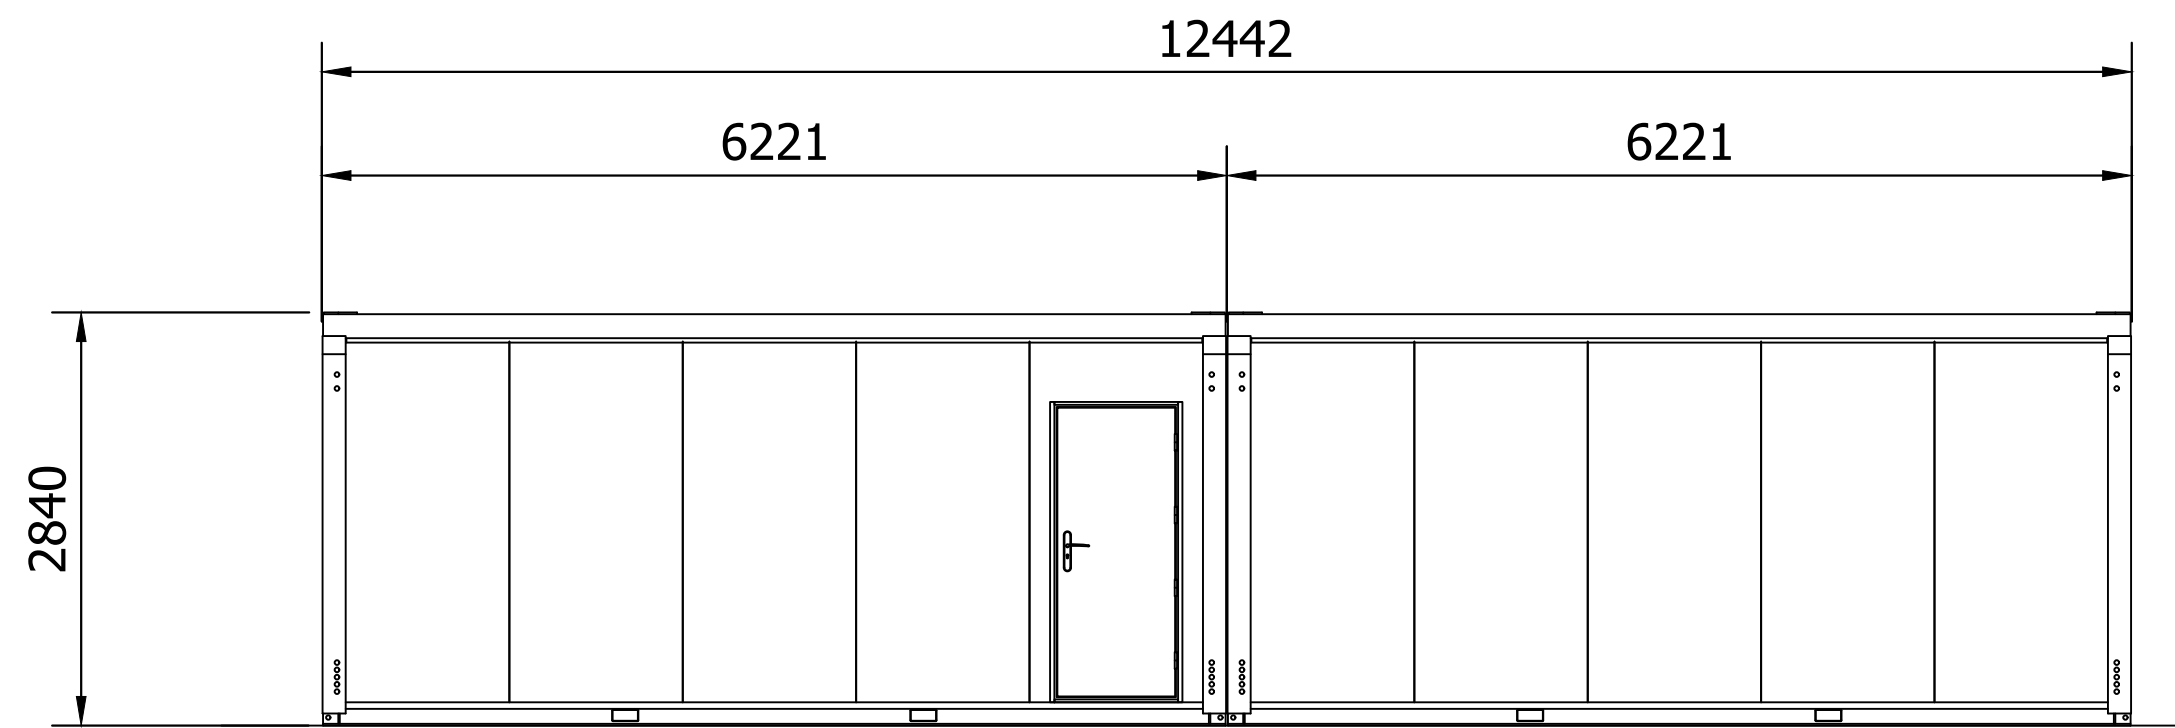


View on B

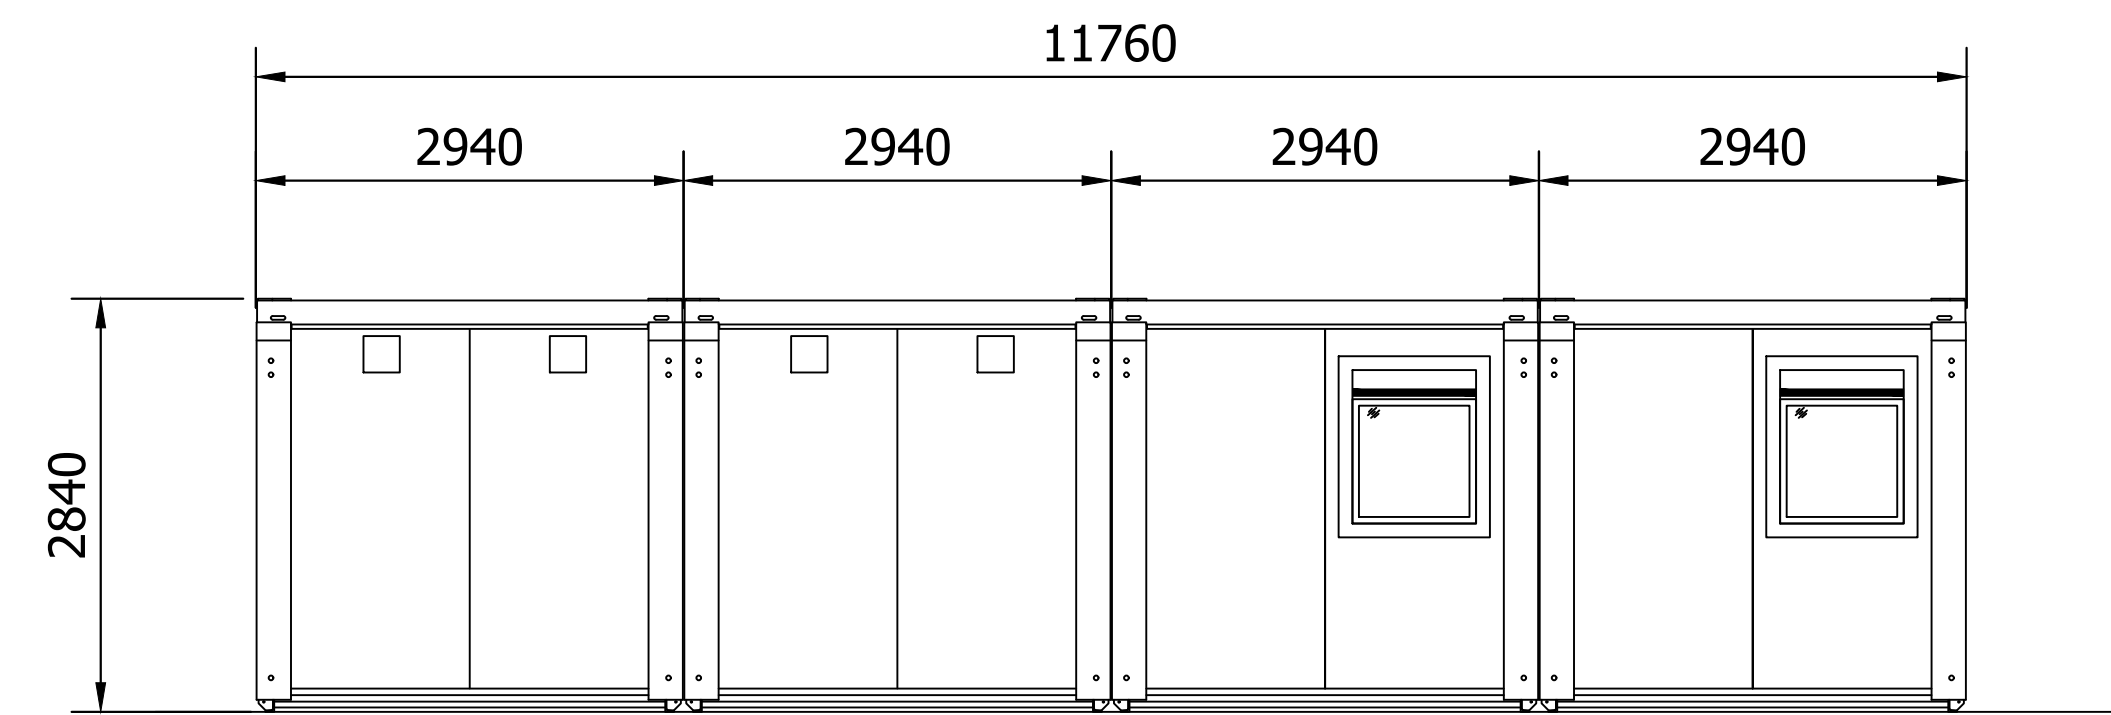

View on C

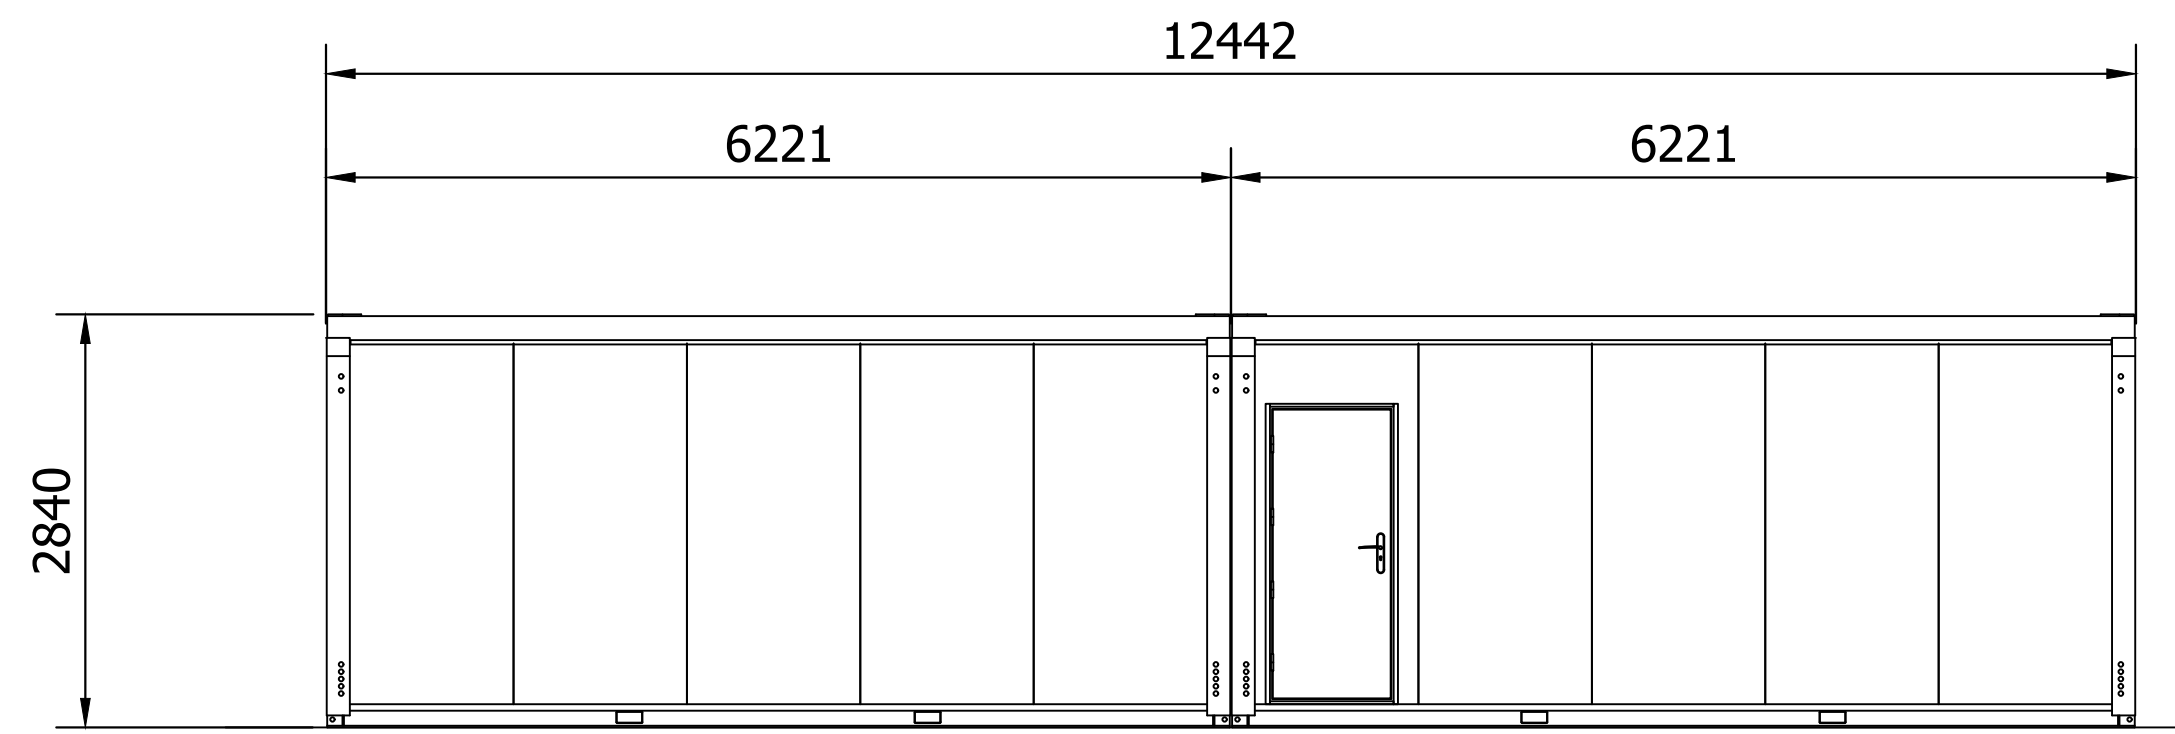

View on D

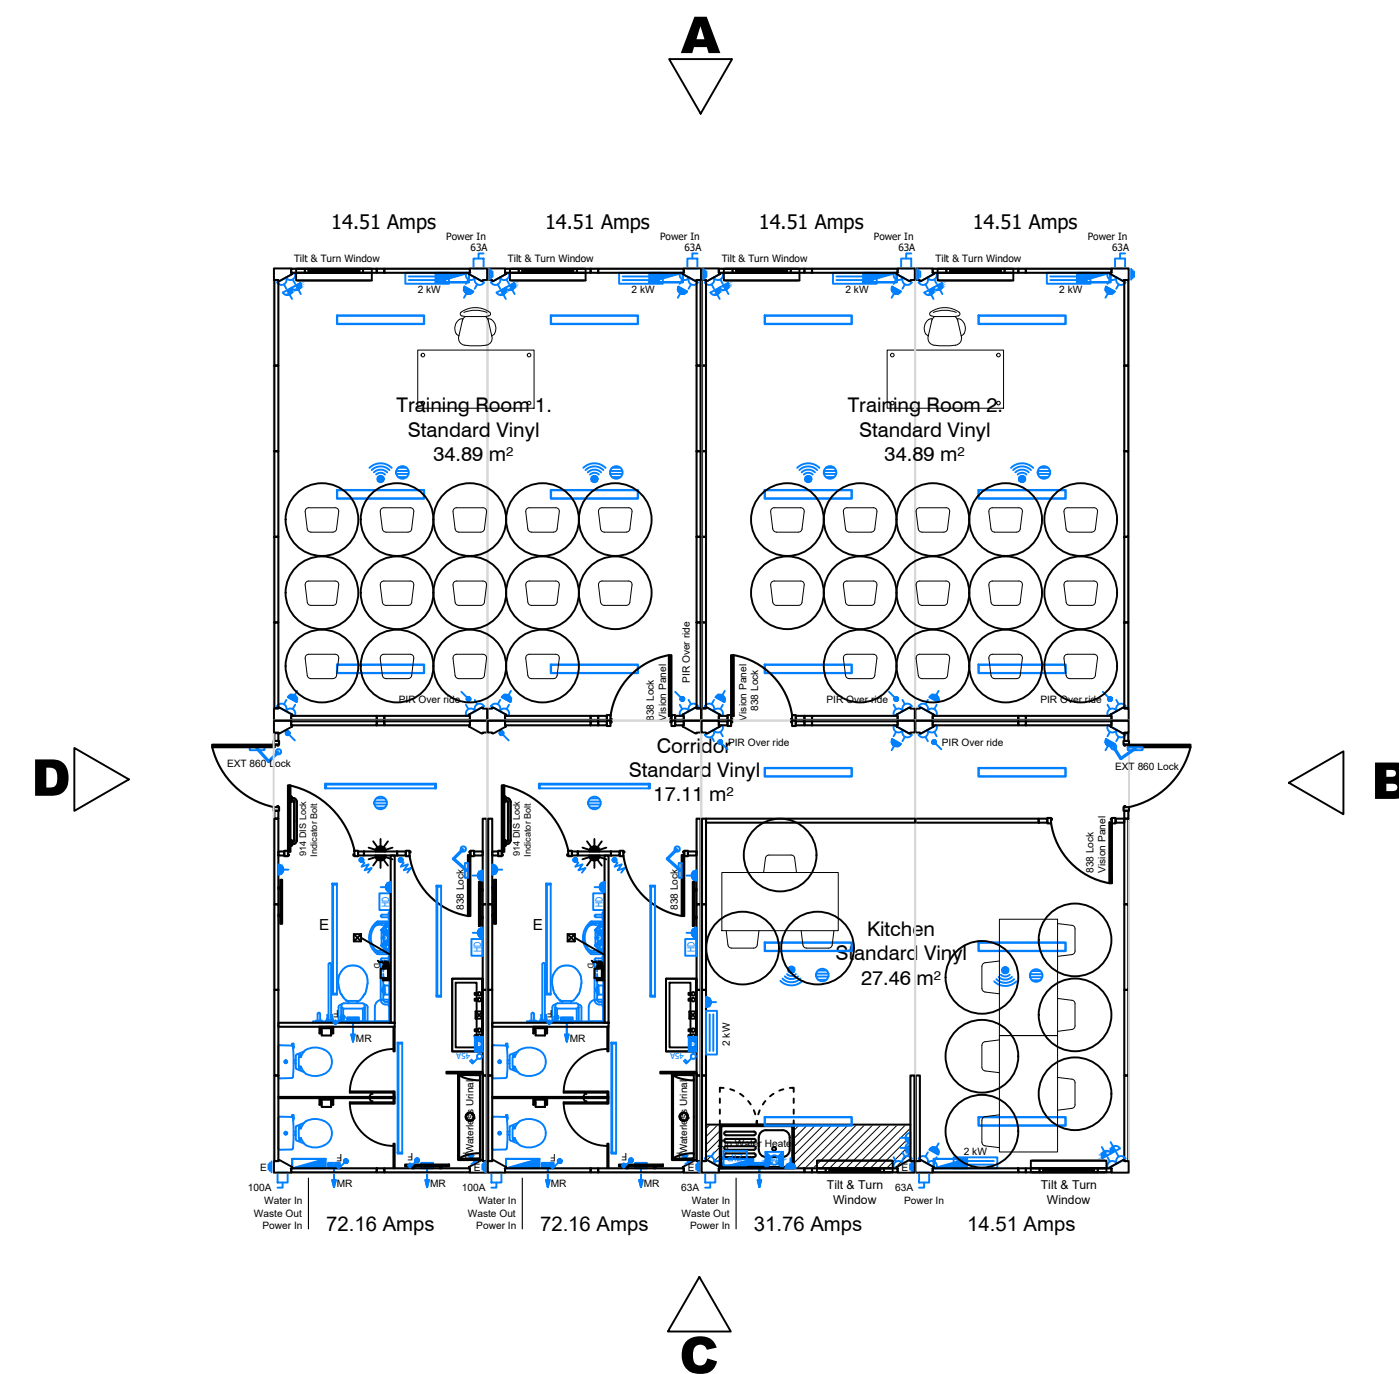

Plan View
Scale 1:100

For Plan Layout Revision C

Client Layout Approval	
Signature	
Name (Block Capital)	
Date	

First Issue					
Rev	Description	By	Date	CHK	Date
Revision History					
General Notes:					
• This drawing and any information or descriptive matter set herein is the confidential property of Elliott, and must not be disclosed, loaned, copied or used for manufacturing, tendering or any other purpose without the prior consent in writing of Elliott.					
• Do not scale from this drawing, work to figured dimensions only.					
• All dimensions are in millimetres					
elliott An ALGECO Company www.elliottuk.com Elliott - Hire, Manor Drive, Peterborough, PE4 7AP Tel: 01733 296600 - Fax: 01733 573534					
Client: XPO Logistics					
Project: S72 7GX					
Drawn By: PH	Drawn Date: 23.07.20	Checked By:	Checked Date:		
Scale: 1:50	Sheet Size: A1	Sheet Number: 1 of 1			
Drawing Title: Elevation Layout					
Drawing Number: A1080M-E					Rev: A

