

Notes:


- This drawing is copyright.
- Do not scale dimensions from this drawing.
- This drawing is to be read in conjunction with all other relevant drawings
- All discrepancies on this drawing are to be reported to the architect.
- Do not modify any element of this drawing.
- Use drawing only for purpose(s) issued.

North Sign / Key Plan

The following external model files are included within this drawing:

Note: For all below surface structural elements and drainage details refer to engineers drawings and specifications. For illustrative purposes only to demonstrate a design intent. Contractor's engineer to develop proposals to submit for approval.

										Rev	
A	27/02/20	Status amended to Construction. Minor amendments to wall unit and dims.							NV	CL	
Rev	Date	Revision Notes							Dn	Rv	
Client / Contractor											

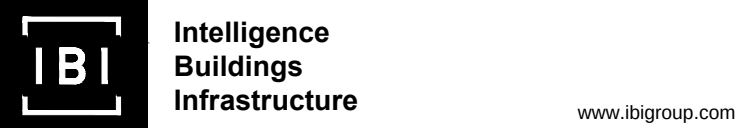


Project
BARNSELY PUBLIC REALM

Drawing Title
WALL TYPE 1 DETAILS [RAISED PLANTER 9]
- MAIN SQUARE - [SHEET 3 OF 4]


Job Number 50035	Drawing Originated Date 12/11/2018	PAS 1192 Status Code -
Scale@A1 1:20	Purpose CONSTRUCTION	

Drawing Number BBTC_IBI_N1_L_G700_DT_00_37	Revision A
---	---------------


Wall Piece 9Q

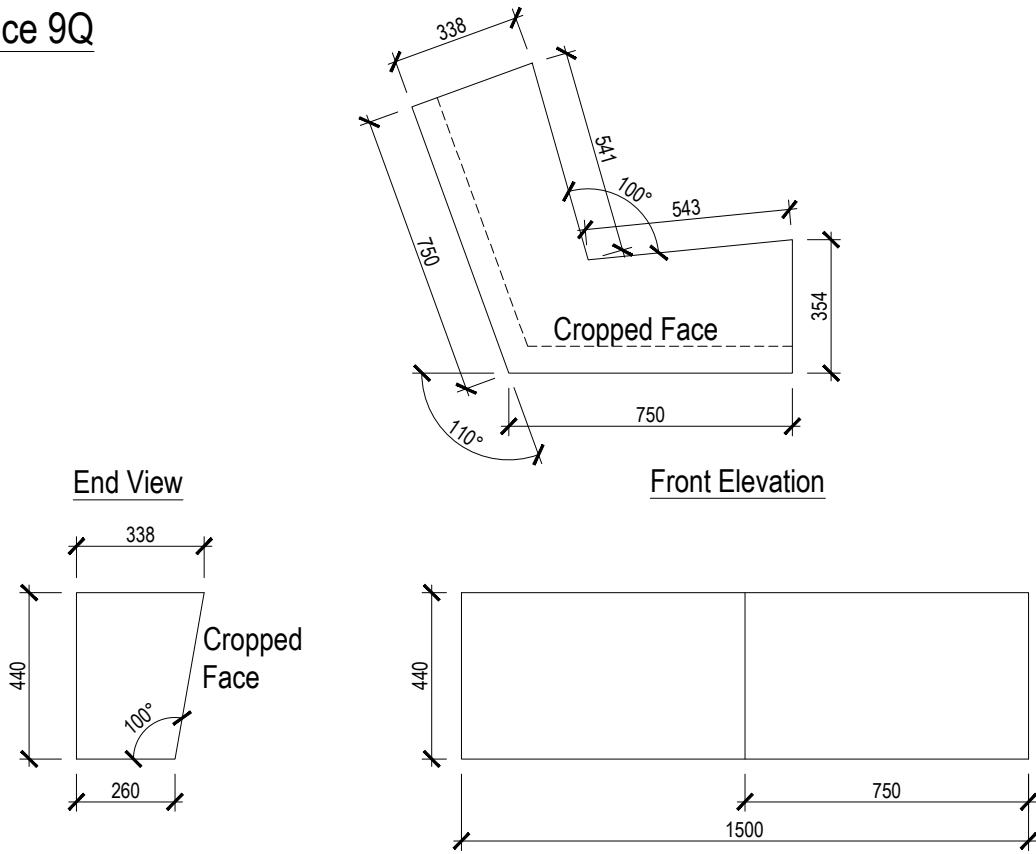


Wall Piece 9U

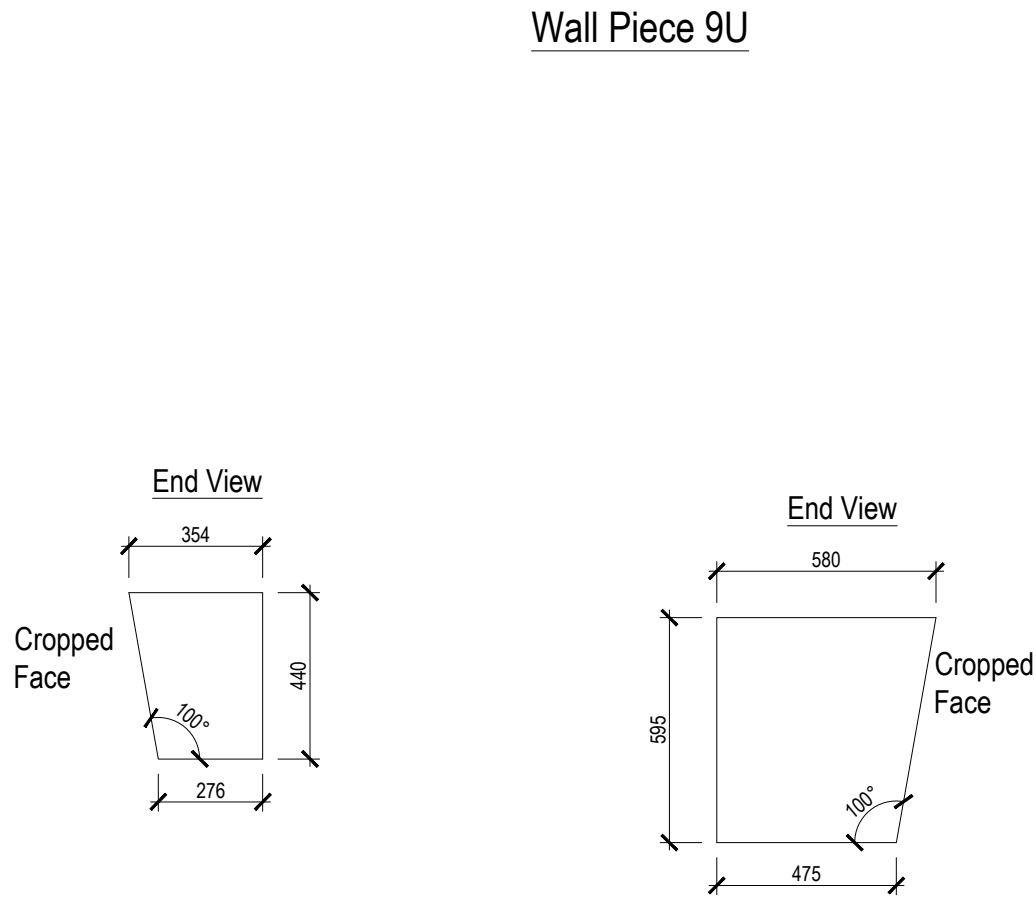


Wall Piece 9Y

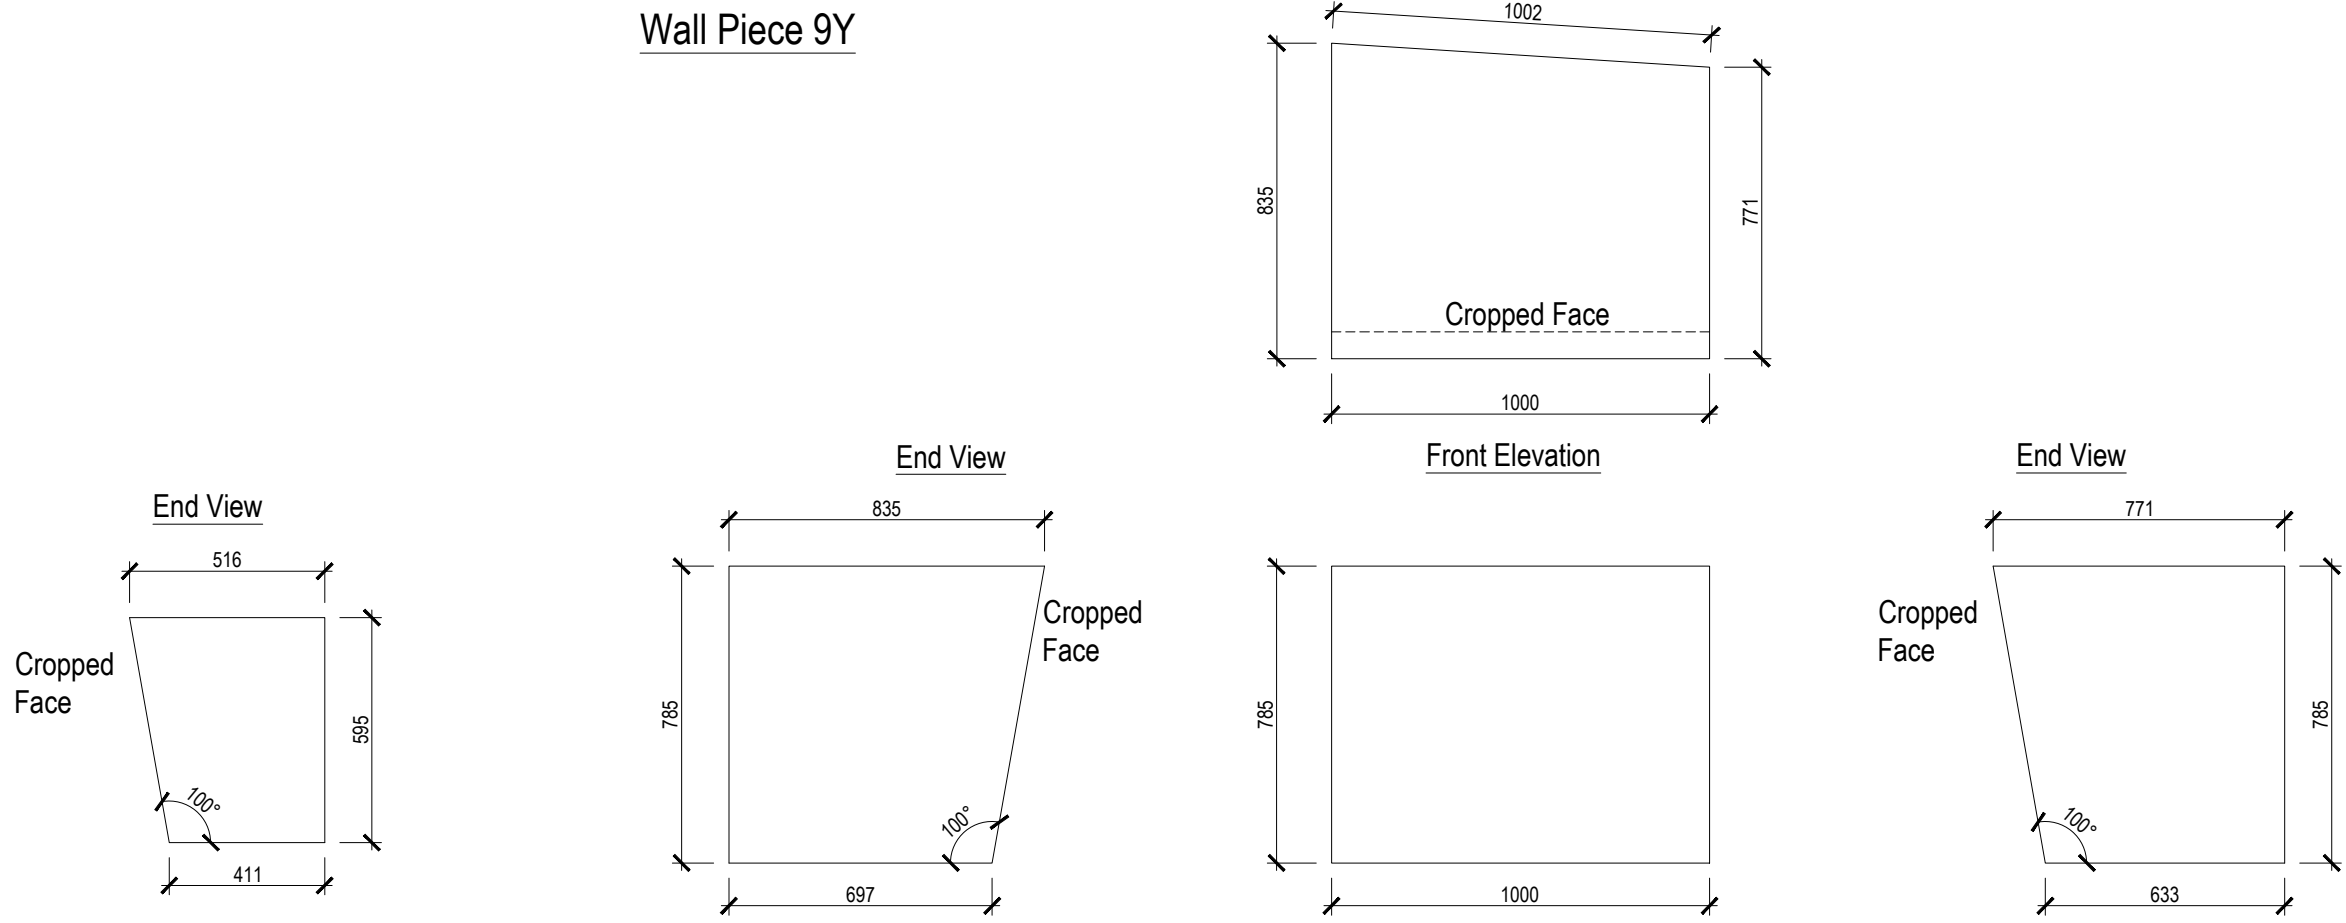


Wall Piece 9R

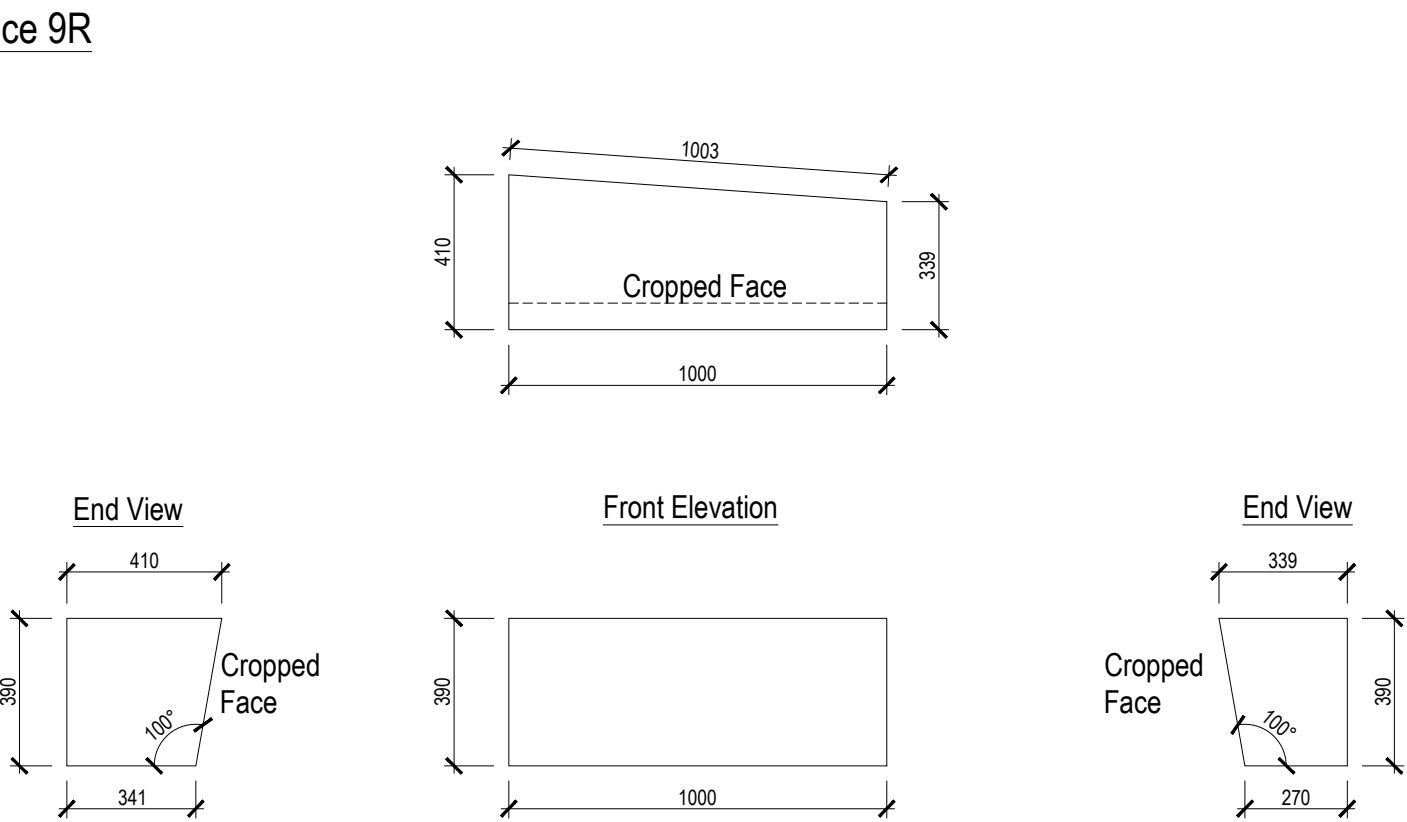


Wall Piece 9V

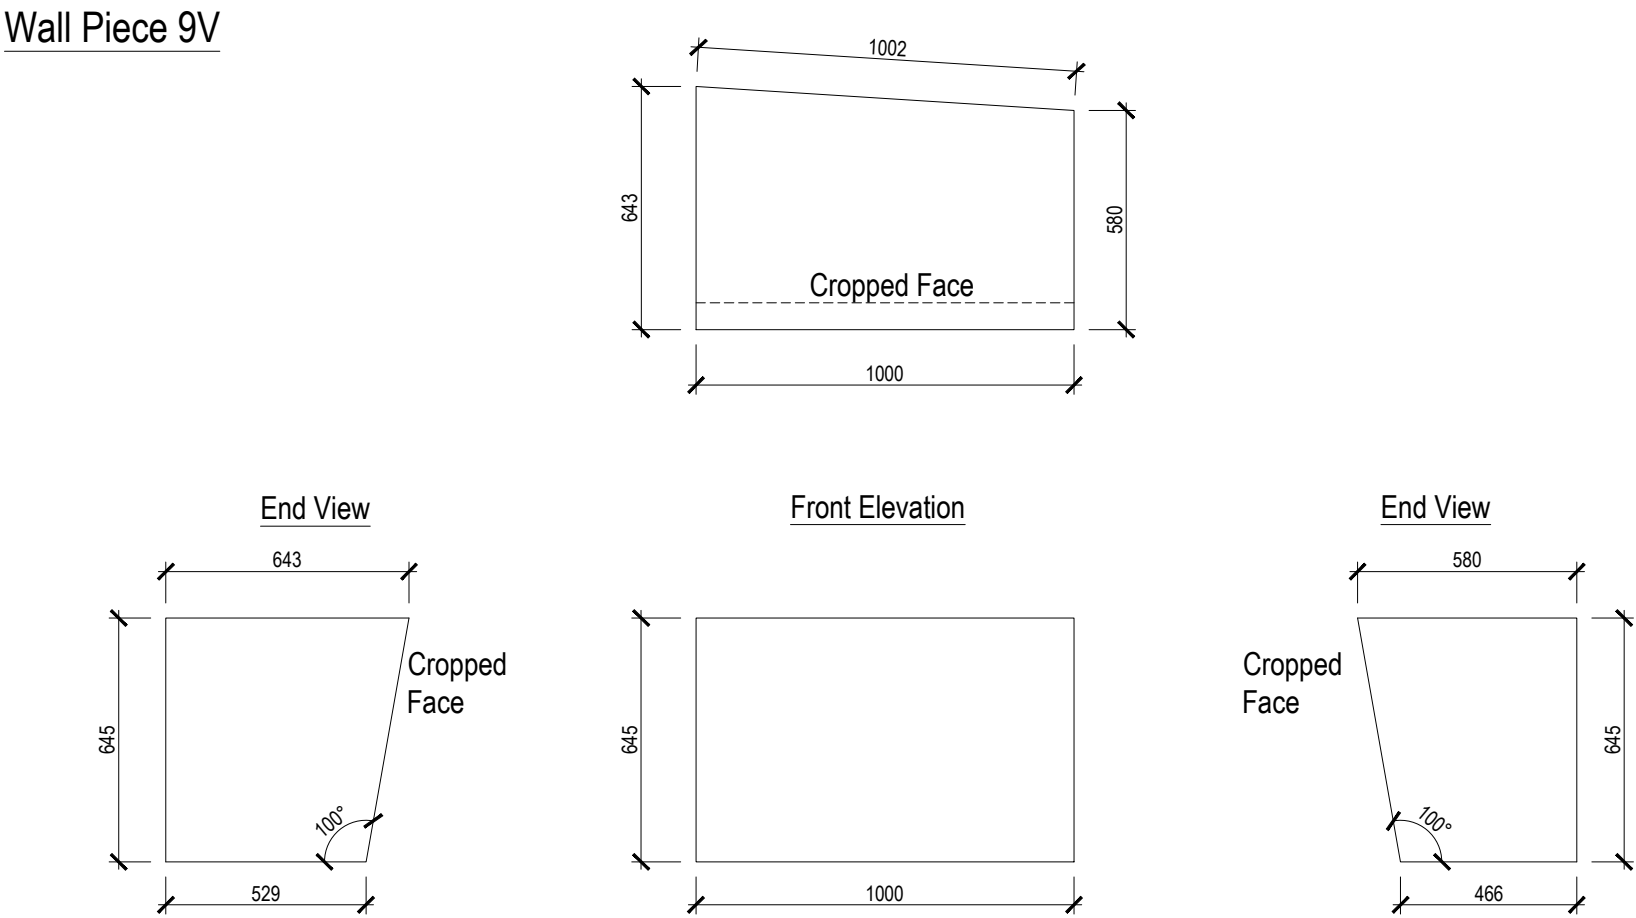


Wall Piece 9Z

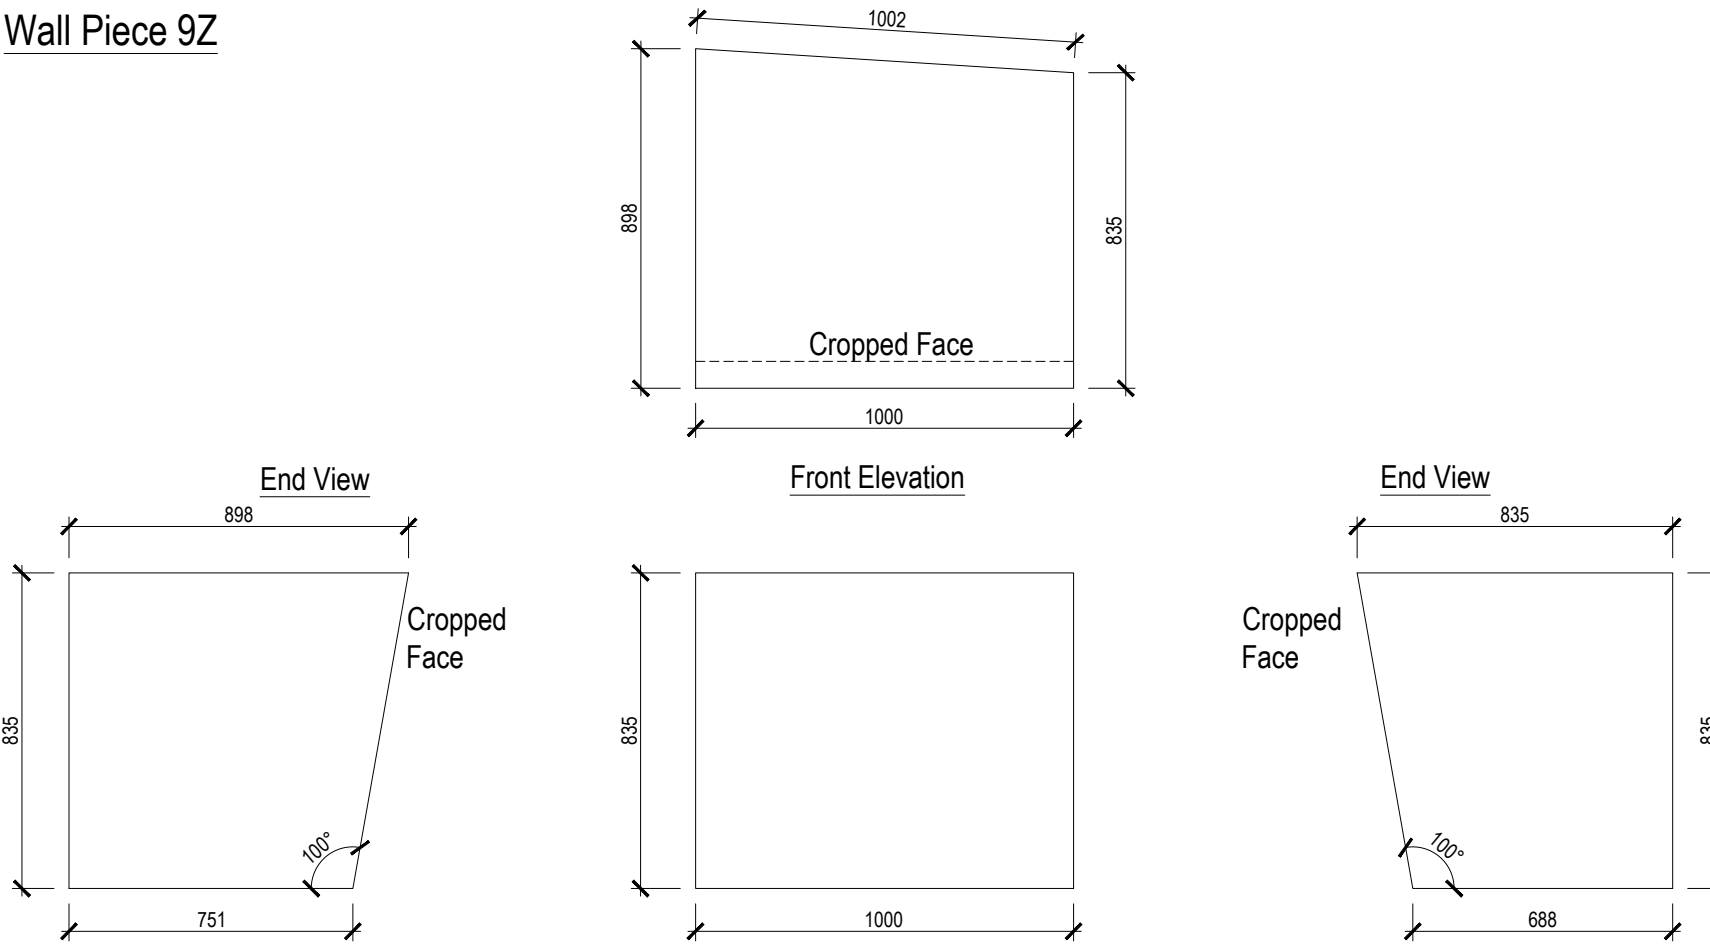


Wall Piece 9S

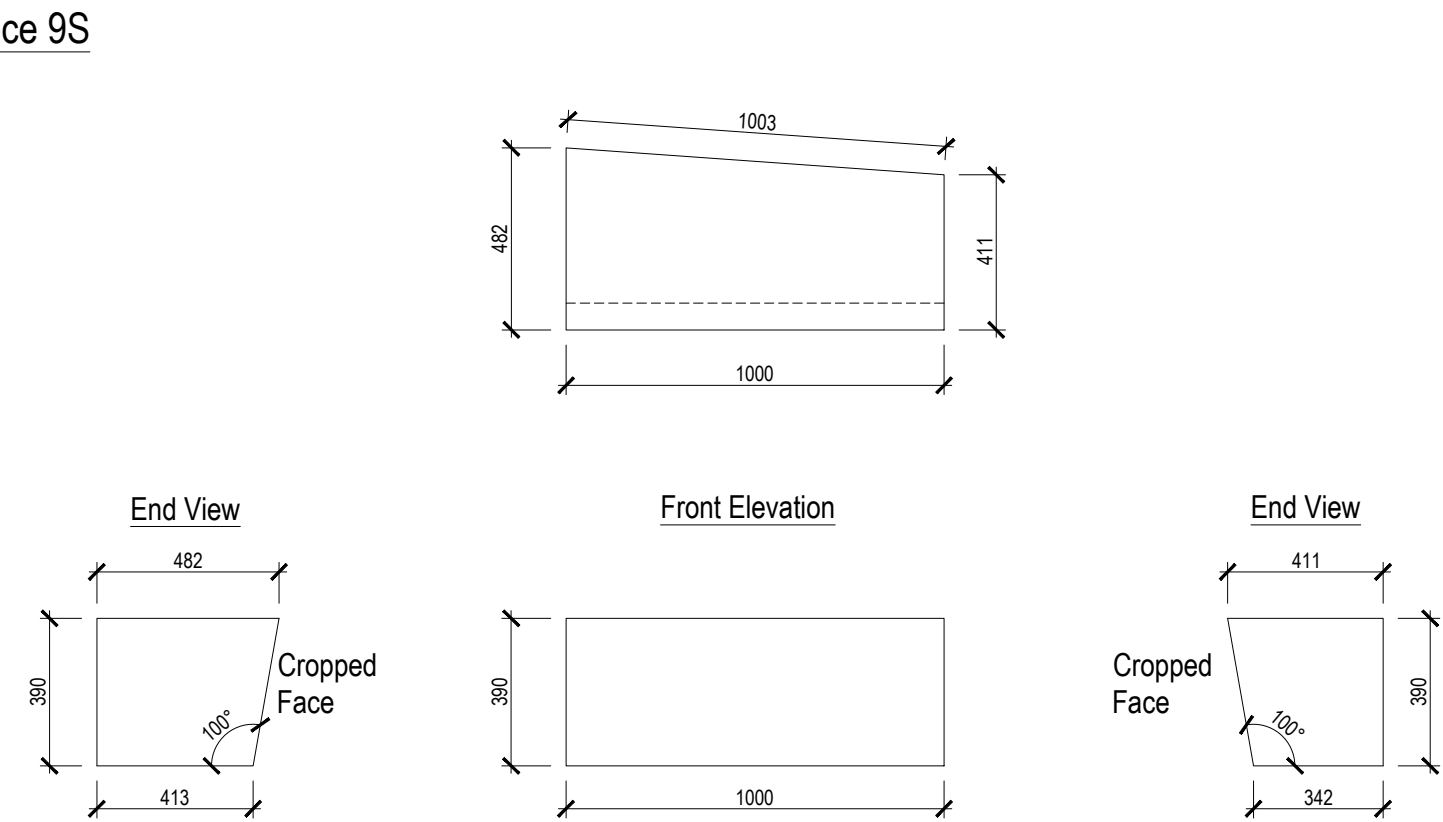


Wall Piece 9W

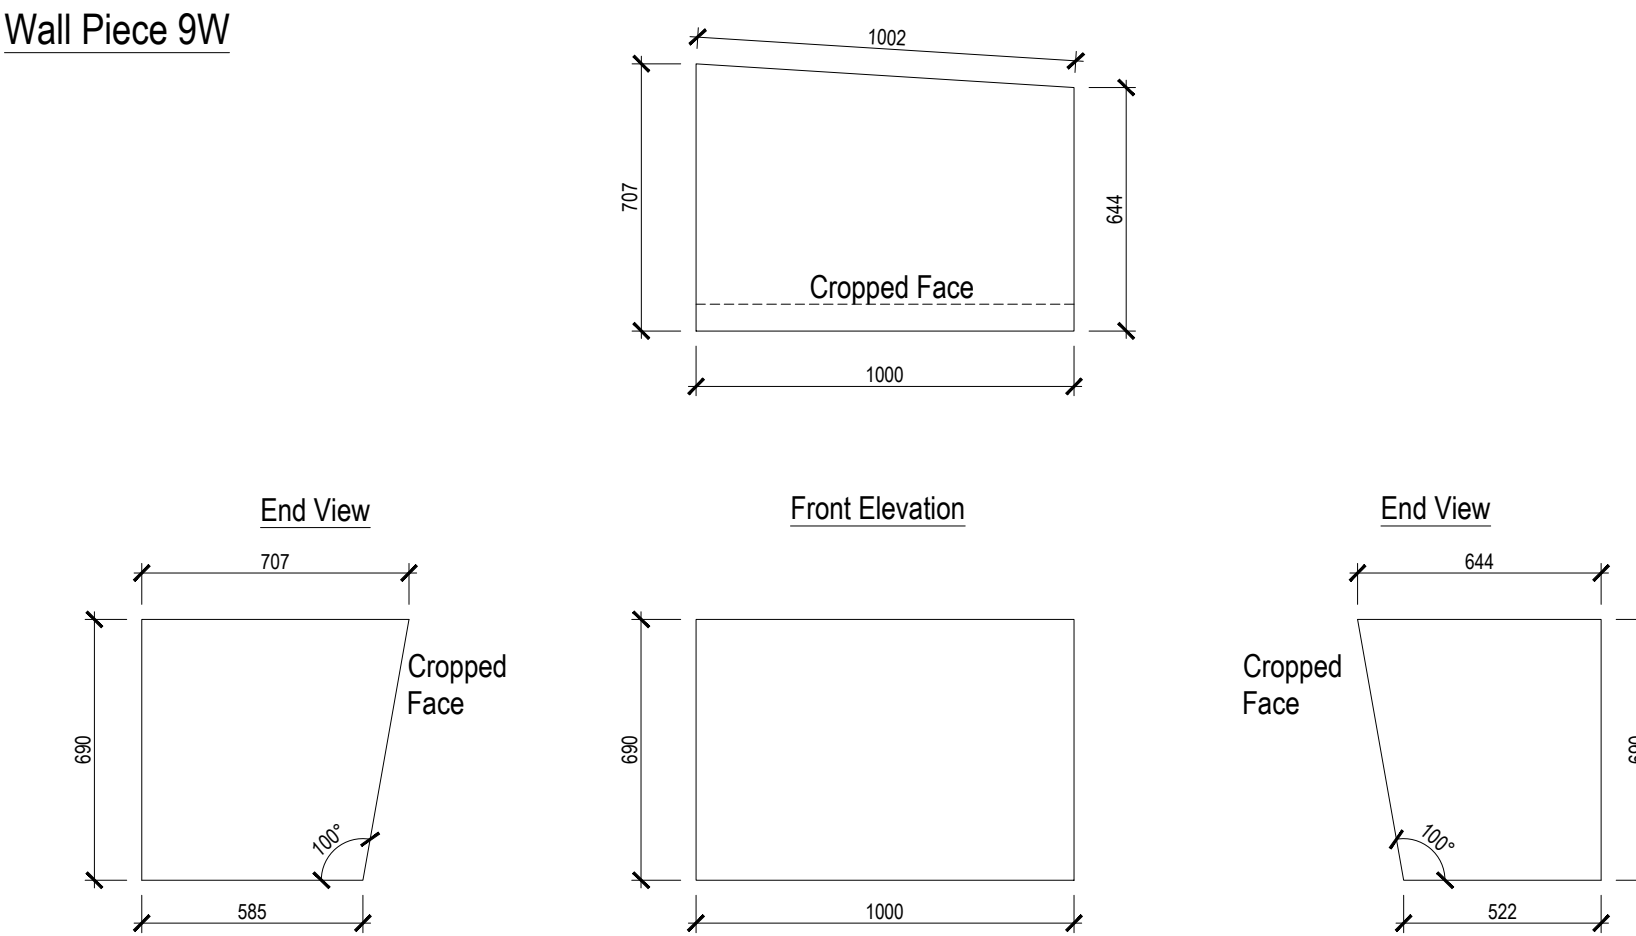

Wall Piece 9AA

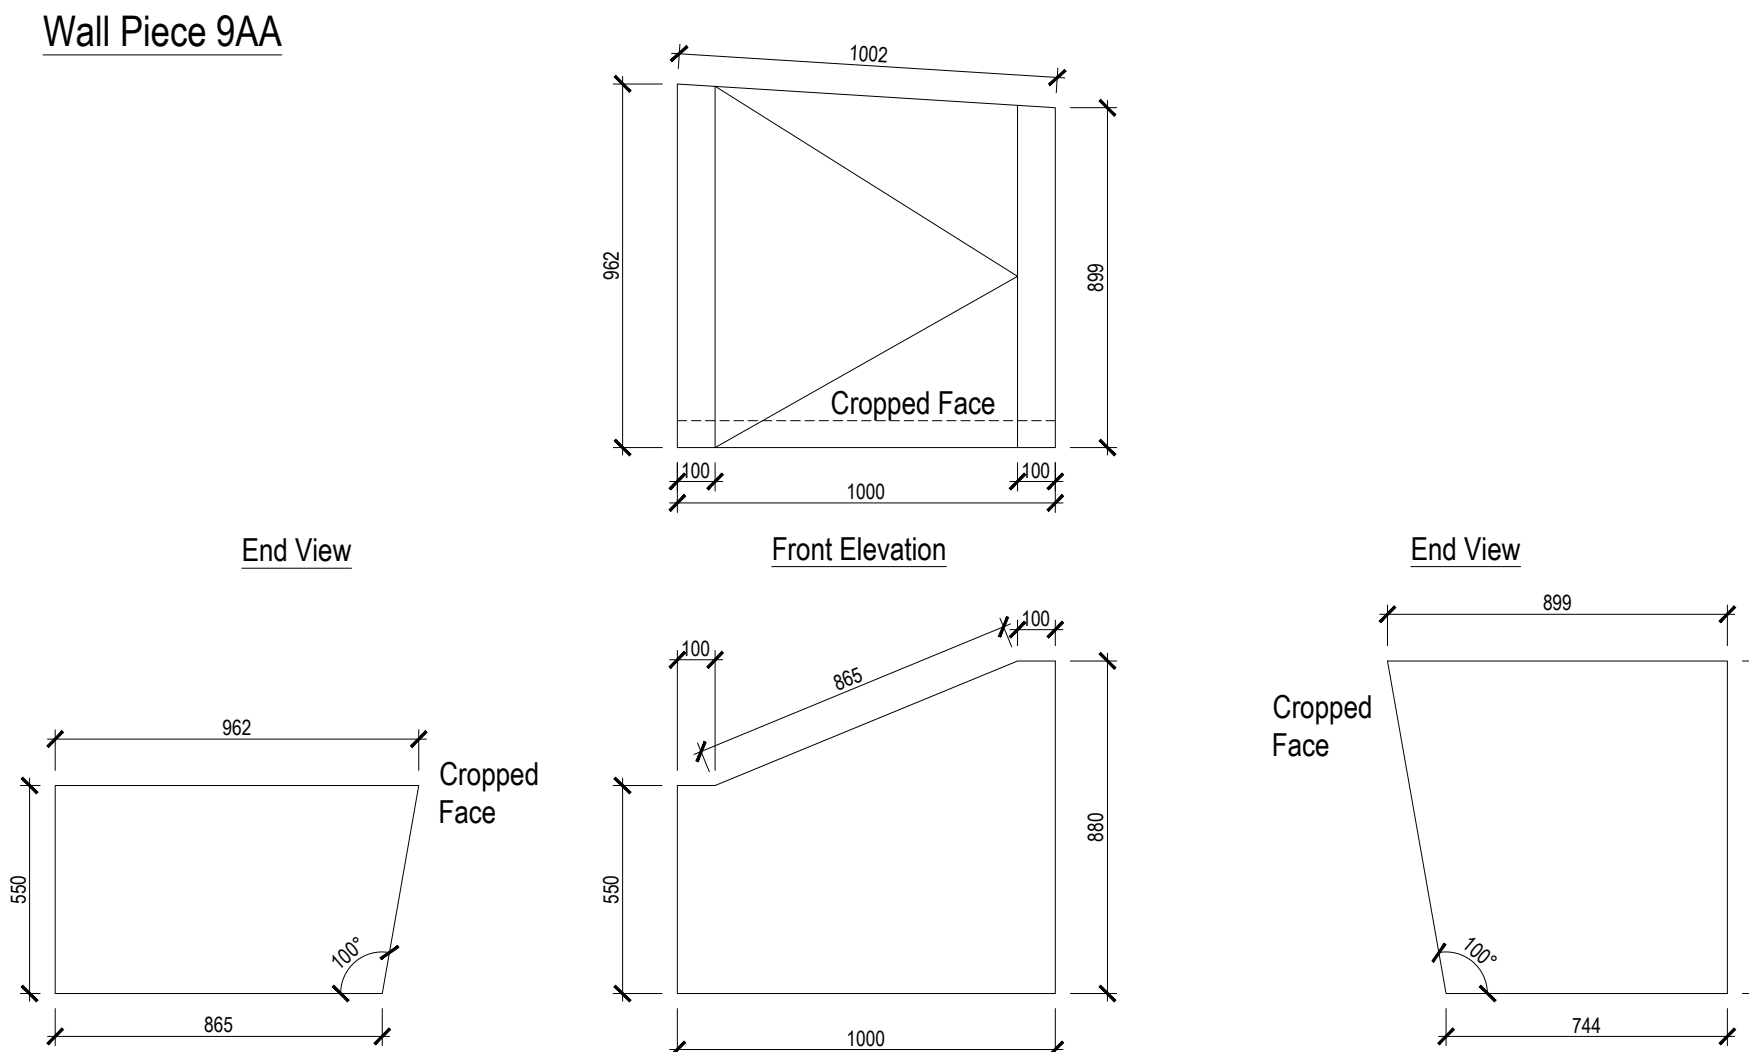

Wall Piece 9T

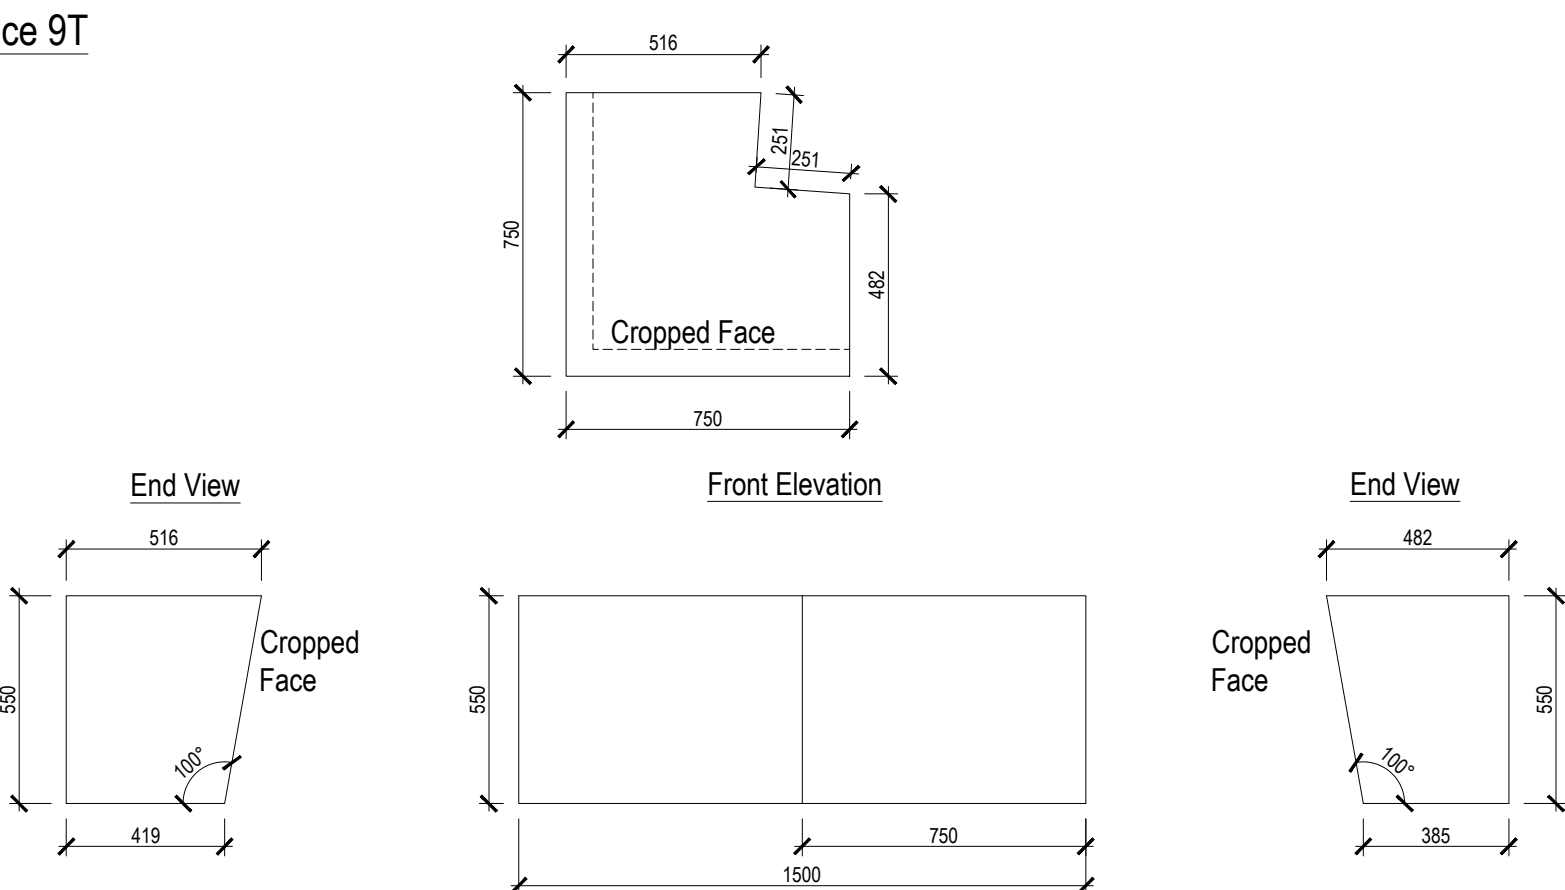

Wall Piece 9X

