


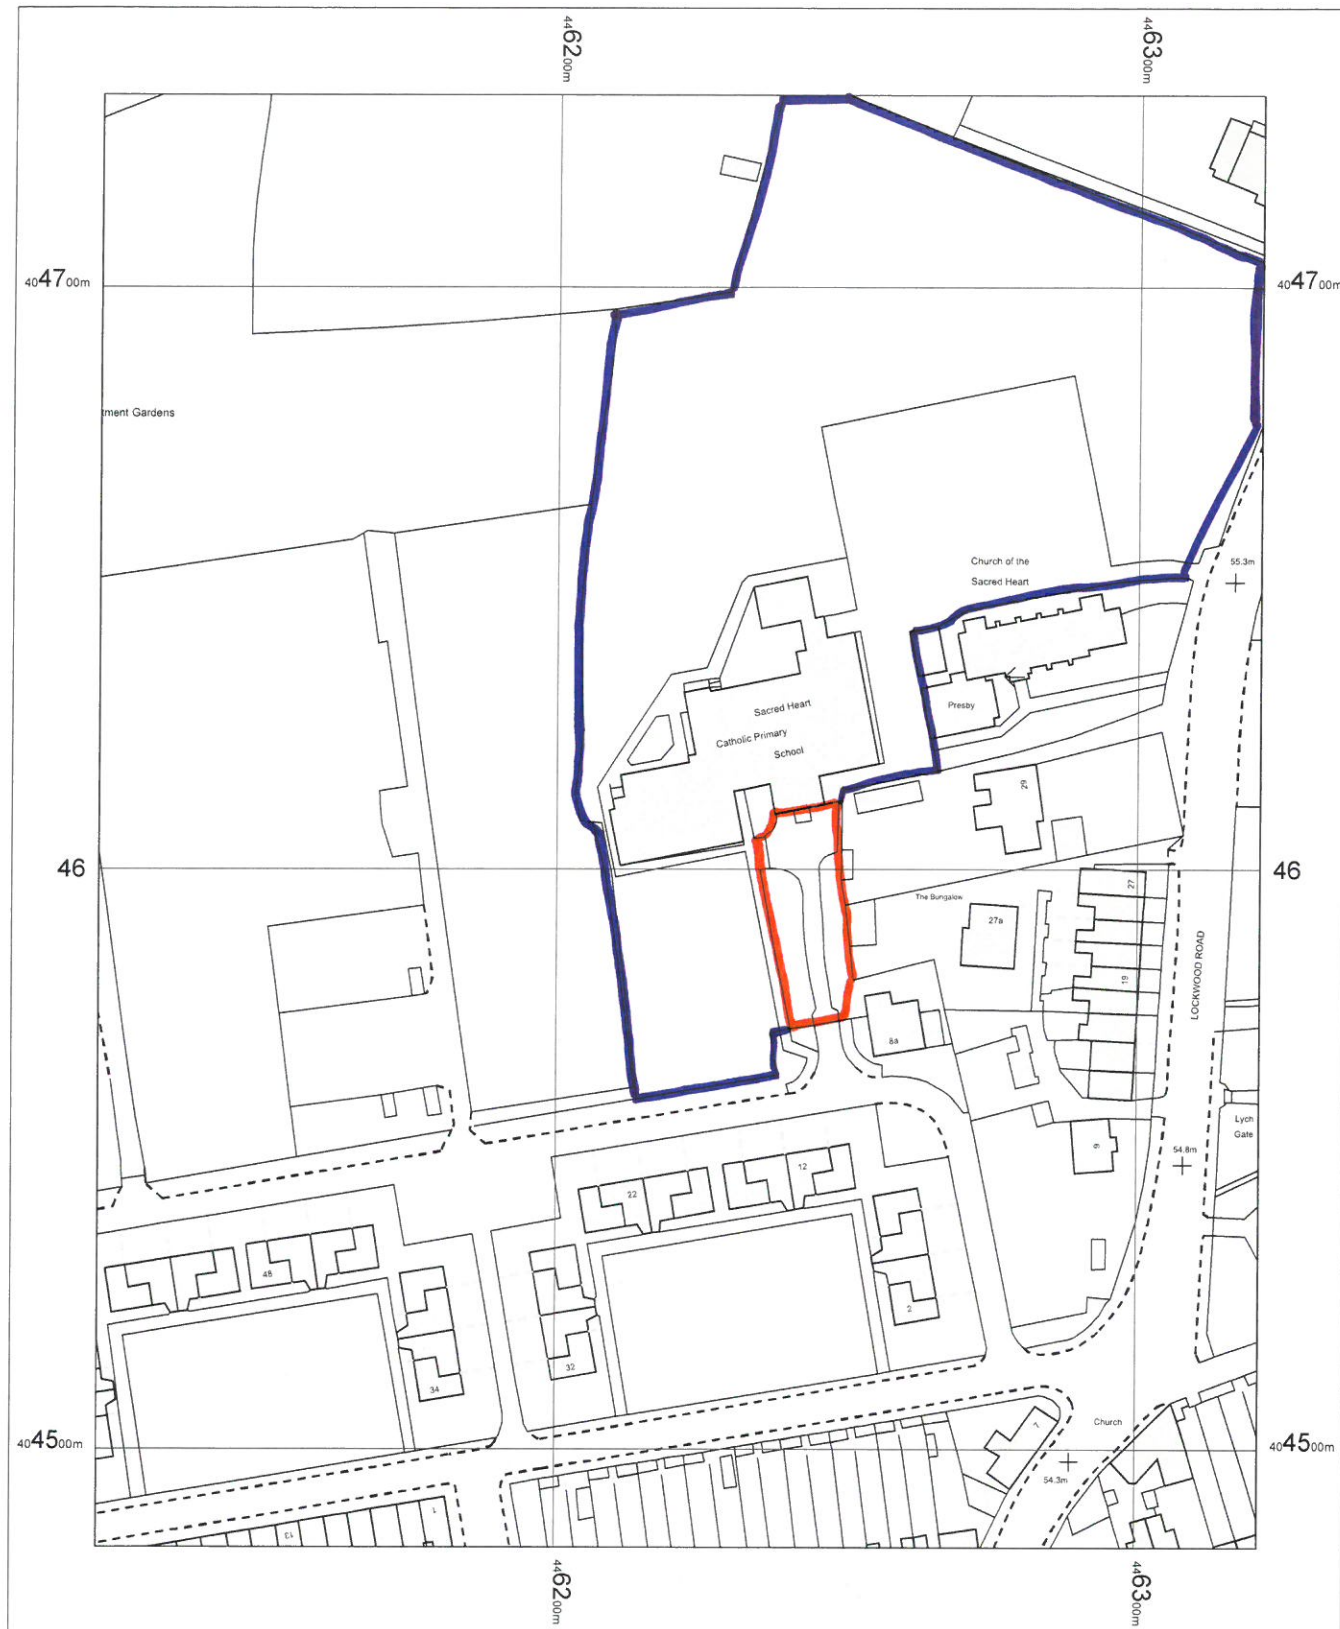

SCHOOL SITE BOUNDARY
AREA OF CARPARK (APPLICATION SITE).



OS MasterMap 1250/2500/10000 scale
 27 May 2014, ID: BW1-00328672
maps.blackwell.co.uk

1:1250 scale print at A4, Centre: 446221 E, 404608 N

©Crown Copyright Ordnance Survey. Licence no.
 100041040

Mapping
 sourced from



BLACKWELL'S
www.blackwellmapping.co.uk

TEL: 0113 245 2623
comments@maps.blackwell.co.uk