

OS Mastermap
22 May 2013, ID: BW1-00231277
www.blackwellmapping.co.uk

1:1250 scale print at A4, Centre: 439305 E, 410476 N


©Crown Copyright. Licence no. 100041040



BLACKWELL'S
www.blackwellmapping.co.uk

TEL: 0113 245 2623
maps.leeds@blackwell.co.uk



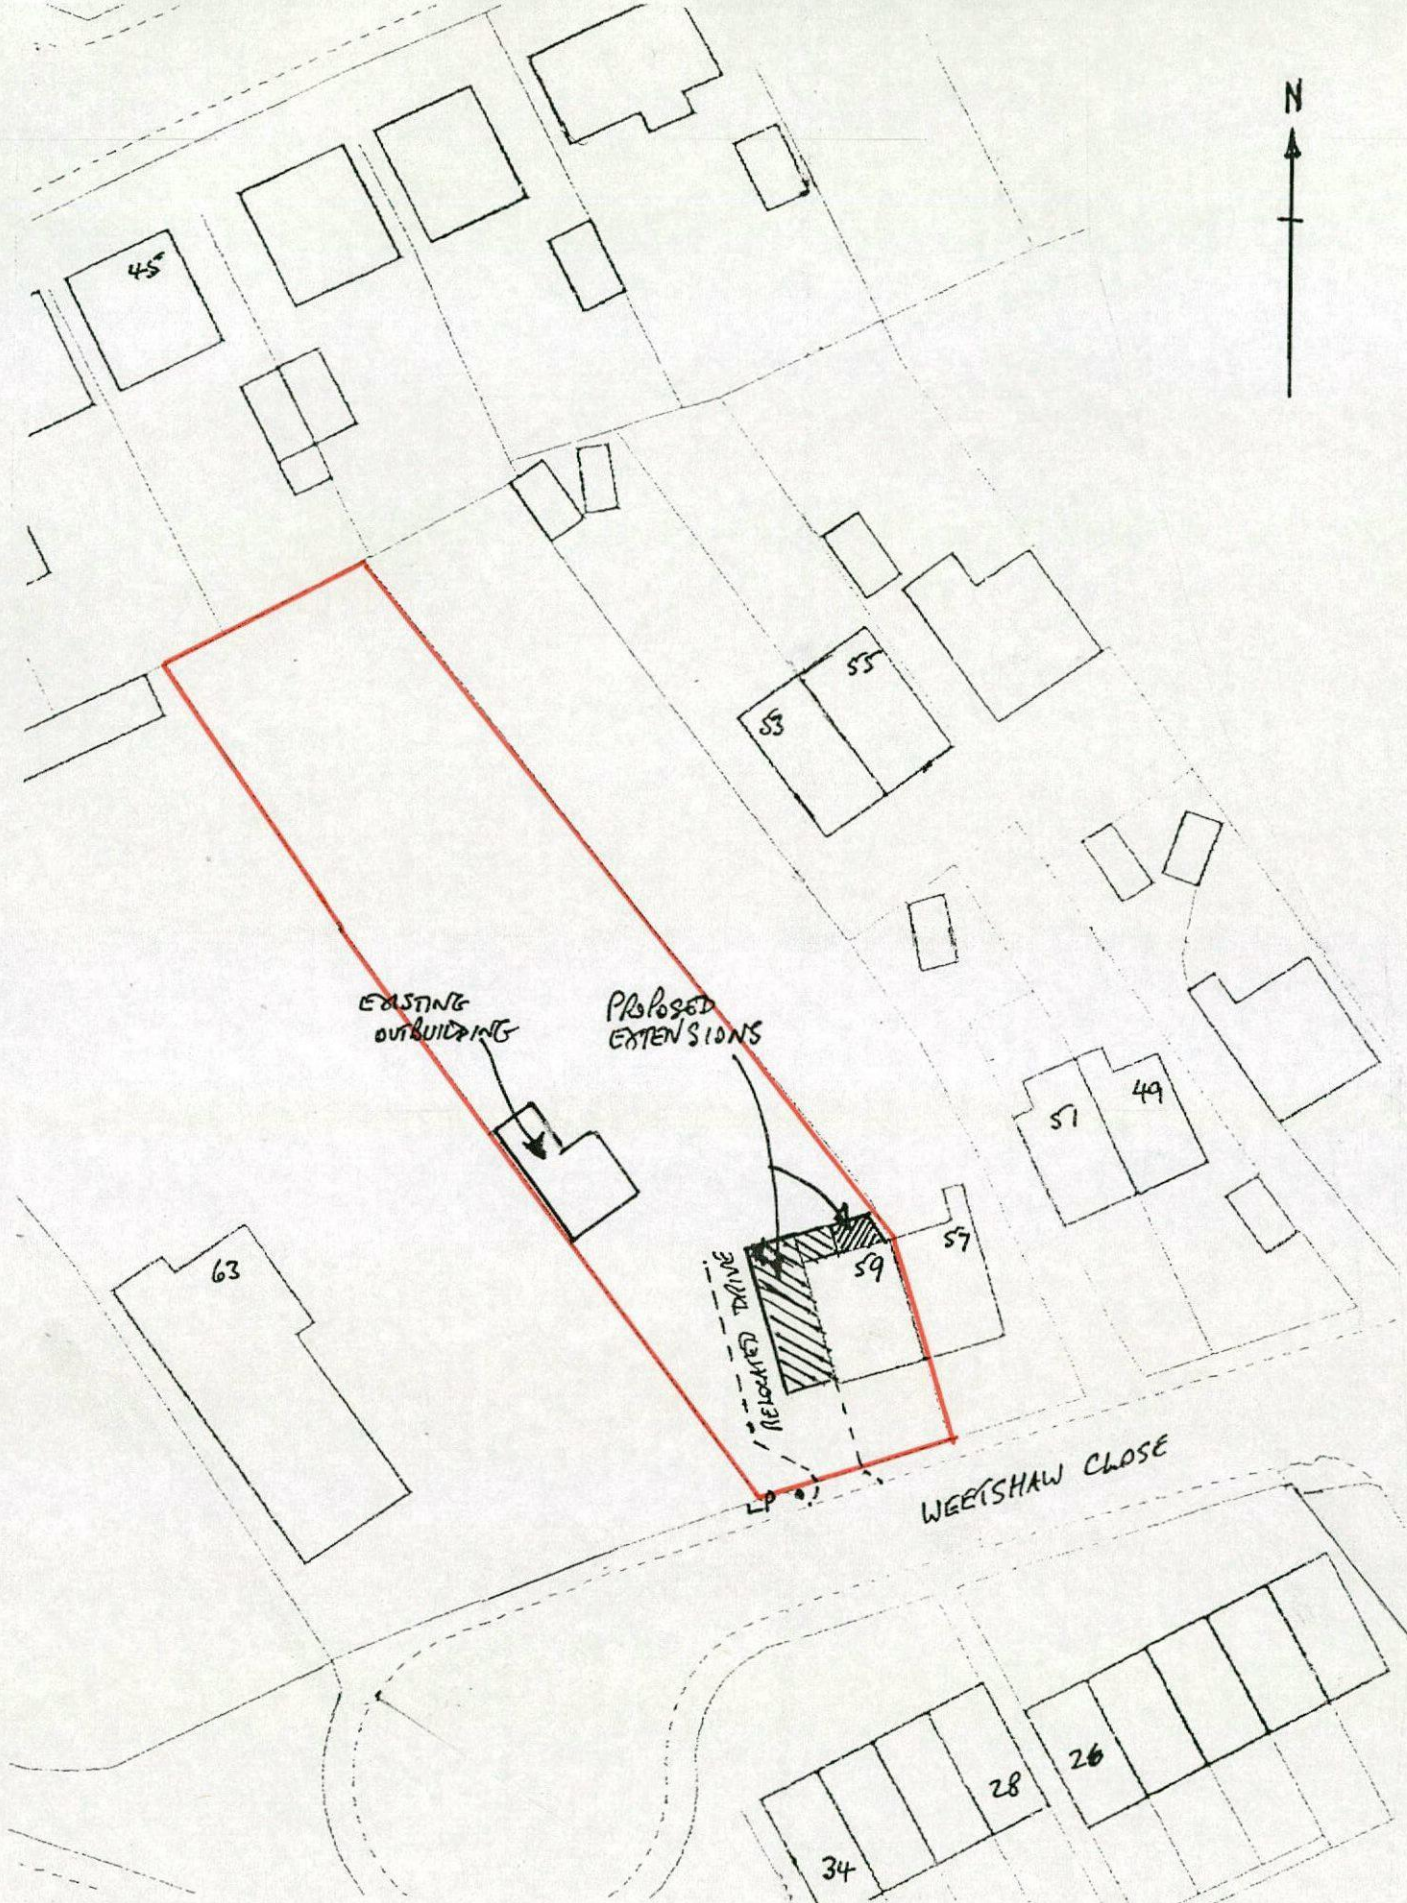

59, WEETSHAW CLOSE,
SHAFTON,
BARNSELY,
SOUTH YORKS,
S72 8PZ.

BLOCK PLAN.
SCALE 1:500.