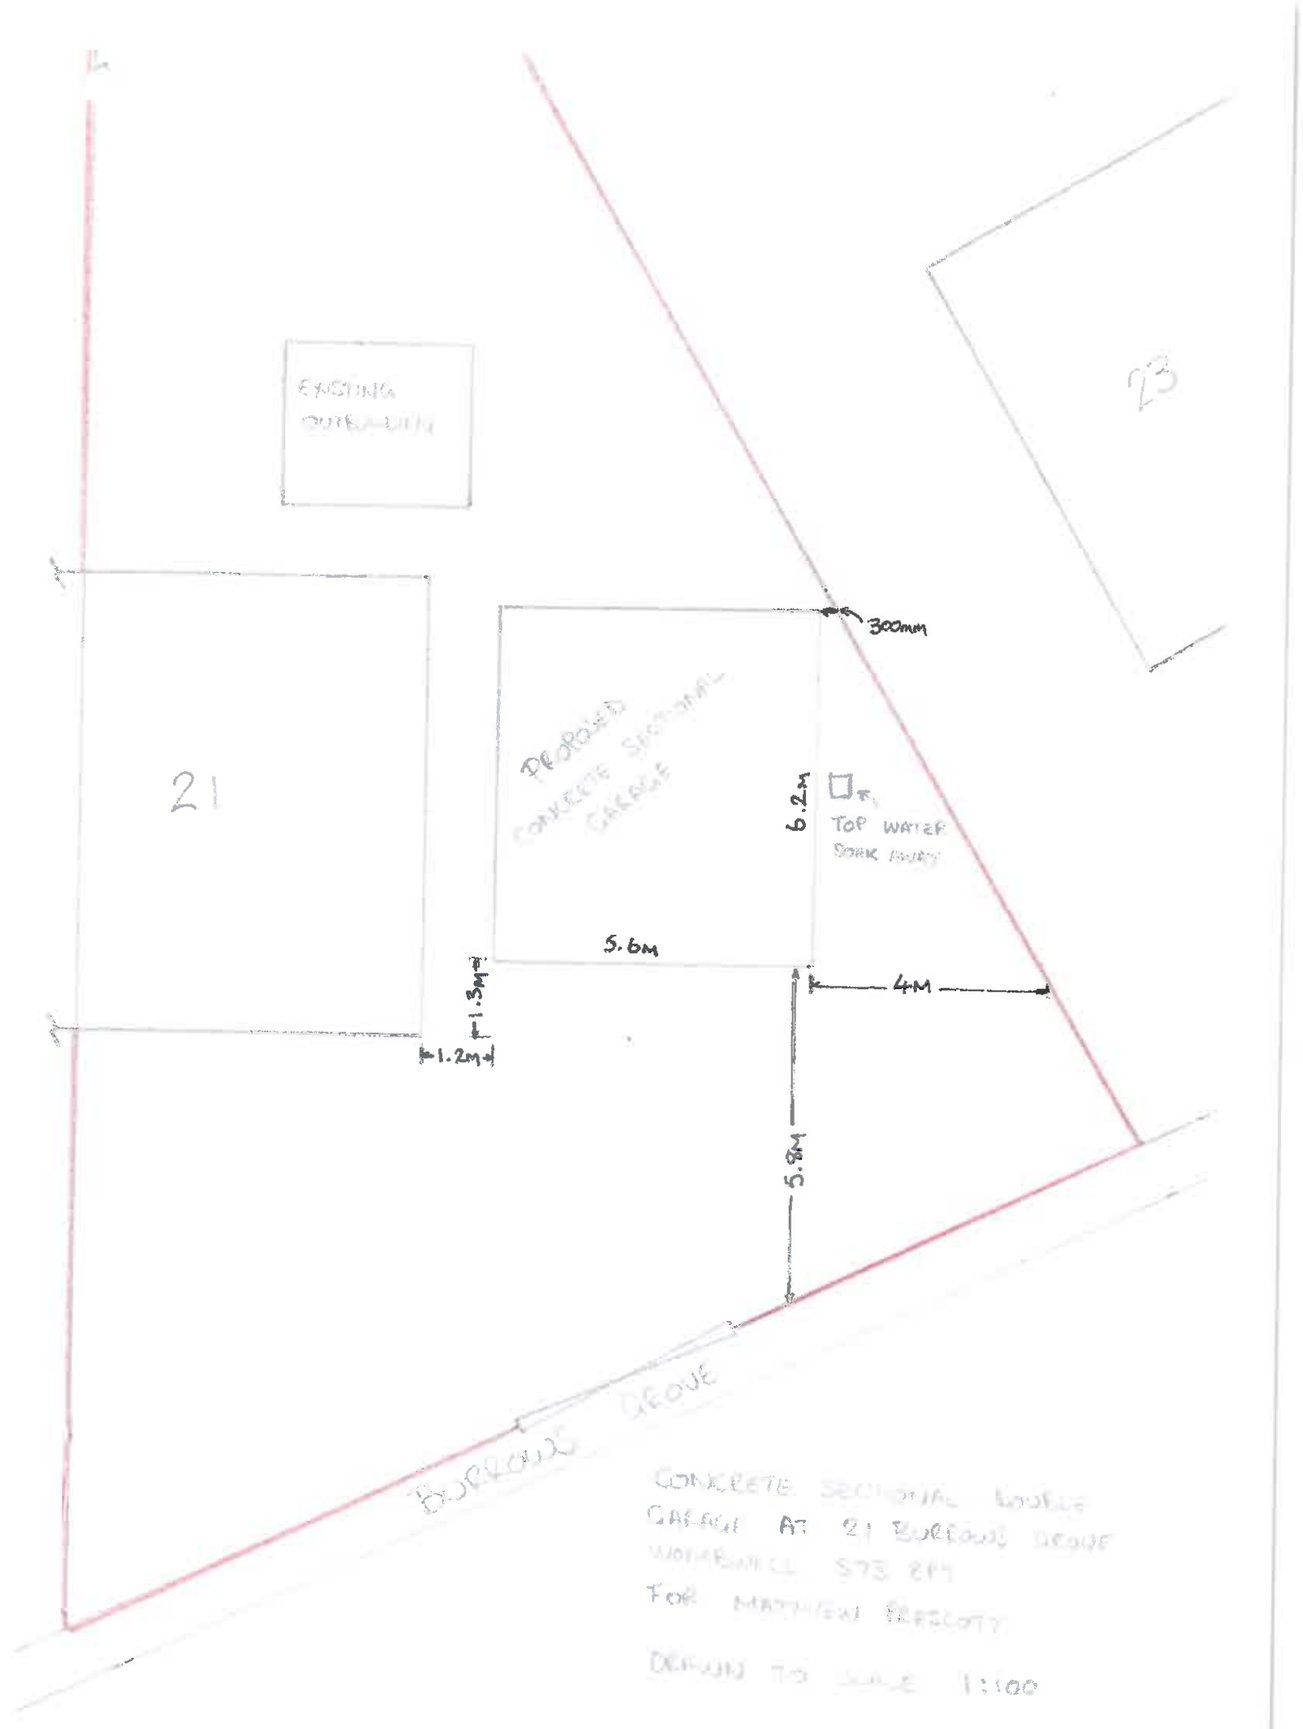


CONCRETE SECTIONAL DOUBLE GARAGE AT 21 BURROWS GROVE WOKINGHAM. S73 8PT

FOR MATTHEW PRESCOTT

DRAWN TO SCALE 1:100