

PROJECT RECORD

Survey Information ☐
 Project Action / Record ☐
 Site Visit Record ☐
 Project Brief ☐
 ☐



Project Title: PROPOSED CATTLE HOUSING

Client: LOW MILL FARM, CANTHURNE


Project No. 2413

Date: AUGUST 2018 Item;

Action By;

Issued By;

Details;

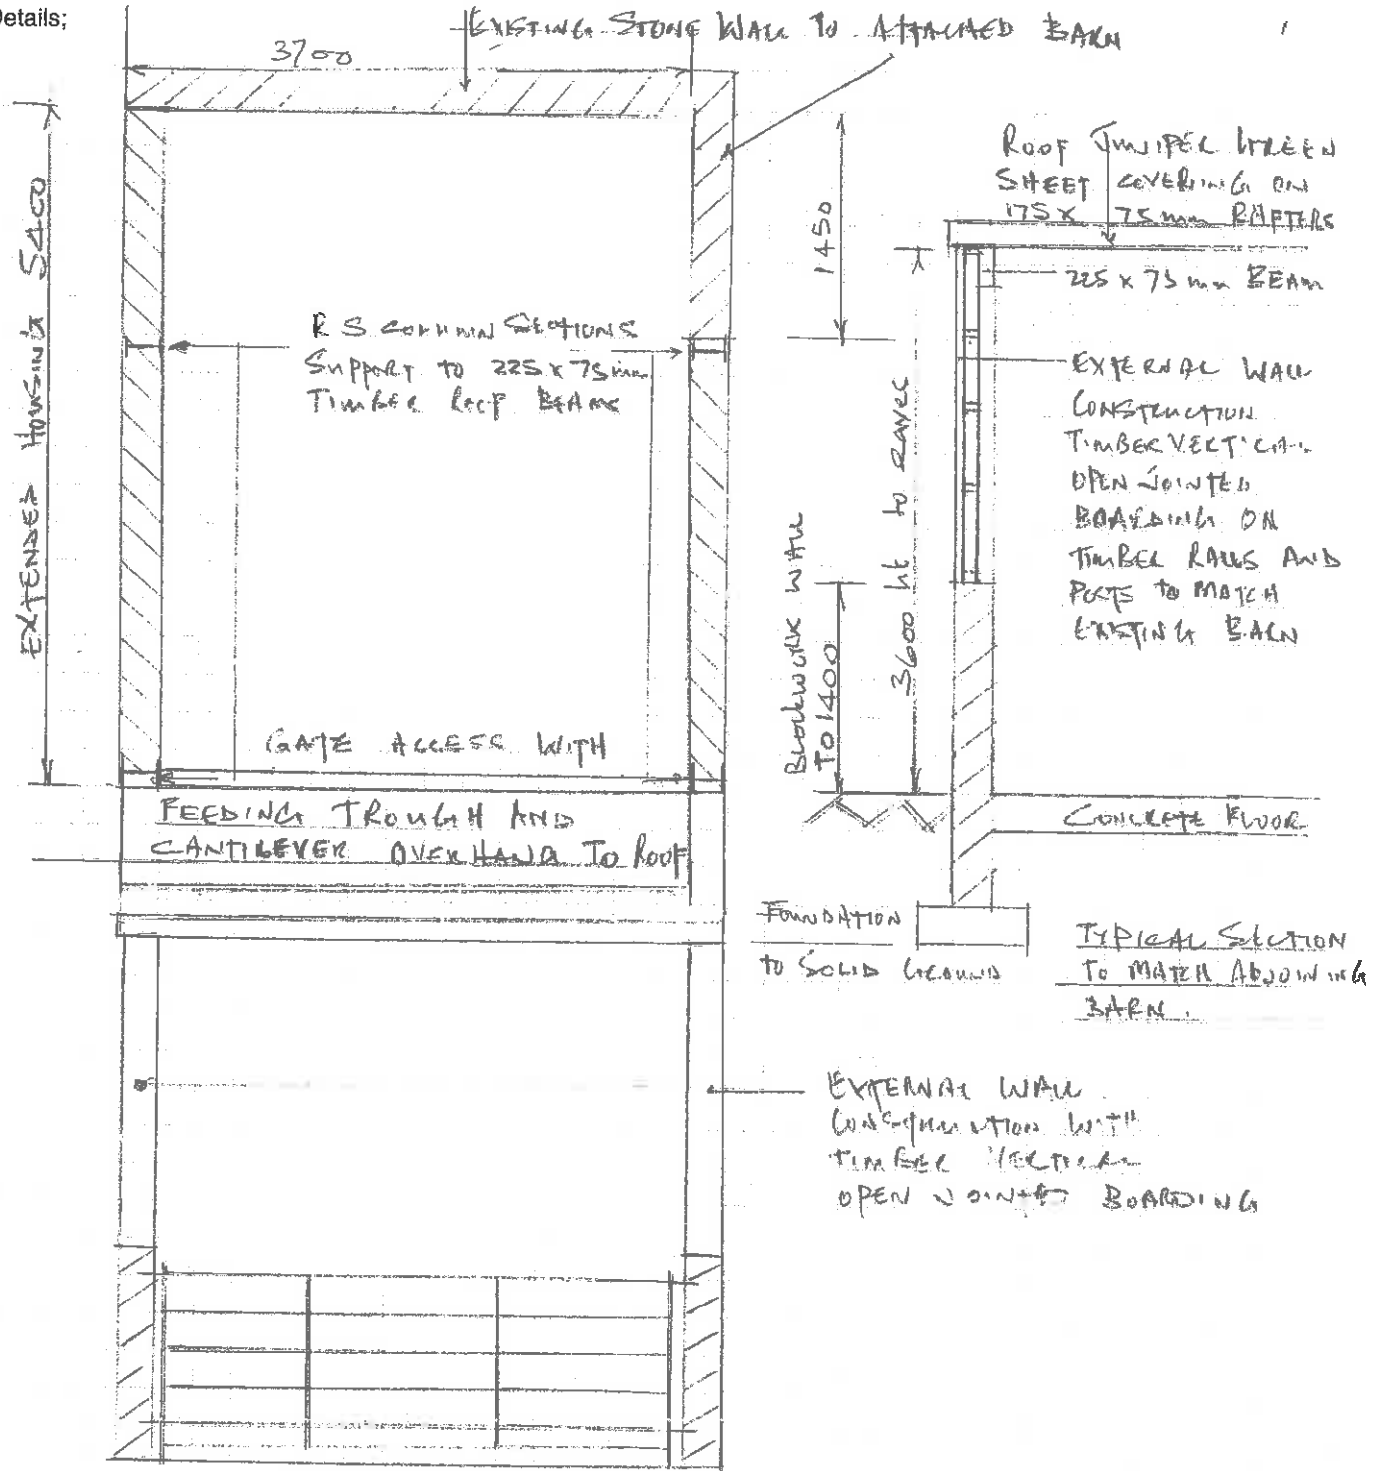

TYPICAL ELEVATION TO GATE ACCESS

Distribution;

☐ MP. ☐ PRP. ☐ PA. ☐ PQS. ☐
☐ Client ☐ Consultants ☐ Contractor ☐ File ☐