

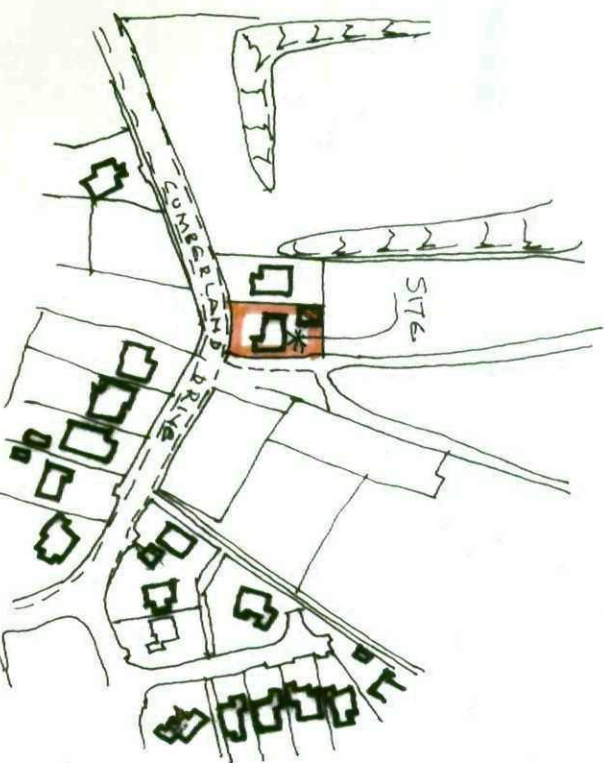


**PROPOSED DOUBLE GARAGE TO REAR OF
23 CUMBERLAND DRIVE ARDSLEY BARNSELEY FOR
MR. & MRS. D. WOOD - TEL. 01226 728613**

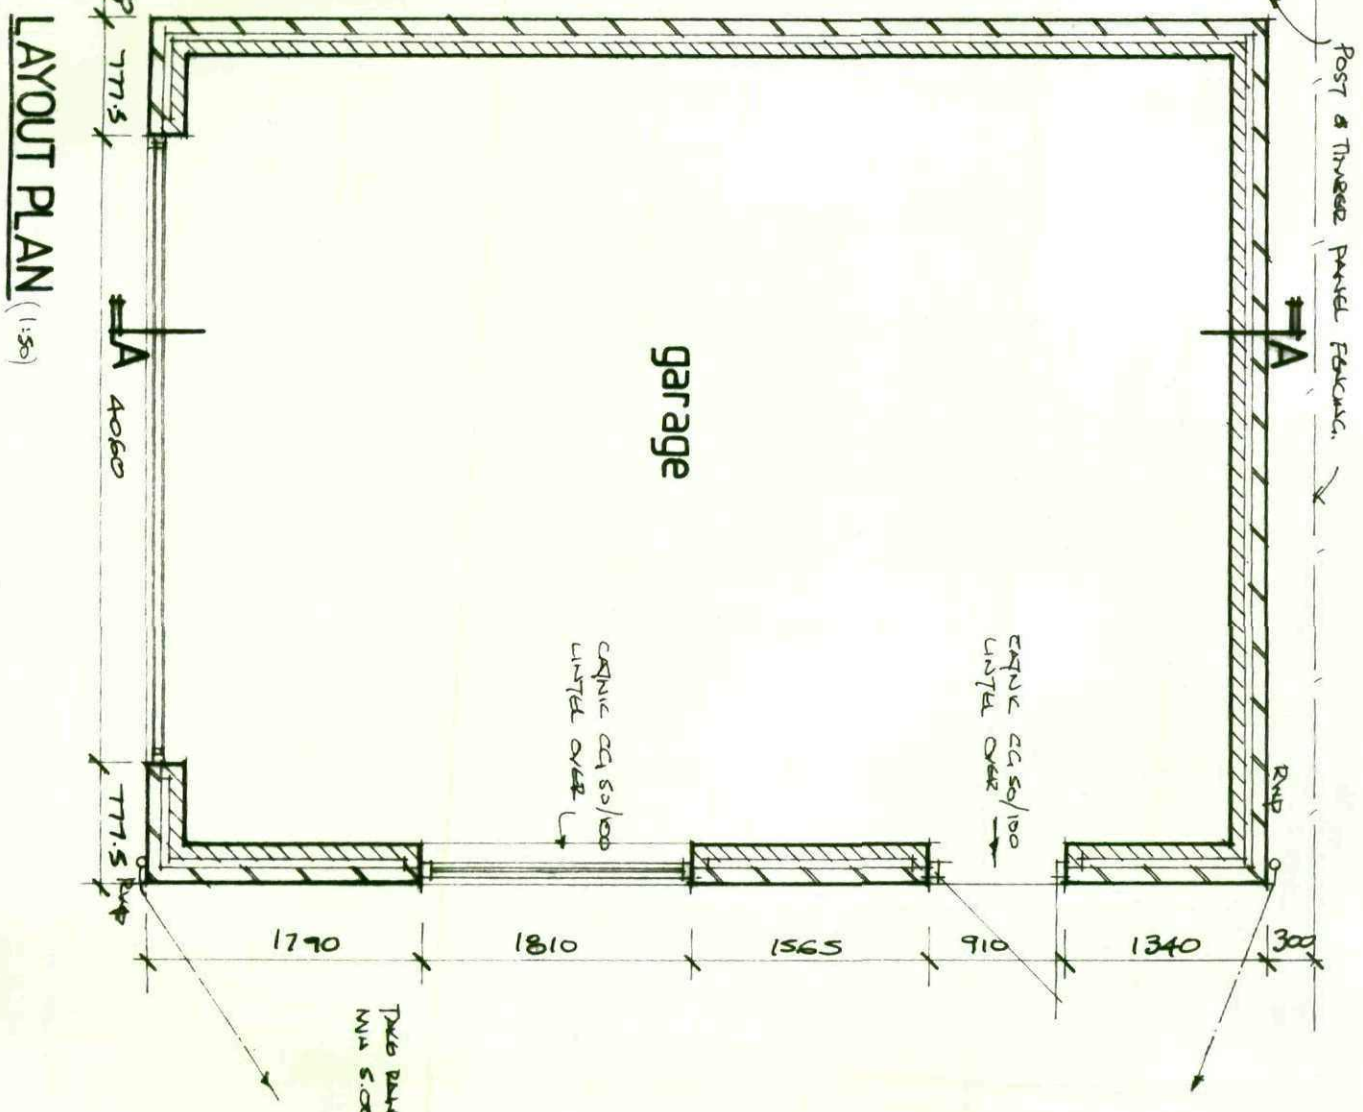


BLOCK PLAN 1/500 approx.

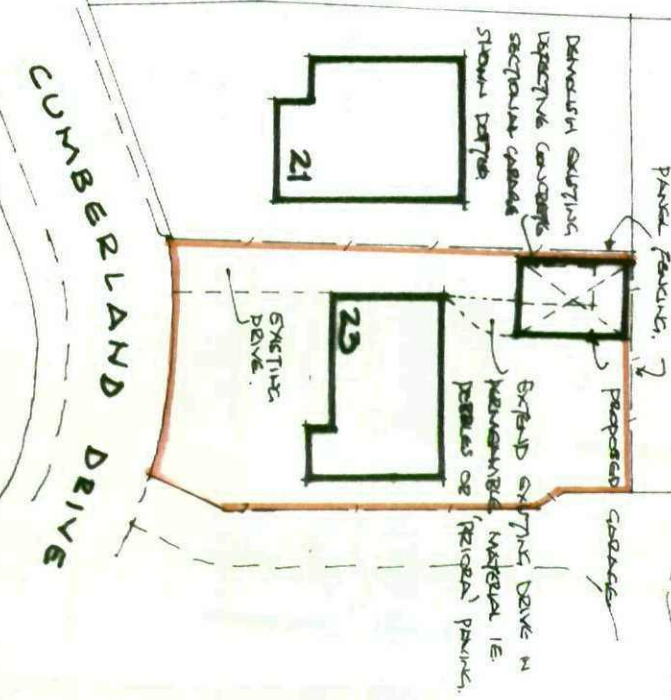


SIDE ELEVATION

(OTHER SIDE ELEVATION DIFFERENT BUT WITHOUT OPENINGS) 1:100

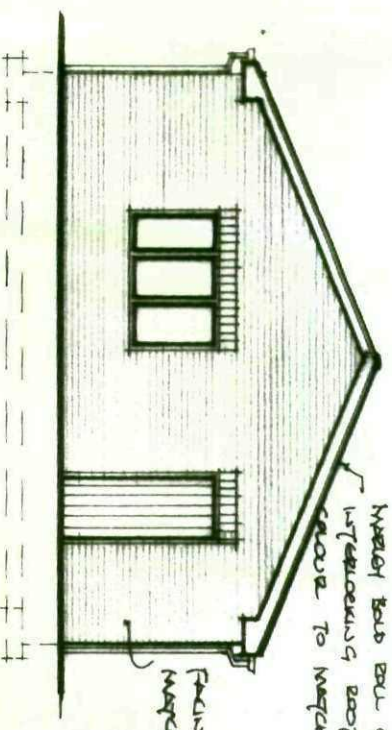


FRONT ELEVATION

(REAR ELEVATION BUT WITHOUT OPENINGS) 1:100

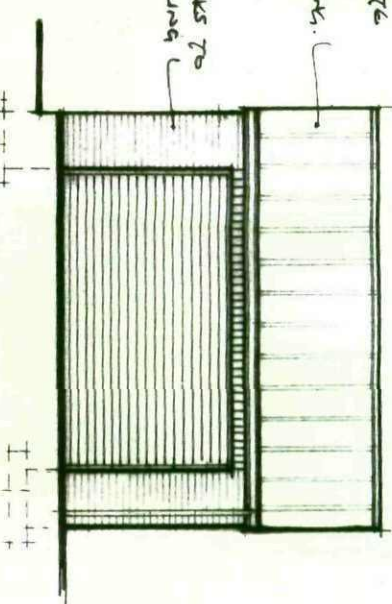

SECTION A-A (1:50)

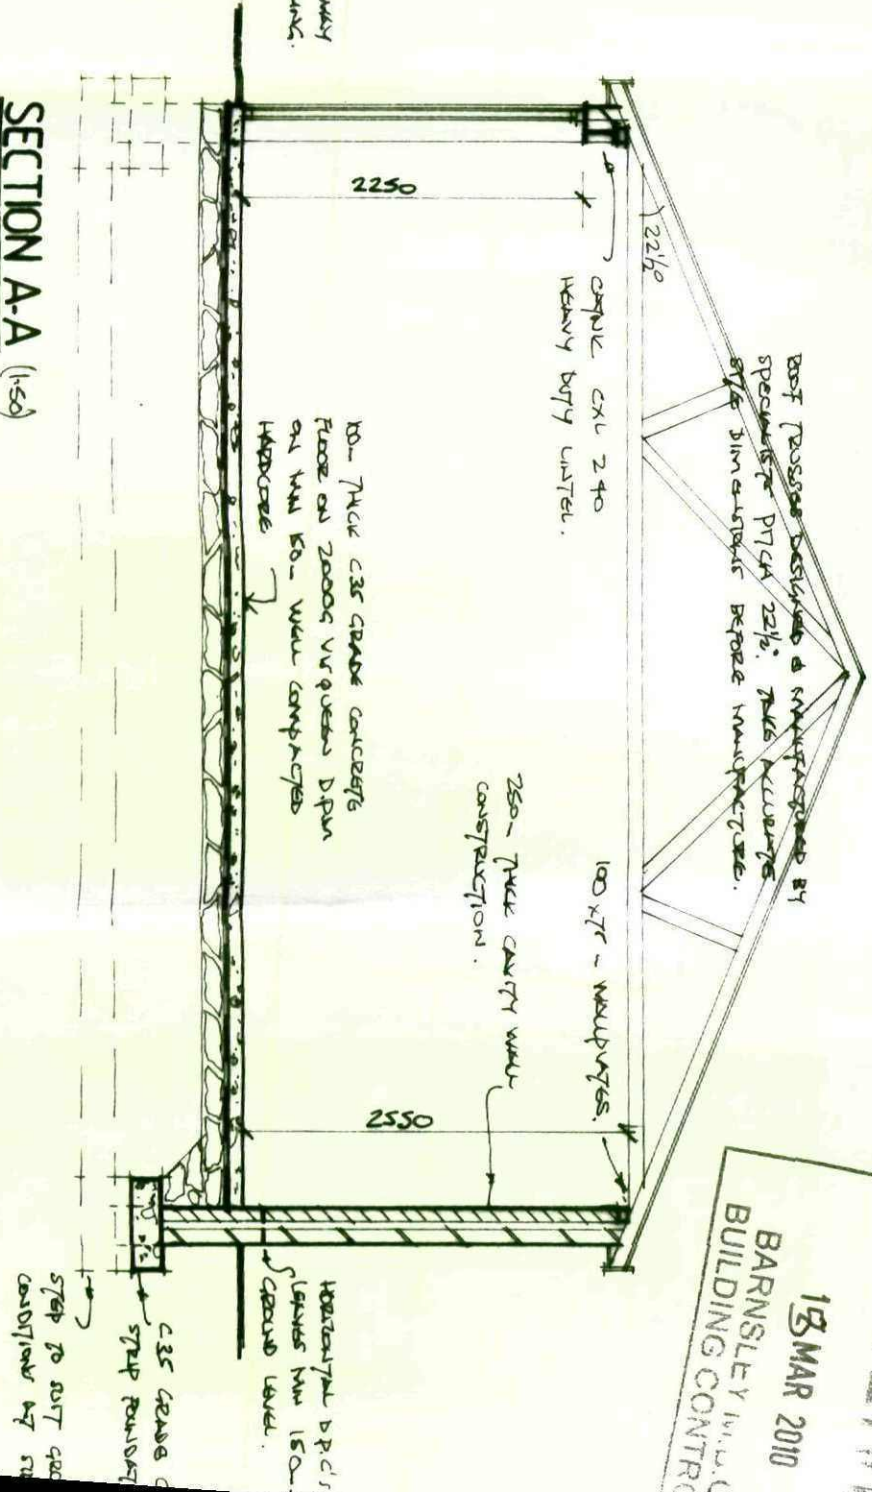

RECEIVED
13 MAR 2010
BARNSELEY I.M.C.
BUILDING CONTROL