
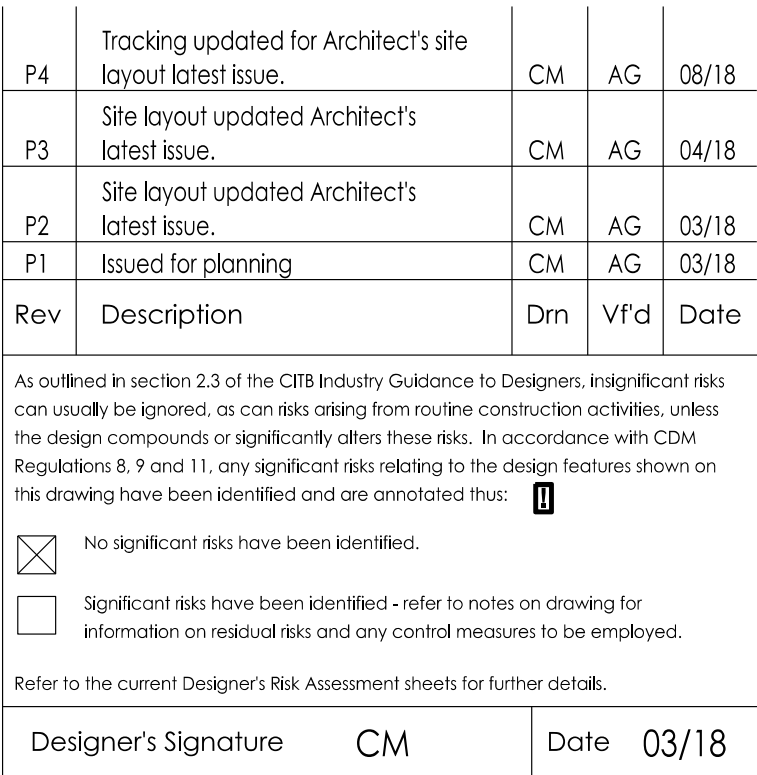
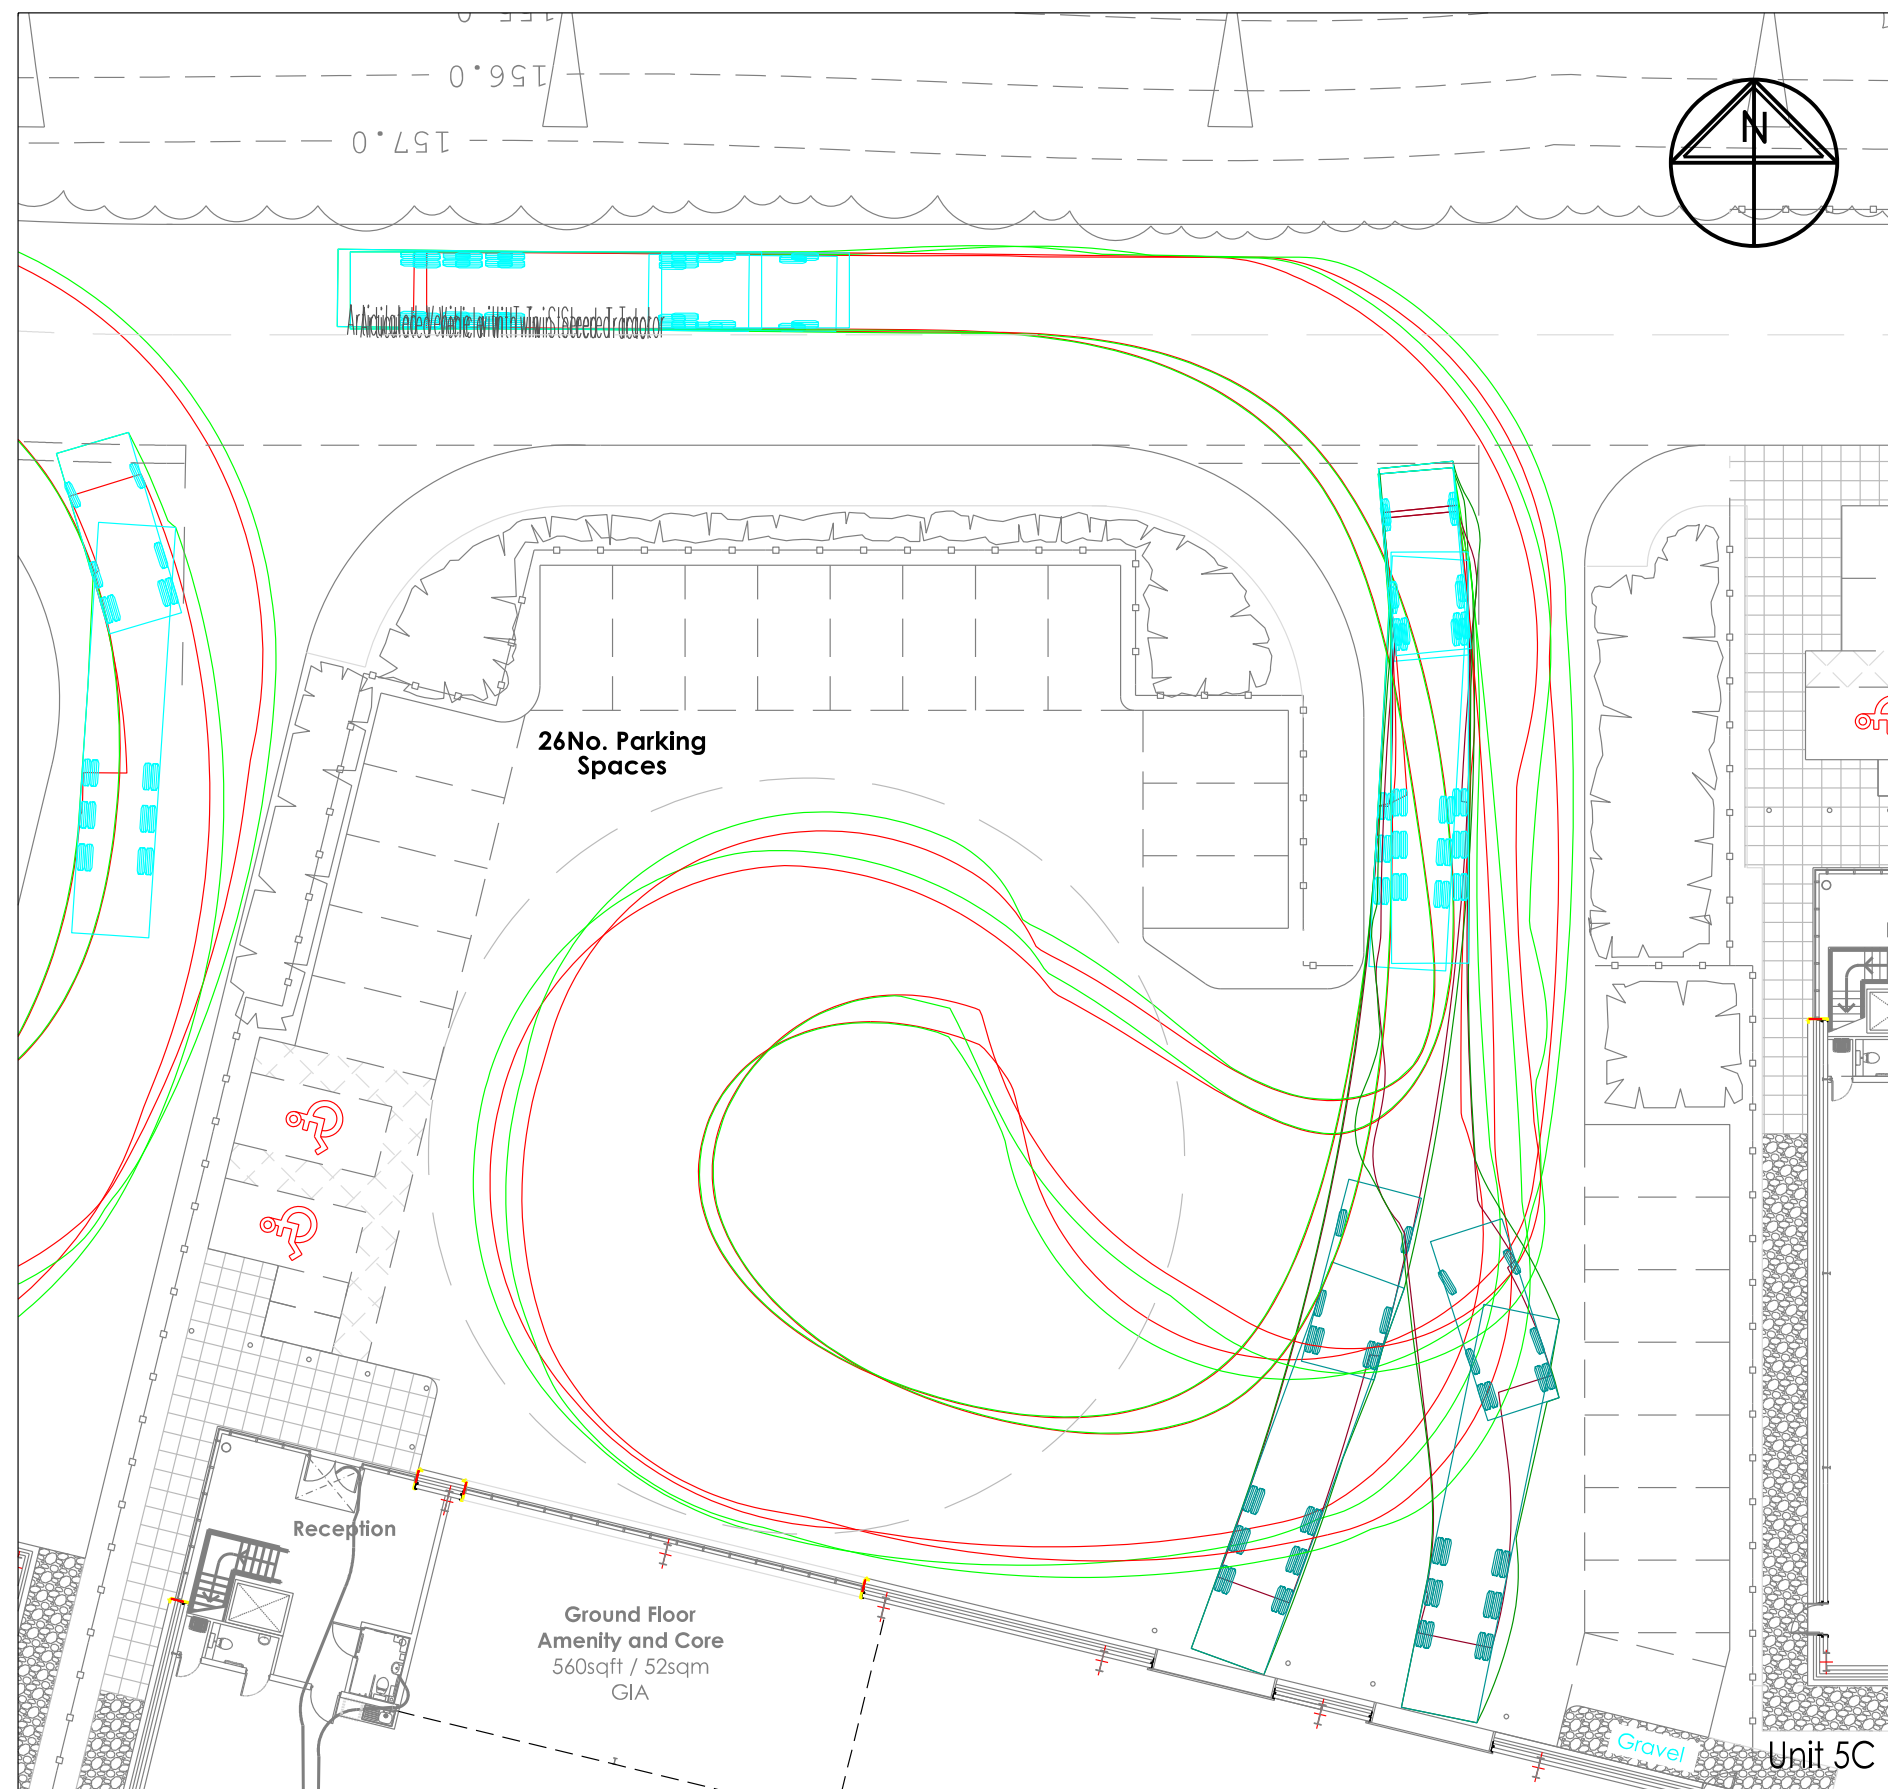
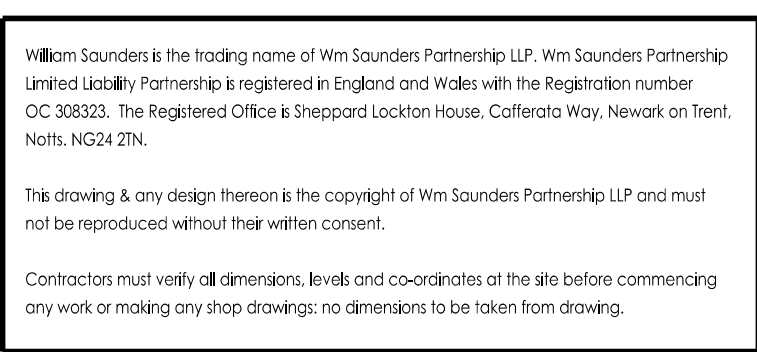


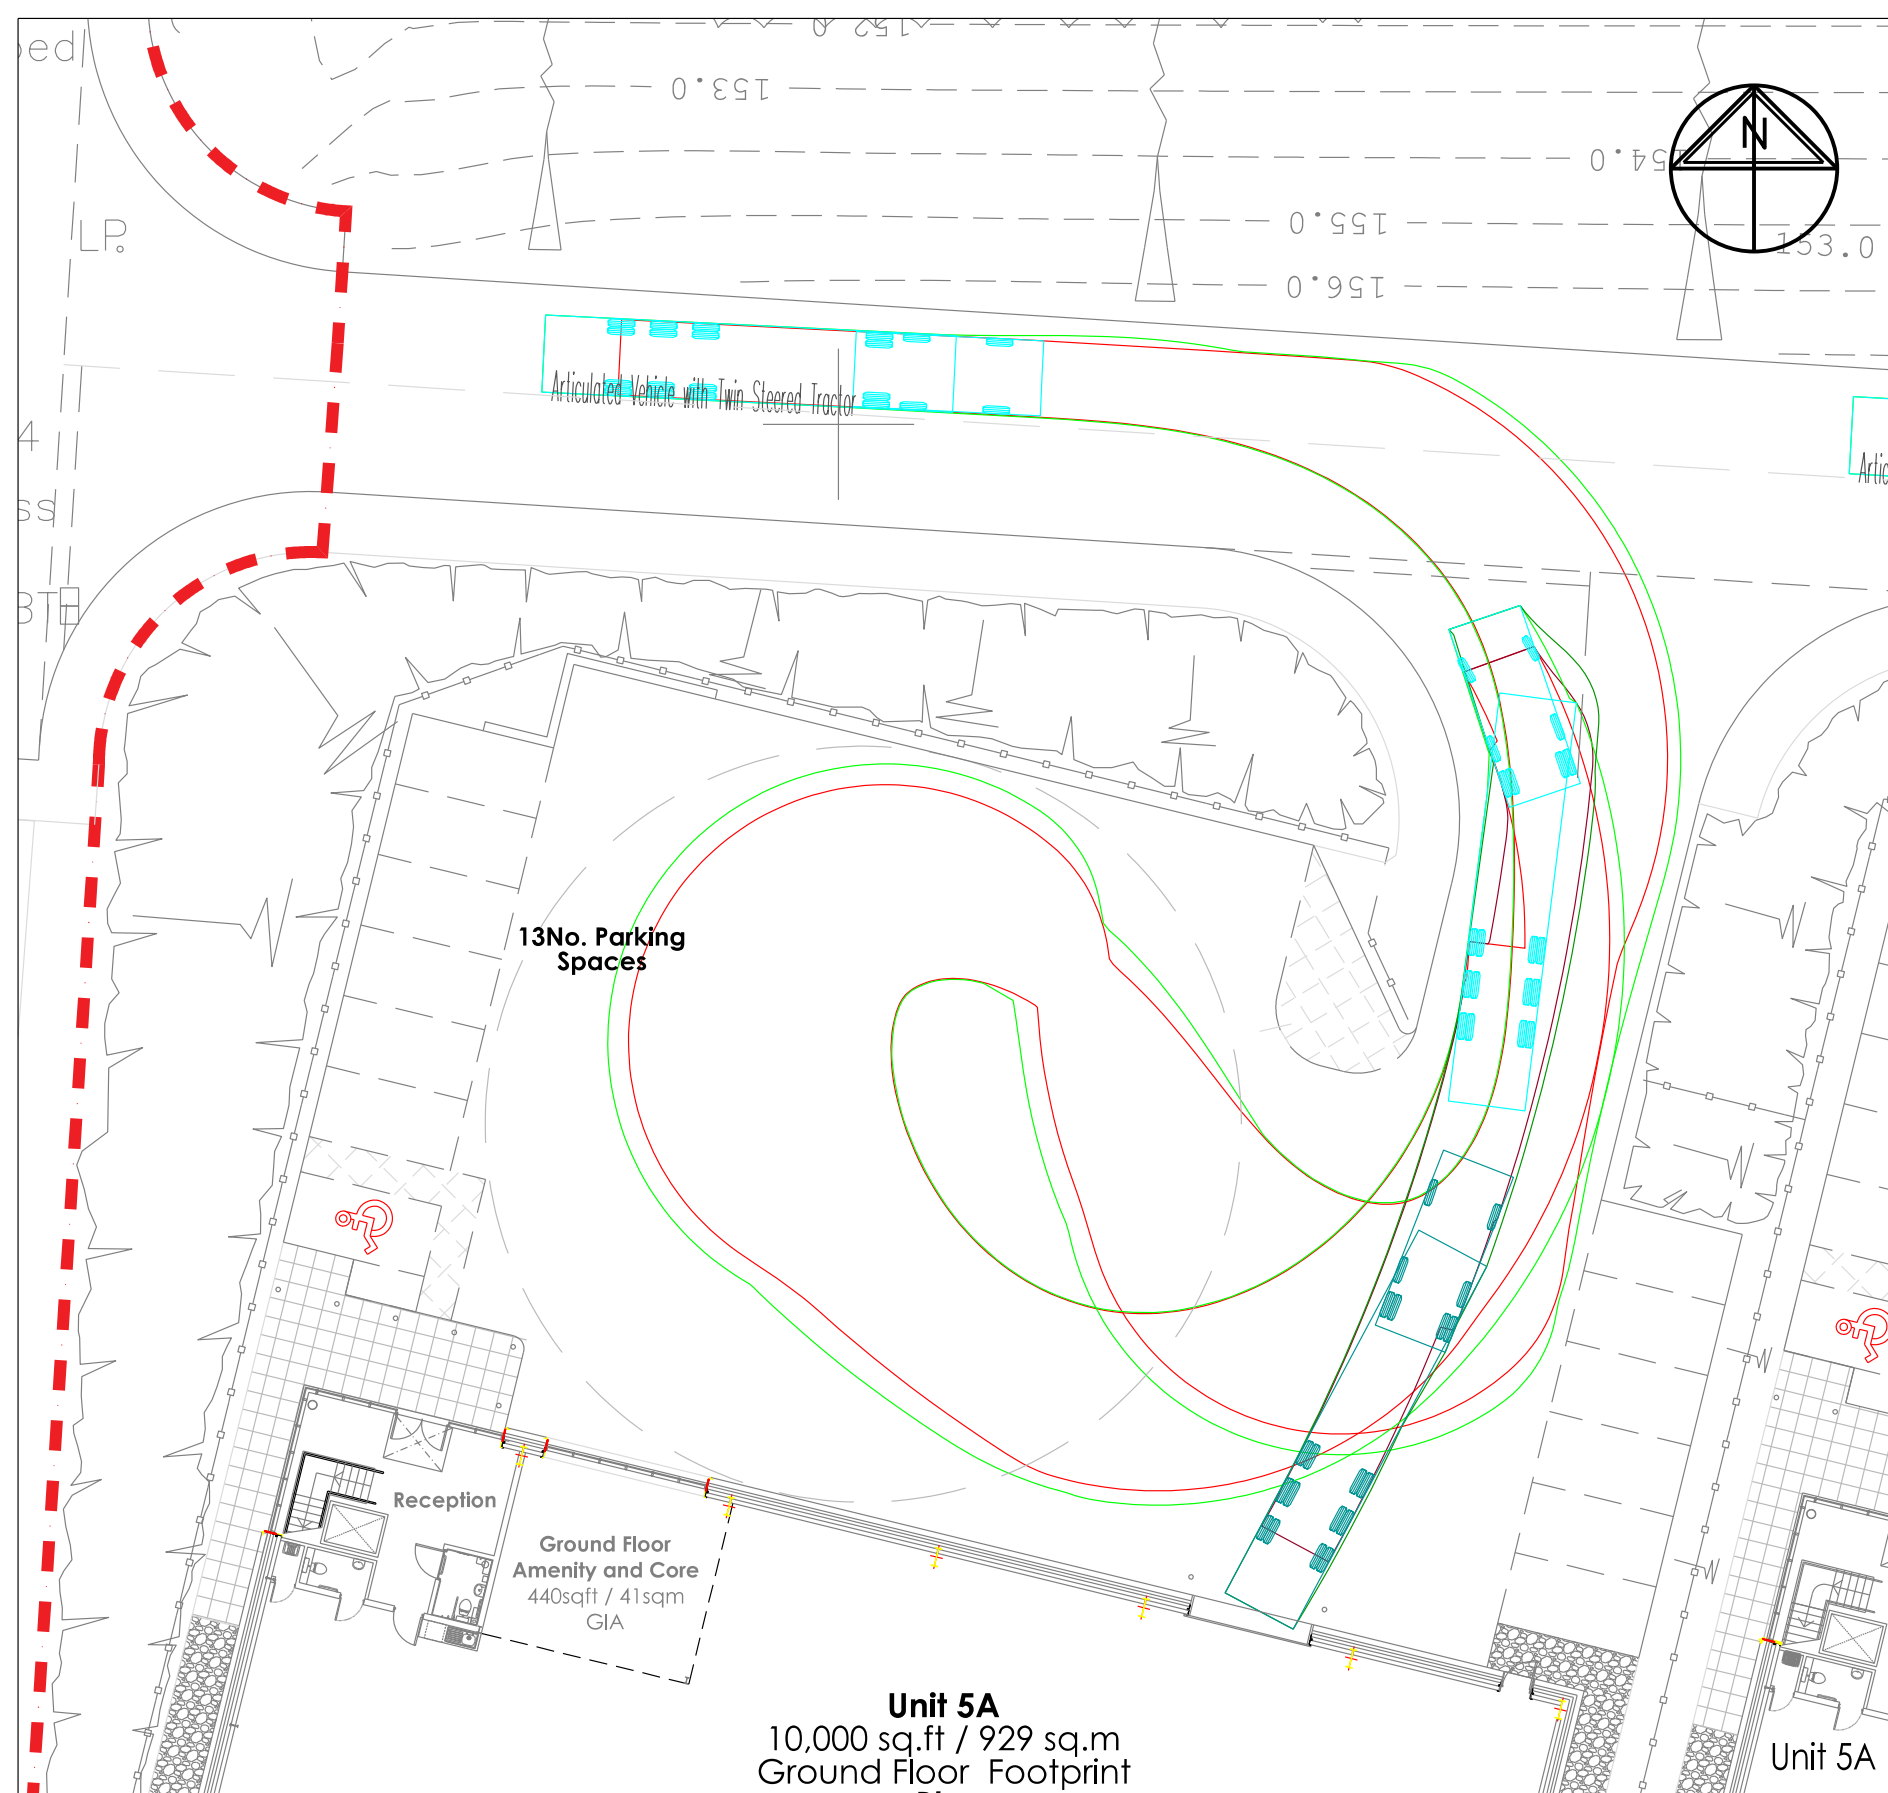

william saunders
architecture • engineering • building consultancy

Sheppard Lockton House
Cafferata Way
Newark-on-Trent
Nottinghamshire, NG24 2TN

Also at Leeds, Cardiff, Wirksworth

Tel: 01636 704361
Fax: 01636 702809
W: wm-saunders.co.uk

Client					
NETWORK SPACE LTD					
Title					
SWEPT PATH ANALYSIS					
Wm's Project Ref.	Drawn	Date	Scale	@ A1	
11717	CM	20.03.18	1:250		
Drawing/Document Reference					
Project	Originator Zone	Level	Type	Number	Status Rev.
11717	- WMS - ZZ -	XX -	C -	390002 -	D2 - P4