


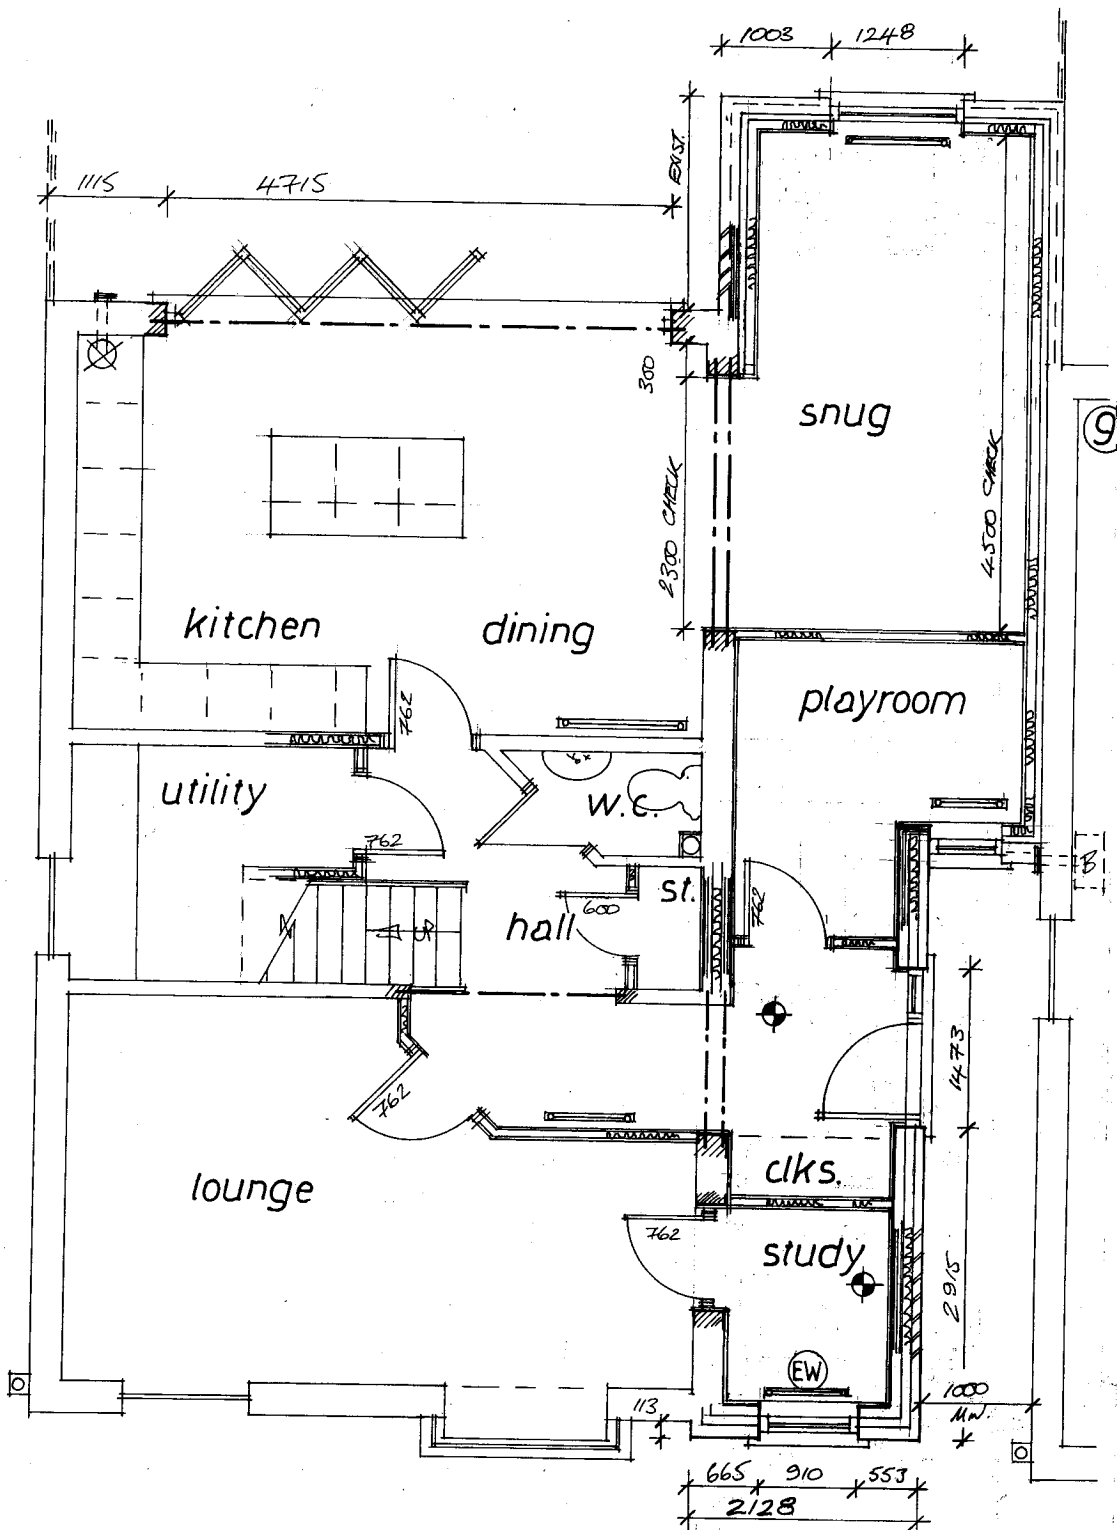

A	SCHEME RE-DRAWN	02/21
Rev	Notes	Date

Garry Greetham Associates Residential Design Consultant Westwood House 18 Carr Lane Tankersley Barnsley S75 3BE Tel(01226)746573	
PROJECT	Extensions & Alterations
CLIENT	Mr. & Mrs. J. Brentley
TITLE	G F Layout as Proposed
ADDRESS	7 Viewlands Close, Penistone, Sheffield. S36 8HU
DRAWN BY	999
SCALE	1:50
DATE	Dec 20
DRAWING No	944-06
Member of the Chartered Institute of Architectural Technologists	