


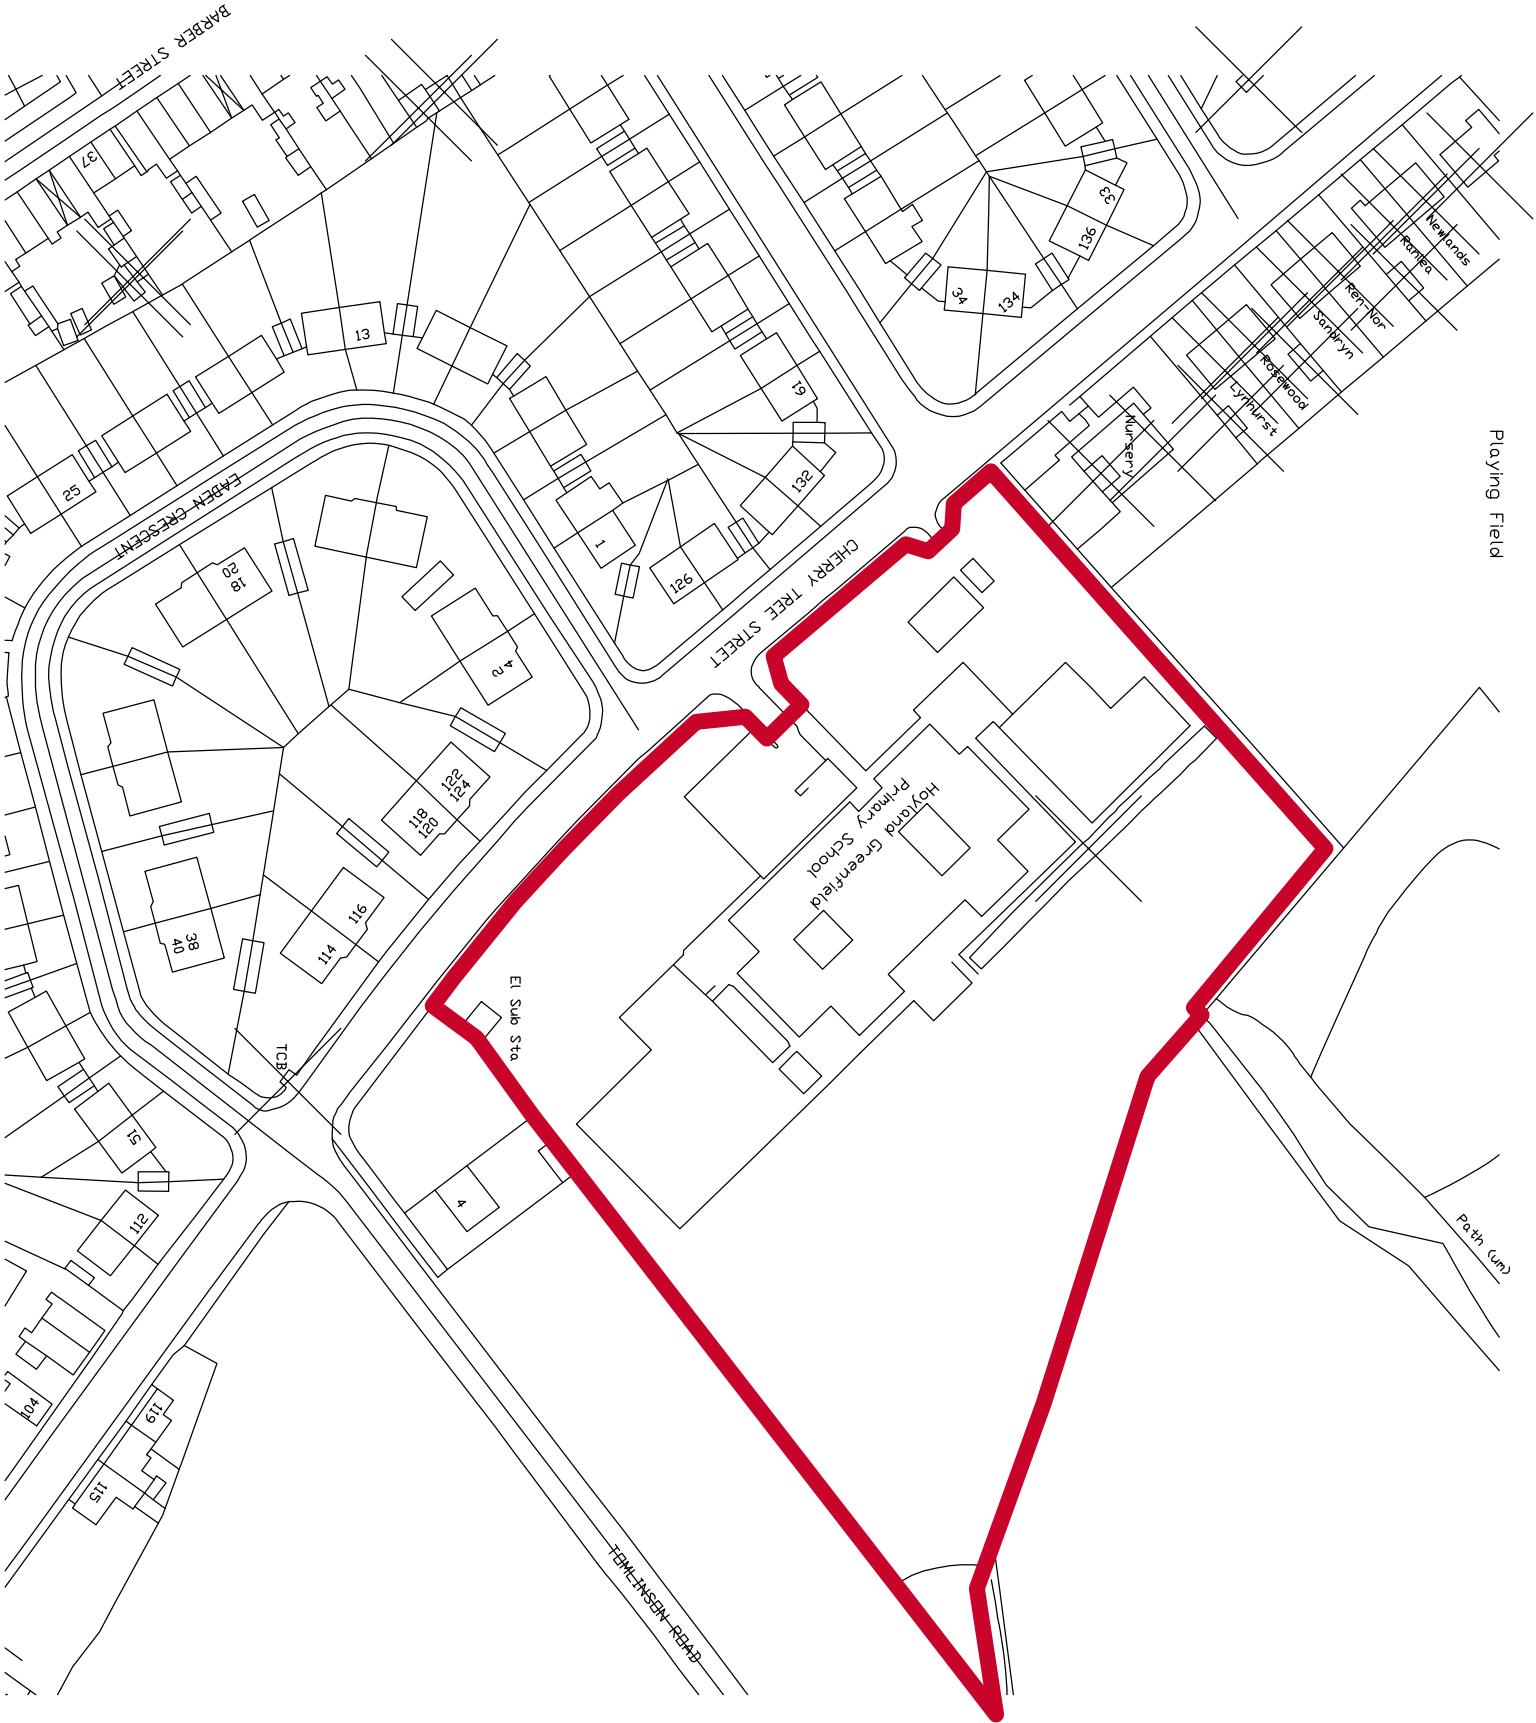

REV	DATE	DESCRIPTION
-----	------	-------------

PROJECT	GREENFIELD PRIMARY SCHOOL	CLIENT	EDUCATION
---------	---------------------------	--------	-----------

CAD FILE REF	DATE	SCALE
--------------	------	-------

REVISION	DRAWN	CHECKED
----------	-------	---------

PROJECT NR	DRAWING NR
------------	------------



NPS BARNSLEY LTD

PO BOX 634
BARNLEY
SOUTH YORKSHIRE, S70 9GG
TEL: 01226 774605 FAX: 01226 774399
EMAIL: enquiries@nps.co.uk

Head Office:
Lancaster House, 16 Central Avenue, St Andrews Business Park,
Norwich, NR7 6HR Tel: 01603 708000 Fax: 01603 708001
Other Office locations can be found on website : www.nps.co.uk