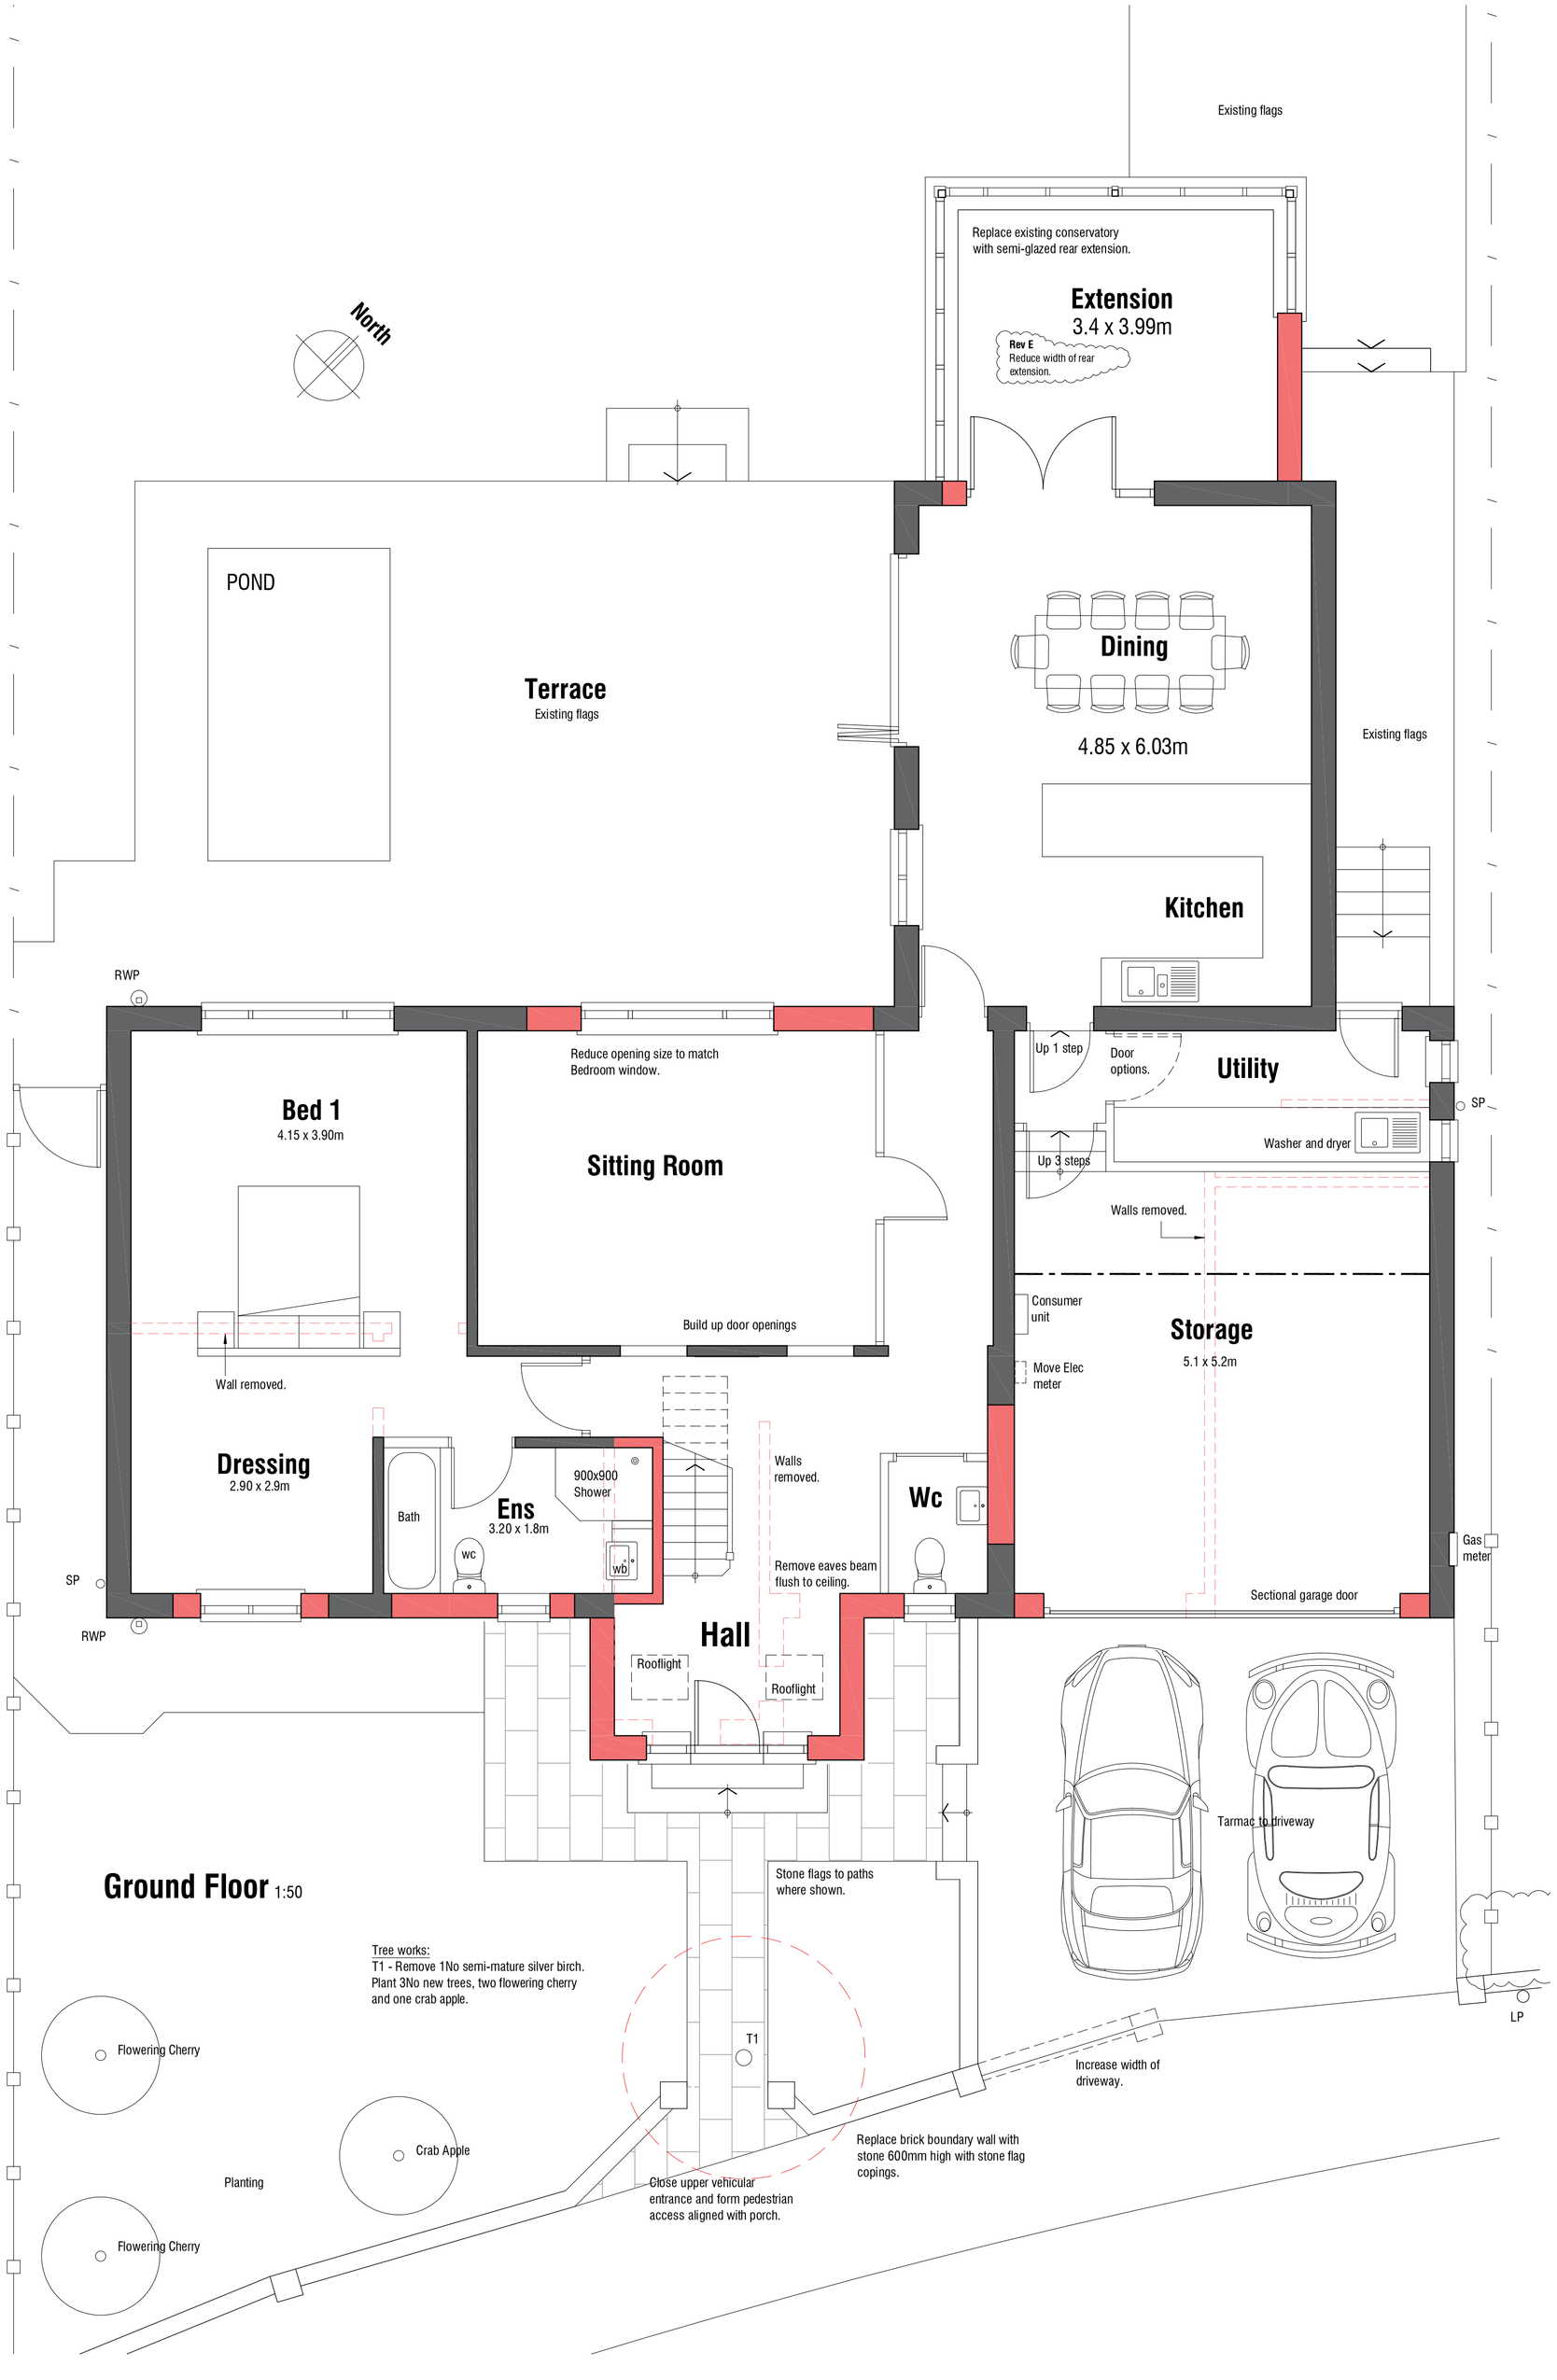

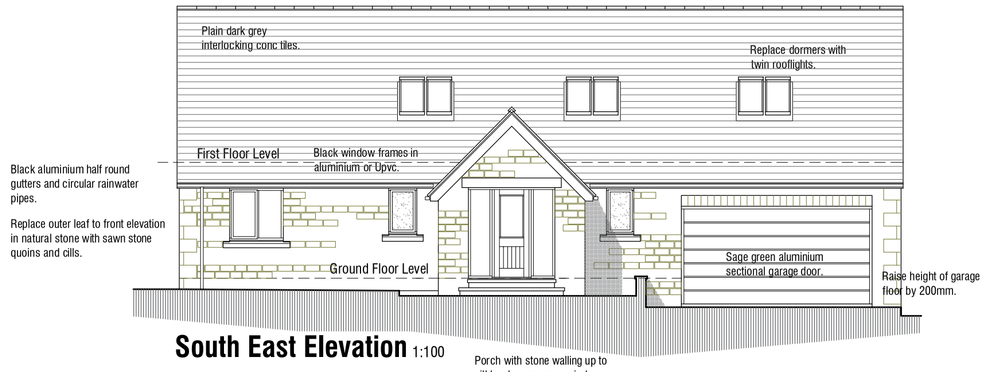

South East Elevation 1:100

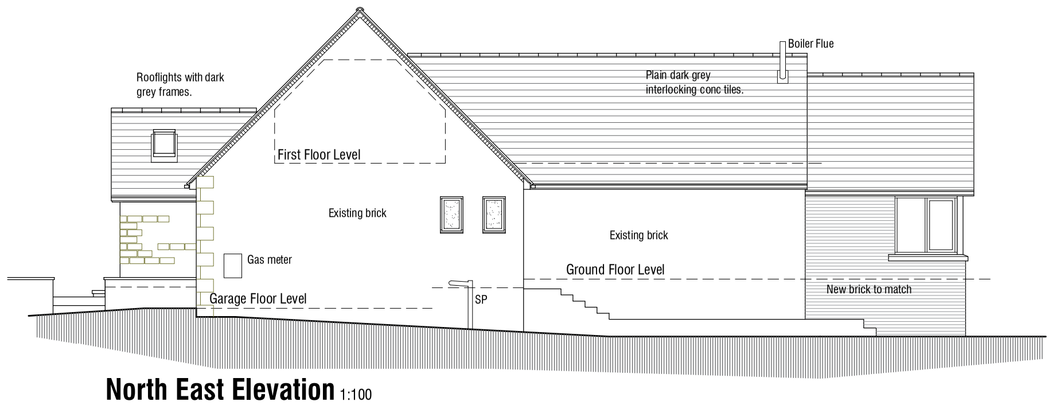

North East Elevation 1:100

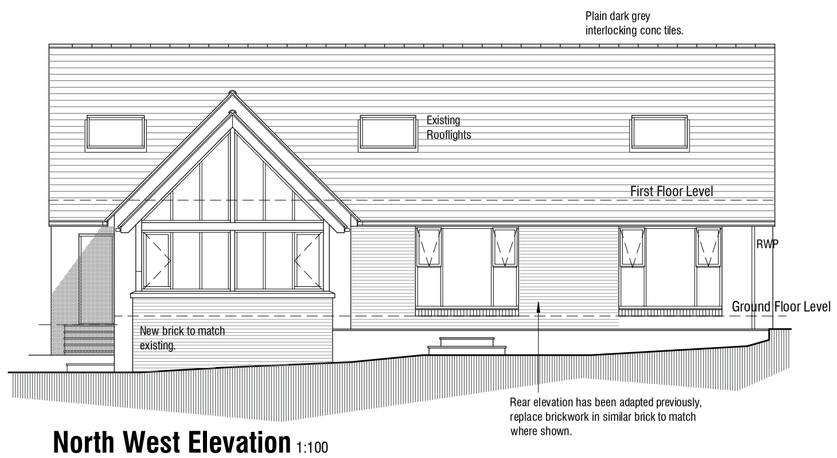

North West Elevation 1:100

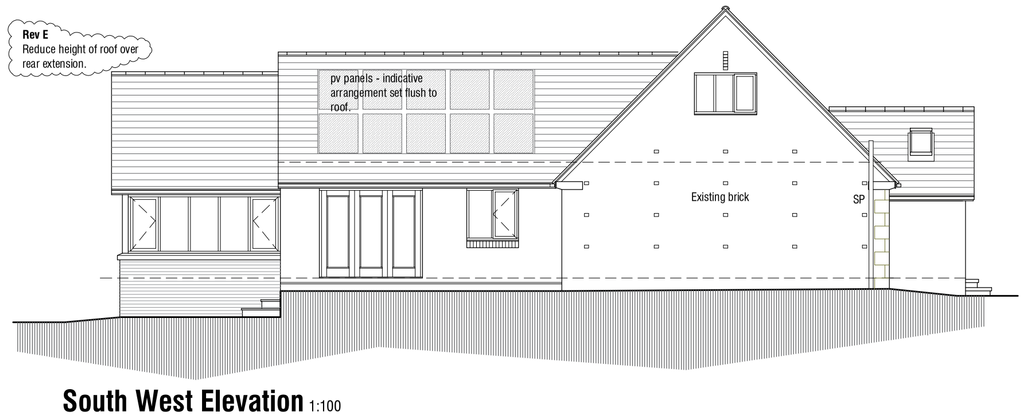

South West Elevation 1:100

Rev E 01.02.2024 - Reduce height and width of rear extension.
Rev D 30.11.2023 - Designs amended.
Rev C 29.11.2023 - Designs amended.
Rev B 23.11.2023 - Designs amended; alternative NW Elev added.
Rev A 16.11.2023 - Designs amended.

16 Tivy Dale Drive
Cawthorne
Barnsley
S75 4EN

Design Proposals

mbooth design
architectural design and building consultants
Fairfield House
Bernestal Close Barnsley
S70 2FL
Tel: 07881898300
E: mark@mboothdesign.co.uk

Scale	1:50 & 1:100 @ A1	Drawn	MJB
Date	Nov 2023	Ref.	23.15
Dwg No.	P01	Rev.	E

0cm | 2cm | 4cm | 6cm

Copyright mboothdesign. All dimensions in millimeters unless otherwise stated. Dimensions for setting out in existing buildings are to be checked and verified on site.