
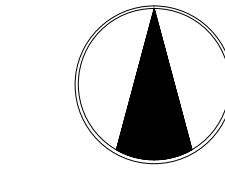


KEY

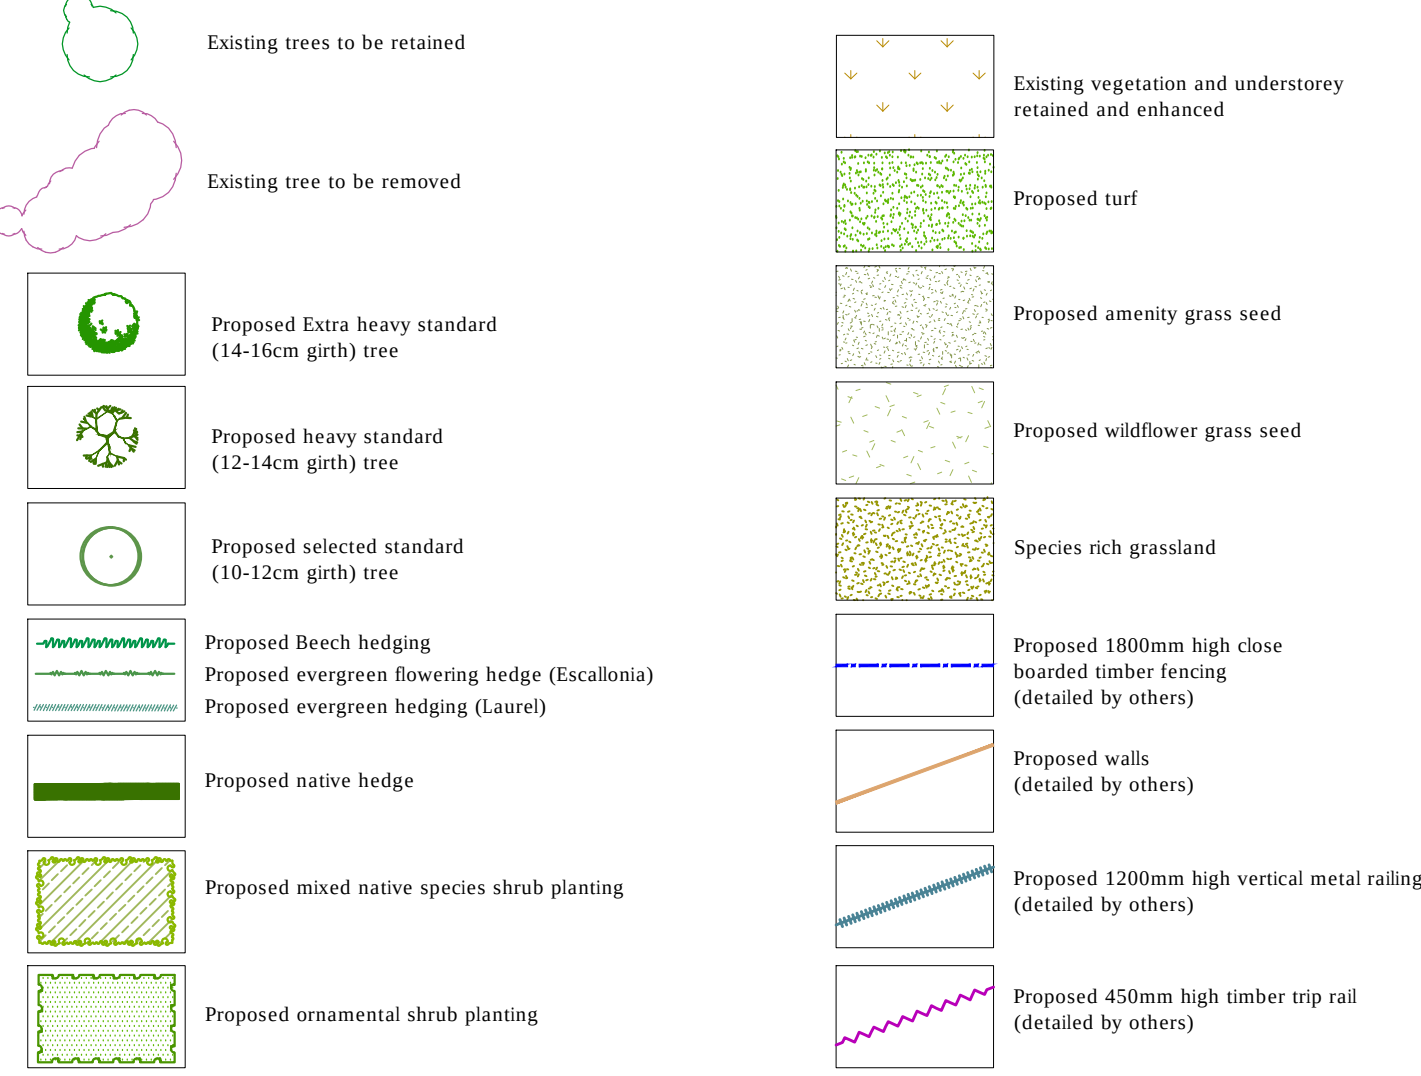

NOTES

PROTECTION OF EXISTING VEGETATION

Existing vegetation to be retained on site shall be protected where necessary during works by a tree protective barrier, secured to a scaffold tubing framework with fluorescent tape to the top rail. Protective fencing shall be erected on the canopy drip line wherever possible. Laminated, waterproof A4 signs shall be fixed to the fence posts at 10m intervals bearing the words 'PROTECTED TREE ZONE - NO STORAGE OR OPERATIONS WITHIN FENCED AREA'.

Tracking of machinery, storage of chemicals and building materials shall not be permitted within the protected area. Leaks or spills should be removed immediately and the contaminated soil replaced. No bonfires shall be lit within 5m of the canopy spread. Any excavation work beneath the canopy spread shall be carried out by hand. All works affecting trees within the development shall be subject to BS 5837:2012.

TREE PLANTING

Tree planting to the front gardens of selected plots will break up the hard lines of the buildings and create focal points within the development. The tree species selected will maximise food and nectar sources for birds and invertebrates. Trees will be planted as Select and Heavy Standards to provide a reasonable degree of instant maturity to the development. Foundation design of new buildings shall accommodate proposed tree planting in accordance with NHC guidelines.

Species to be selected from:

- | | |
|--|---|
| <i>Acer campestre</i> (Ac) | <i>Prunus sargentii</i> (Ps) |
| <i>Acer platanoides</i> 'Laciniatum' (Apl) | <i>Prunus subhirtella</i> 'Autumnalis Rosea' (PaAR) |
| <i>Aesculus hippocastanum</i> (Ah) | <i>Pyrus calleryana</i> 'Redspire' (PcR) |
| <i>Alnus incana</i> 'Aurea' (AlA) | <i>Quercus robur</i> (Qr) |
| <i>Betula pendula</i> (Bp) | <i>Sorbus aria</i> 'Majestica' (SaM) |
| <i>Betula utilis</i> var. 'jacquemontii' (BuJ) | <i>Sorbus aucuparia</i> (Sau) |
| <i>Carpinus betulus</i> (Cb) | <i>Sorbus 'Embley'</i> (SE) |
| <i>Carpinus betulus</i> 'Fastigiata' (CBF) | <i>Sorbus 'Joseph Rock'</i> (SJR) |
| <i>Fagus sylvatica</i> (Fs) | <i>Tilia cordata</i> (Tc) |
| <i>Malus sylvestris</i> (Ms) | <i>Tilia cordata</i> 'Green Spire' (TcGS) |
| <i>Malus tschonoskii</i> (Mt) | |
| <i>Prunus nigra</i> (Pn) | |

SHRUB PLANTING

A mix of evergreen and deciduous shrubs will be planted in selected front gardens to soften the development and to provide a valuable food source for birds and invertebrates. A mix of medium/low shrubs will be planted to shrub beds with medium/large varieties used for informal hedging.

Species to be selected from: () density/m2

- Berberis frakartii* 'Amstelveen' (5), *Berberis thunbergii* 'Atropurpurea Nana' (5), *Bergenia cordifolia* 'Siberiche' (6), *Ceanothus thyrsiflorus repens* (4), *Chaenomeles superba* 'Jas Trifid' (2), *Cornus alba* 'Spaethii' (2), *Cornus stolonifera* 'Flavissima' (2), *Cytisus* 'Algold' (4), *Elaeagnus pungens* 'Maculata' (3), *Escallonia* 'Apple Blossom' (4), *Eumonymus fortunei* 'Emerald Gaiety' (6), *Festuca* spp (6), *Geranium* 'Johnson's Blue' (4), *Hebe albertana* 'Red Edge' (4), *Hebe* 'Autumn Glory' (4), *Hypericum* x *moserianum* (4), *Juniperus sabinna* 'Tamariscifolia' (3), *Lavandula* 'Hidcote' (6), *Lonicera* 'Maygreen' (4), *Lonicera* 'Silver Beauty' (4), *Neptis faasennii* (4), *Perovskia* 'Blue Spire' (6), *Phormium* var. *Potential* 'Red Ace' (5), *Prunus laurocerasus* 'Zabelliana' (3), *Pyracantha* 'Orange Charm' (3), *Rubus* x *Betty Ashburner* (4), *Spiraea* 'Gold Flame' (4), *Spiraea* 'Shirobana' (4), *Viburnum tinus* 'Eve Price' (3)

HEDGE PLANTING

Hedges will be planted in selected plots to strengthen boundaries and improve screening. Ornamental hedge planting will consist of Beech, Escallonia & Laurel which will contribute to all year round colour and texture. Hedges are to be planted as a double staggered row of 40-60cm high hedging plants.

NATIVE HEDGE PLANTING

Native hedges will be planted within the POS to improve wildlife foraging opportunities. Native hedge planting will consist of Blackthorn, Hawthorn, Spindle, Dog rose, Guelder rose, Holly and Hazel. Hedges are to be planted as a double staggered row of 40-60cm high hedging plants.

PUBLIC OPEN SPACE

Central Public Open Space to incorporate LAP standard equipped play area. Several open spaces around the site provide opportunities for parkland scale trees to be planted along with a diverse selection of native species trees and scrub, species rich amenity and meadow grass.

Rev.B: Addition of existing understorey to be retained (SF)
Rev.A: Minor amends to tree species (SF)

March 2023
February 2023

 Westleigh Hall Waterfield Road Dewey Dale Huddersfield HD8 1BQ telephone 01484 86181 fax 01484 86186 info@fdlandscape.co.uk email info@fdlandscape.co.uk www.fdlandscape.co.uk	client Miller Homes		
	project Residential Development LUNDHILL ROAD, WOMBWELL, BARNSELY		
	drawing title LANDSCAPE MASTERPLAN		
	scale 1:500 @A0	date Feb 23	drawn by MBN