




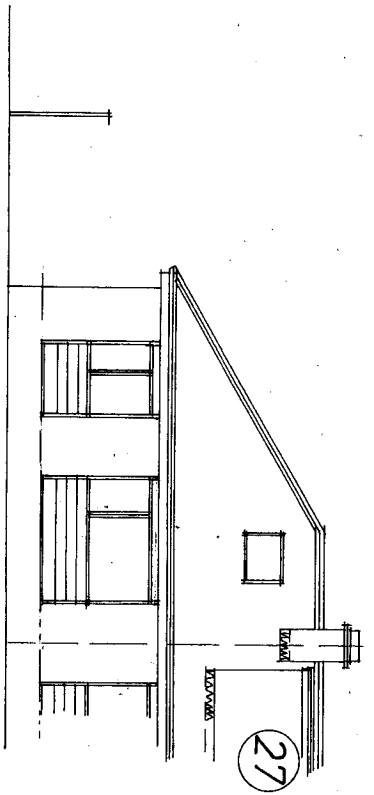


Front

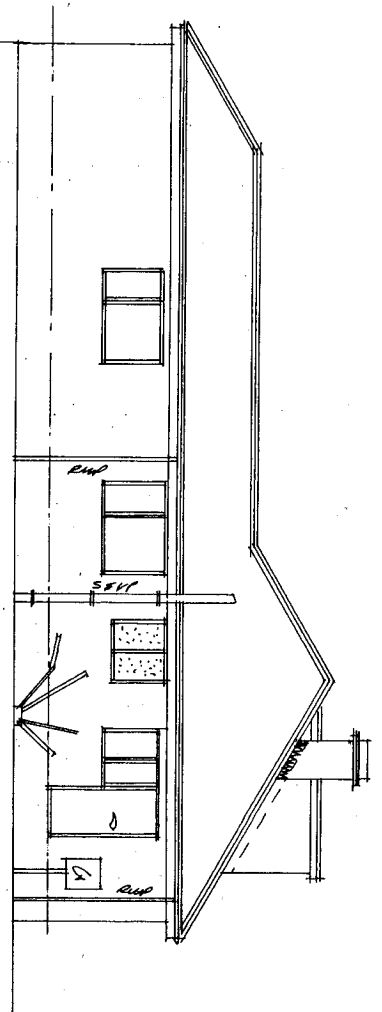

Side

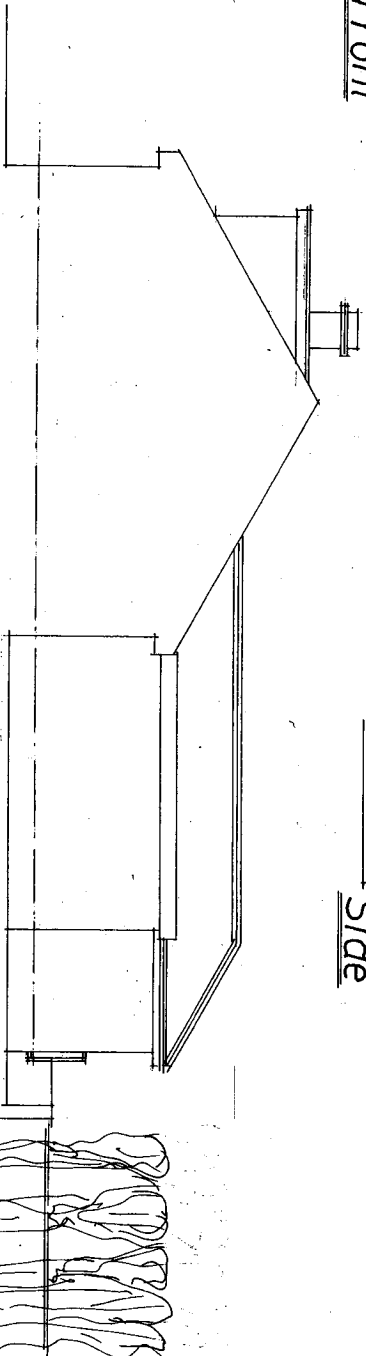

Side

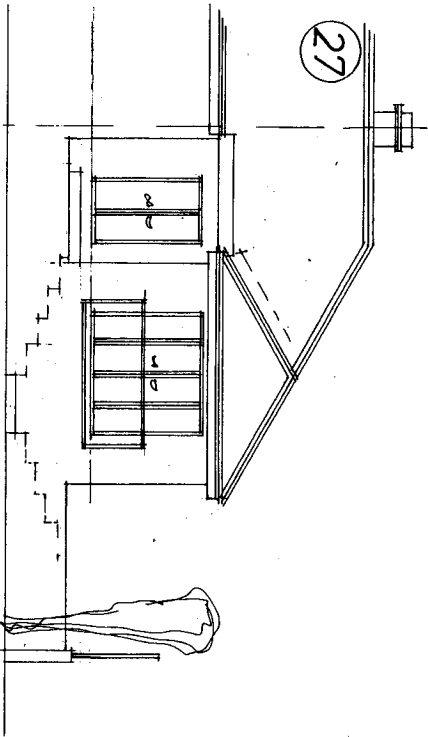

Rear

EAST 14.0M
HIGH LAUREL
BUSHES

EXISTING
SCREEN FENCE
BEHIND

Rev	Notes	Date

Garry Greetham Associates
Residential Design Consultant
Westwood House
18 Carr Lane
Tonkersley
Barnsley S75 3BE
Tel(01226)746573

PROJECT Side/Front Extensions
CLIENT Mr. & Mrs. K. Morley
TITLE Elevations as Existing
ADDRESS 25 Herons Way, Birdwell,
Barnsley, S70 5SF
DRAWN BY GWS
SCALE 1:100 **A3** DATE Jun 22
DRAWING No. 970-02 **REV**

Member of the Chartered Institute
of Architectural Technicians