
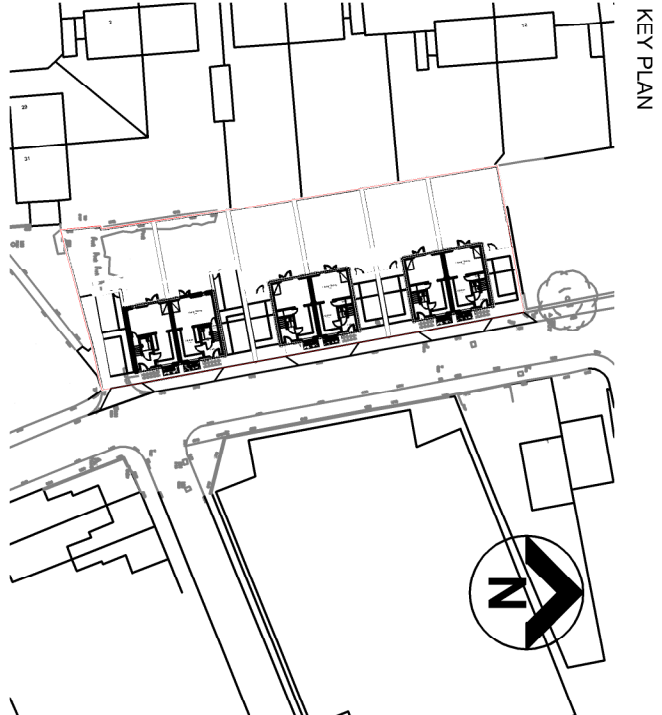


RESPONSIBILITY IS NOT ACCEPTED FOR OTHERS SCALING DIRECTLY FROM THIS DRAWING. DO NOT SCALE FROM THIS DRAWING. USE WRITTEN DIMENSIONS ONLY.

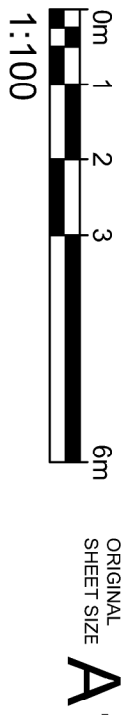

THIS DRAWING IS PROVIDED FOR USE IN THIS PROJECT ONLY AND MAY NOT BE USED FOR ANY OTHER PURPOSE. NPS PROPERTY CONSULTANTS LTD ACCEPTS NO LIABILITY FOR THE USE OF THIS DRAWING OTHER THAN THE PROJECT FOR WHICH IT WAS PREPARED. THE DRAWING IS THE PROPERTY OF NPS PROPERTY CONSULTANTS LTD AND IS TO BE USED ONLY FOR THE PROJECT AS RECORDED IN THE PURPOSE FOR ISSUE AND FILE STATUS CODE. THIS DRAWING MAY NOT BE REPRODUCED IN ANY FORM WITHOUT PRIOR WRITTEN AGREEMENT OF NPS PROPERTY CONSULTANTS LTD. © CROWN COPYRIGHT AND DATABASE RIGHTS 2016 ORDNANCE SURVEY LICENCE NUMBER 100222584

Notes:

FIRST ISSUE FOR PLANNING APPROVAL					
PI	CHK				
COMMENT					
REV	DRAWN	DATE	CHECKED	DATE	APPROVED
DATE					

npsgroup

Gateway Plaza, Salford, St. Bredas, Salford, Greater Manchester, M6 6PU, UK

Tel: 01225 774885 Email: sales@npsgroup.co.uk www.npsgroup.co.uk

NPS PROPERTY LTD

2nd Floor, 100, St. Bredas, Salford, Greater Manchester, M6 6PU, UK

CLIENT

Barnesel Homes

PROJECT

Baden Street Housing Development

TITLE

Site stopping-up and existing site services

SCALES	DISCIPLINE	PROJECT NUMBER
1:100	ARCHITECT	16-1-1084
DRAWING NUMBER		
NPS-DR-A(00)-013	P1	P1
STATUS CODE	PURPOSE OF ISSUE	DRAWN BY
S2	INFORMATION	LJK



01 Site stopping-up
Scale 1:100

