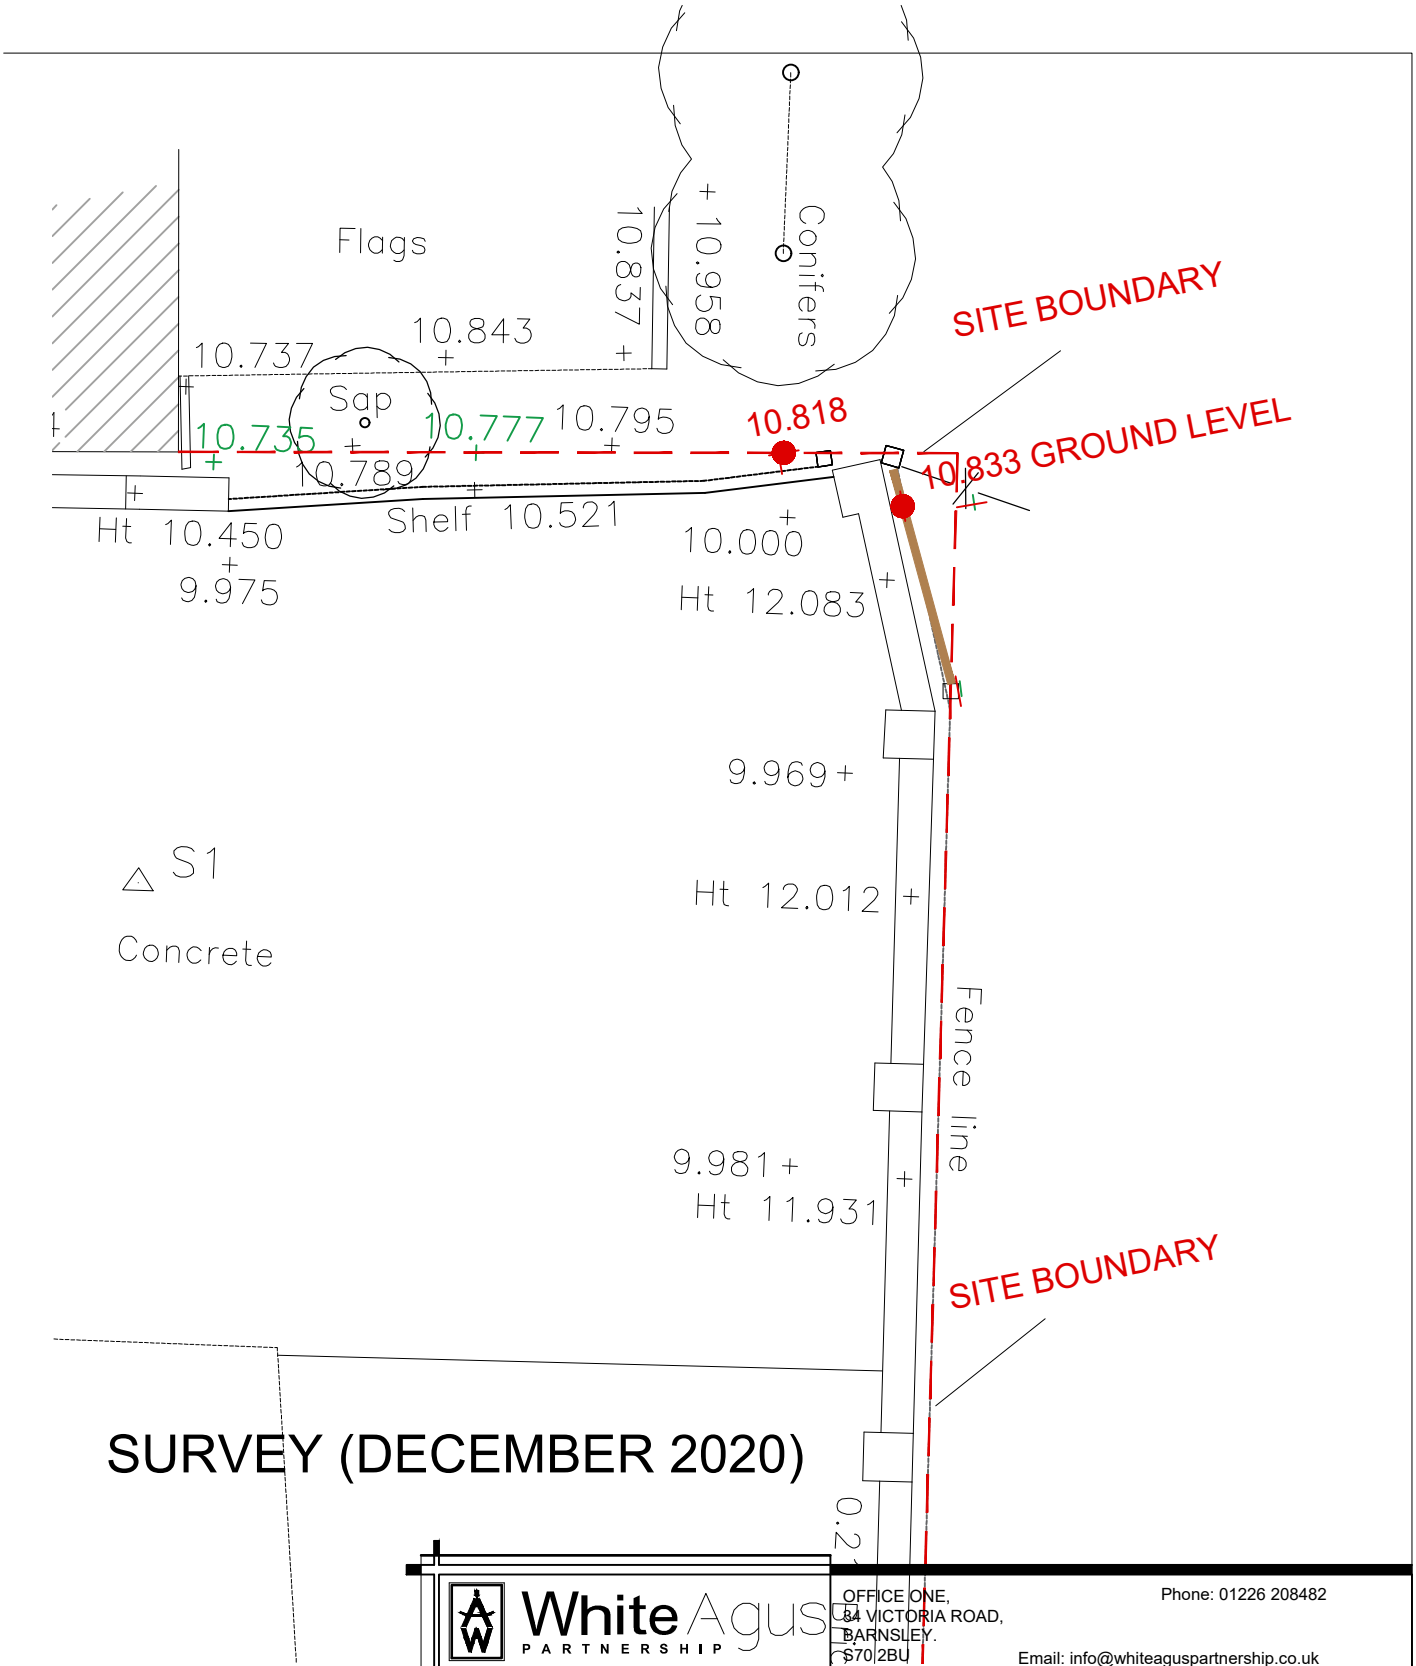


SURVEY (DECEMBER 2020)

White Agus PARTNERSHIP
ARCHITECTURAL SERVICES
OFFICE ONE,
84 VICTORIA ROAD,
BARNSLEY.
S70 2BU
Phone: 01226 208482
Email: info@whiteaguspartnership.co.uk
Web: www.whiteaguspartnership.co.uk

Project.	Client.
HOBBY WORKSHOP, GAMES ROOM & STORE 4 BURTON CRESCENT, MONK BRETTON BARNSLEY	MR CYRIL BARNETT
Drawing Title. SURVEY	Date. MARCH 2022 / Scale. 1:50 @ A4
	Ref. 17–151 / Dwg. No. 15 / Rev.

Date	Suffix	Description	Date	Suffix	Description