



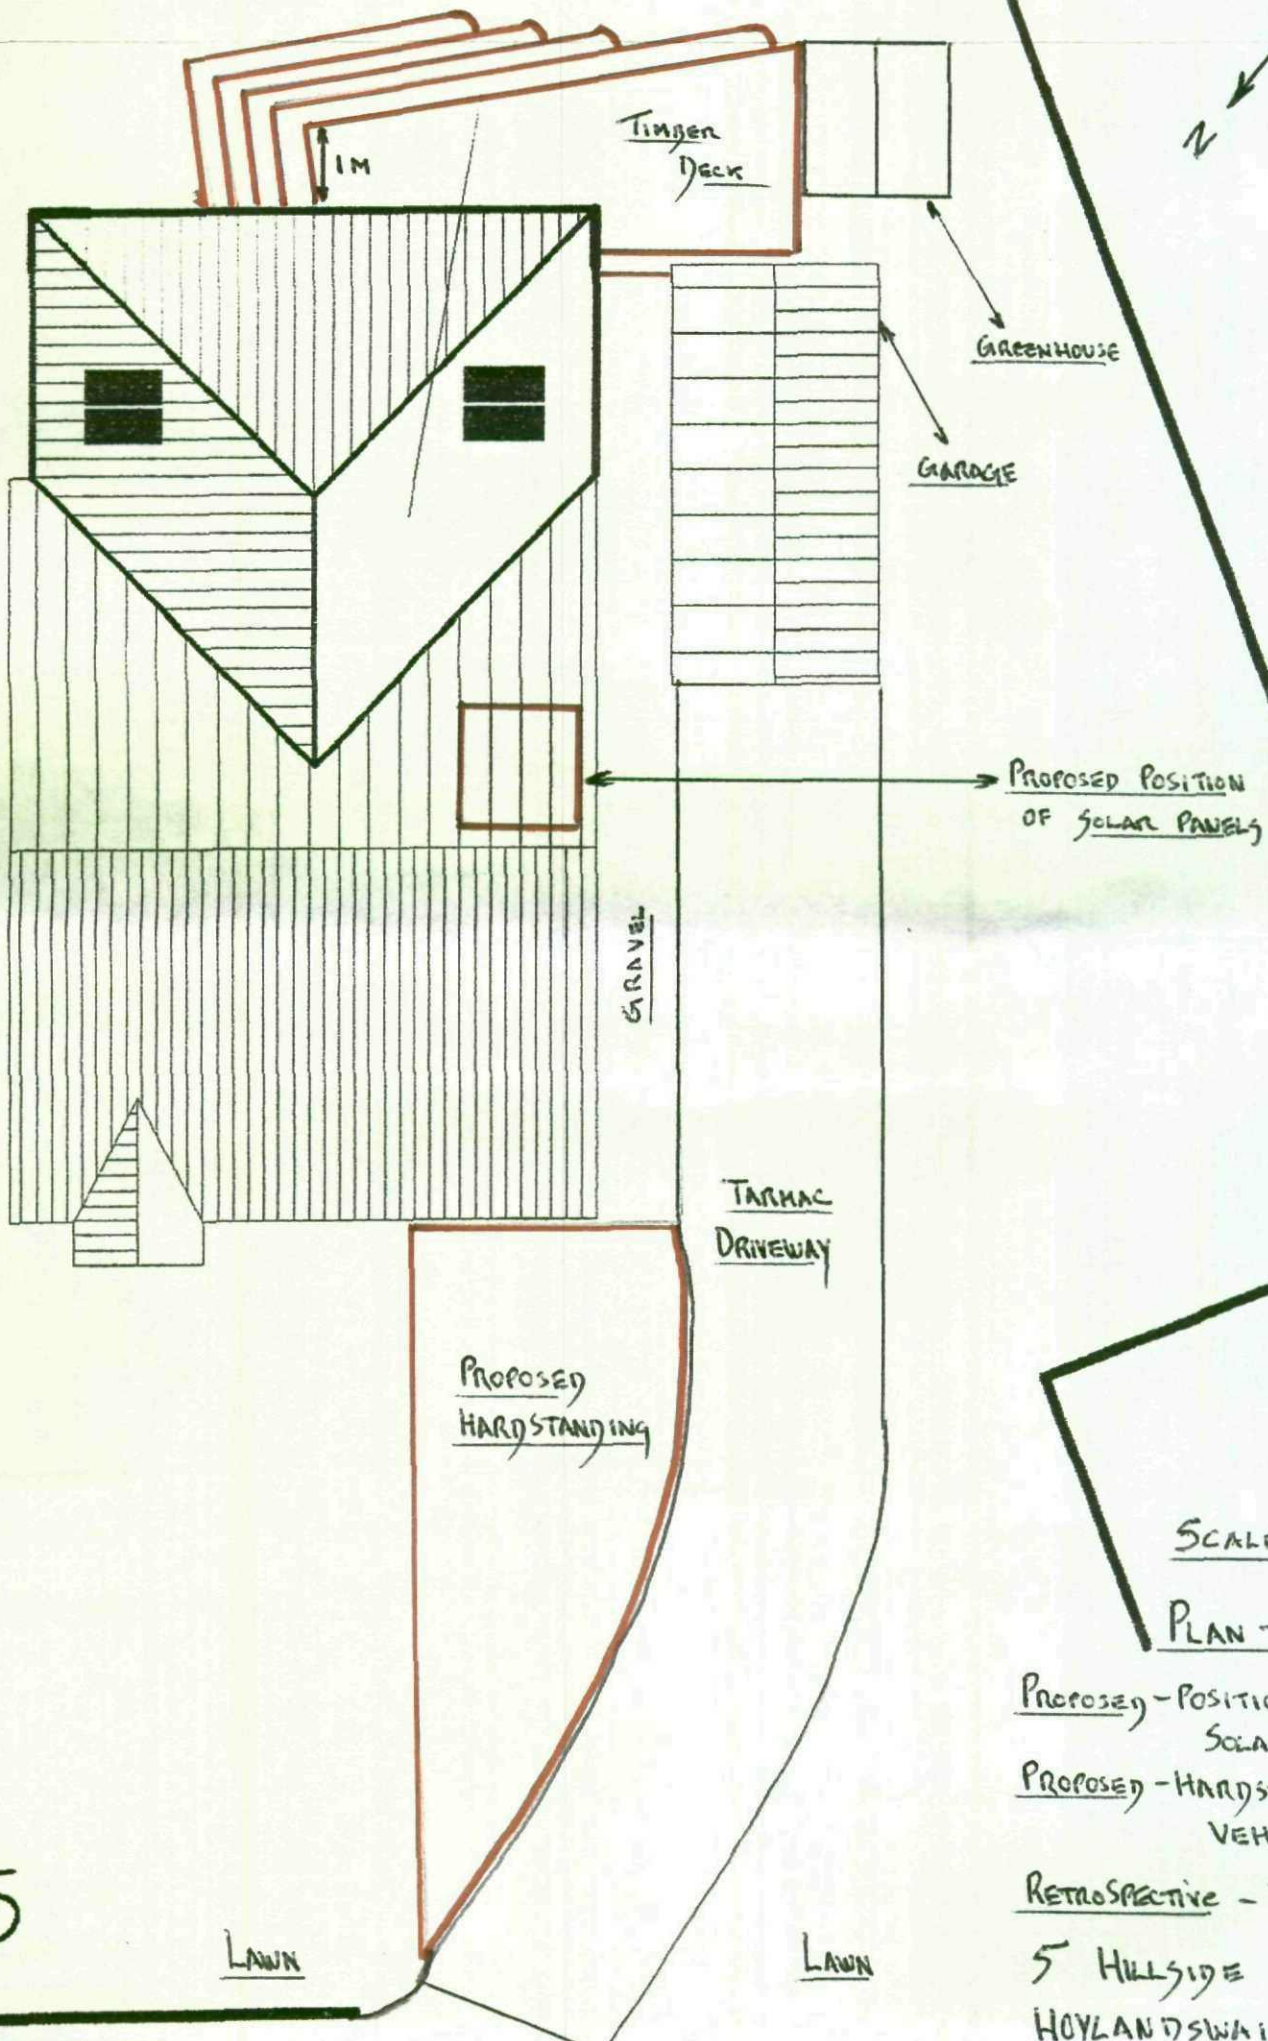

SCALE 1:100

PLAN TO SHOW;

Proposed - Position of
Solar Panels
Proposed - Hardstanding for
Vehicle Parking
Retrospective - Tinger Deck.
5 Hillside Close
HOYLANDSWAINE

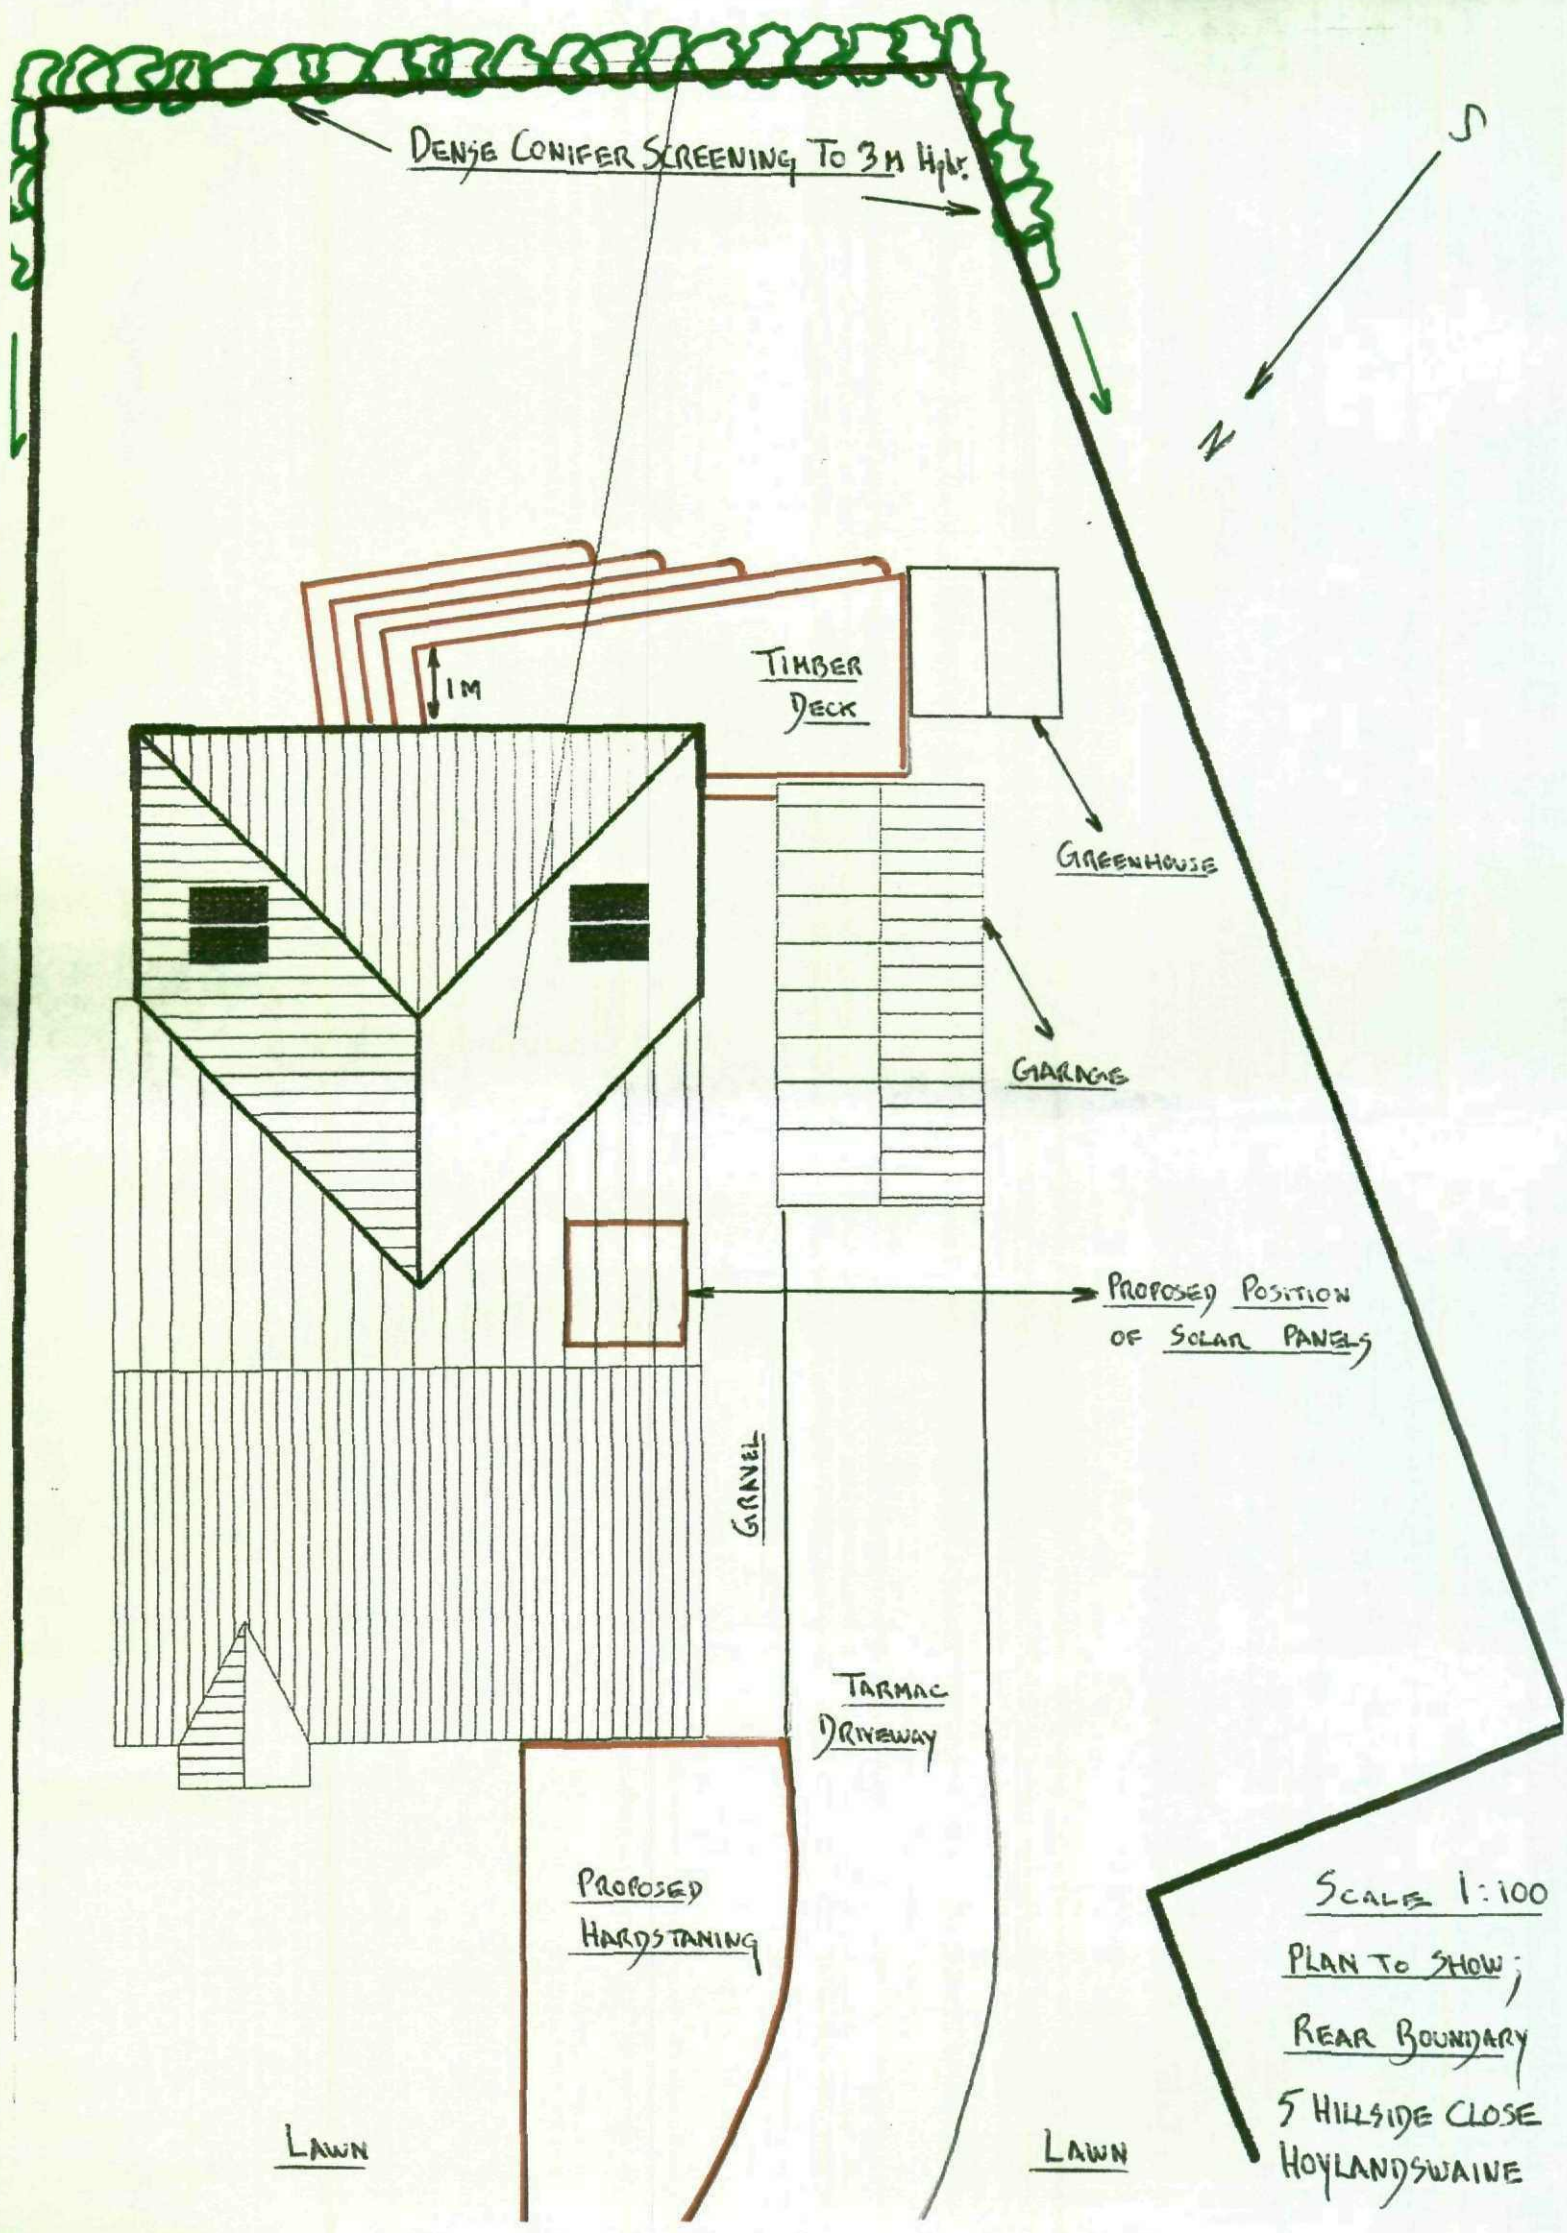

DENSE CONIFER SCREENING TO 3M Hght.

TIMBER DECK

GREENHOUSE

GARAGE

PROPOSED POSITION OF SOLAR PANELS

GRANITE

TARMAC DRIVEWAY

PROPOSED HARDSTANDING

LAWN

LAWN

SCALE 1:100

PLAN TO SHOW;

REAR BOUNDARY

5 HILLSIDE CLOSE
HOYLANDSWAINE