


15 Medway Close
Barugh Green
Barnsley
S75 1NY

07762656187
steven@drawit.biz
www.drawit.biz

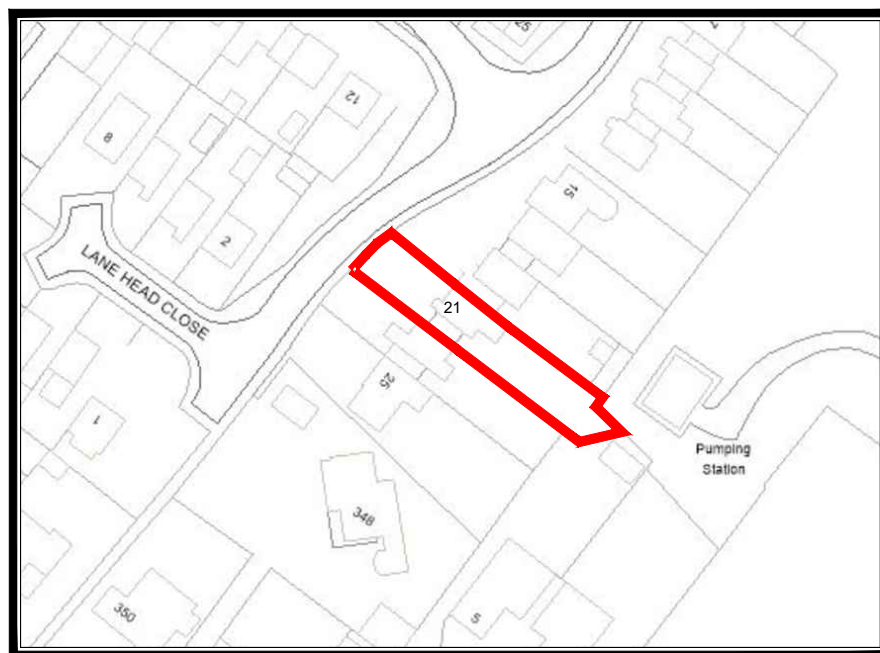

SITE LOCATION PLAN

Scale: 1:1250

PLANNING

Rev:	Date:	Description:	By:

CLIENT: Mr B Hitchen & Miss J Dent
PROJECT: Proposed two storey side and single storey rear extension

DWG OF: Site & Location Plan
SITE ADDRESS: 21 Lane Head Rise
Barnsley, S75 6NQ

Drawn by: SH	Scale: As Shown	Date: 16/11/2019
Dwg No: 1908_101	rev	

A4 Sheet

© Copyright Draw it 2019