
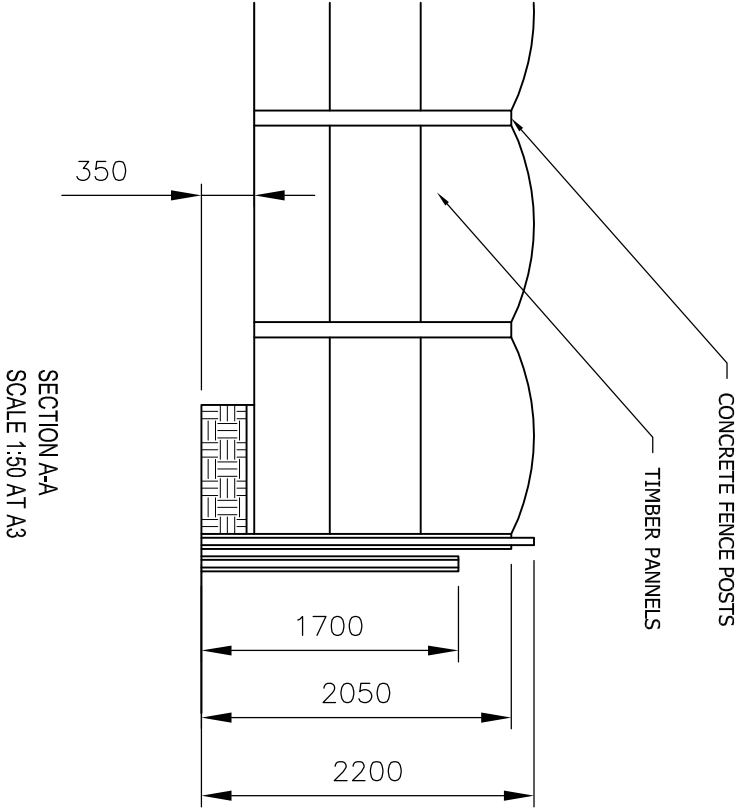


| Drawing No. | Rev No. |
|-------------|---------|
| MMS001 -002 |         |

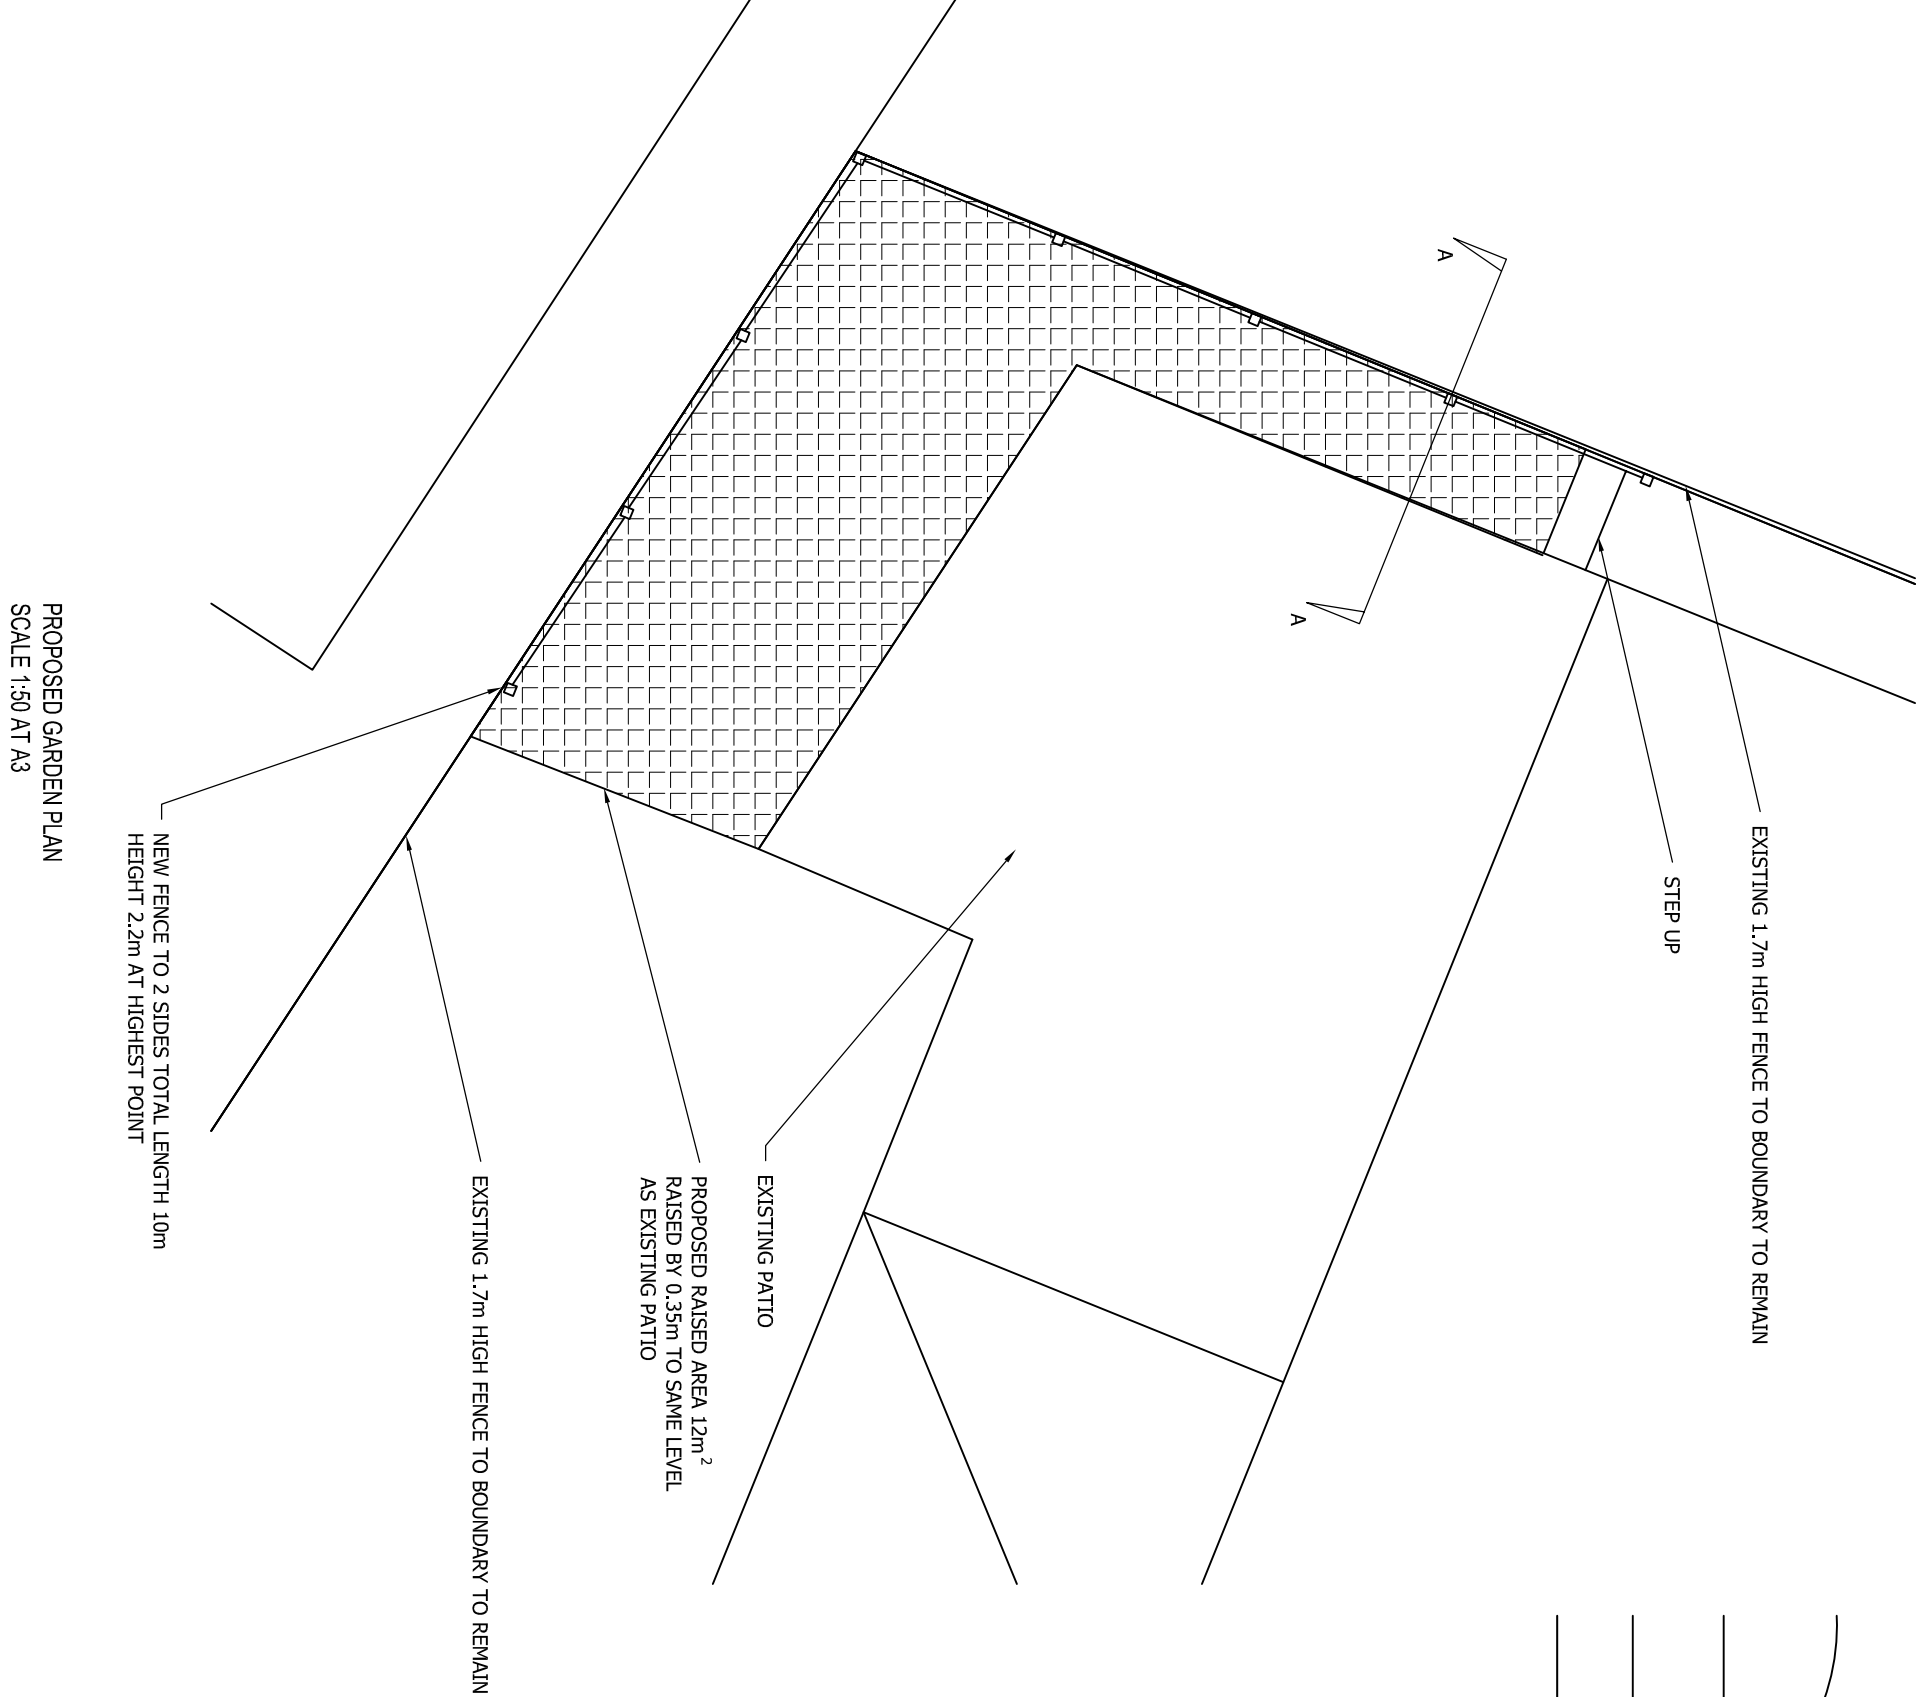

DO NOT SCALE: Contractor to check all dimensions and report any omissions or errors

## NOTES

| Rev | Description | By | CHK | App | Date |
|-----|-------------|----|-----|-----|------|
|-----|-------------|----|-----|-----|------|

JRB DESIGNS LTD  
166 Churchfield Lane  
Barton  
Barnsley  
S75 5FA  
Tel: 01226 383542  
Fax: 01226 380078  
Mob: 07970 541192  
Email: joine@jrbdesigns.co.uk

This drawing is copyright. © Jrbdesigns Ltd.

Client

MRS. M SALTER

Drawing Title

## PROPOSED PLAN & ELEVATION

Address

6 CARRON DRIVE  
MAPPLEWELL  
BARNSELEY  
S75 6GA

Project Title:

## PROPOSED RAISED PATIO & NEW SIDE FENCE

Purpose of Issue:

### PLANNING

Drafting Status

### FIRST ISSUE

|             |             |             |            |
|-------------|-------------|-------------|------------|
| Scale at A3 | Drawn By    | Date        |            |
| AS SHOWN    | JRB         | 25/09/2009  |            |
| Checked By  | Date        | Approved By | Date       |
| MS          | 25/09/2009  | MS          | 25/09/2009 |
| Project No. | Drawing No. | Revision    |            |
| MMS001      | 002         | -           |            |

APPROVAL ☒ INFORMATION ☐ TENDER ☐ CONTRACT ☐ CONSTRUCTION ☐