ROOF PLAN
SCALE 1:100

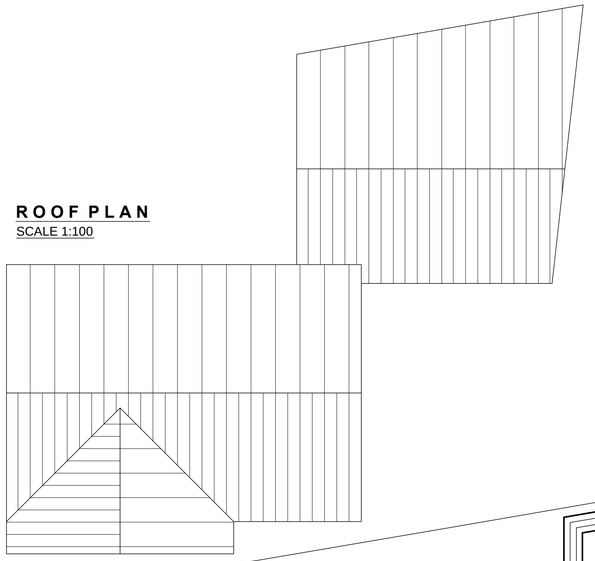

PROPOSED GROUND FLOOR PLAN
SCALE 1:50

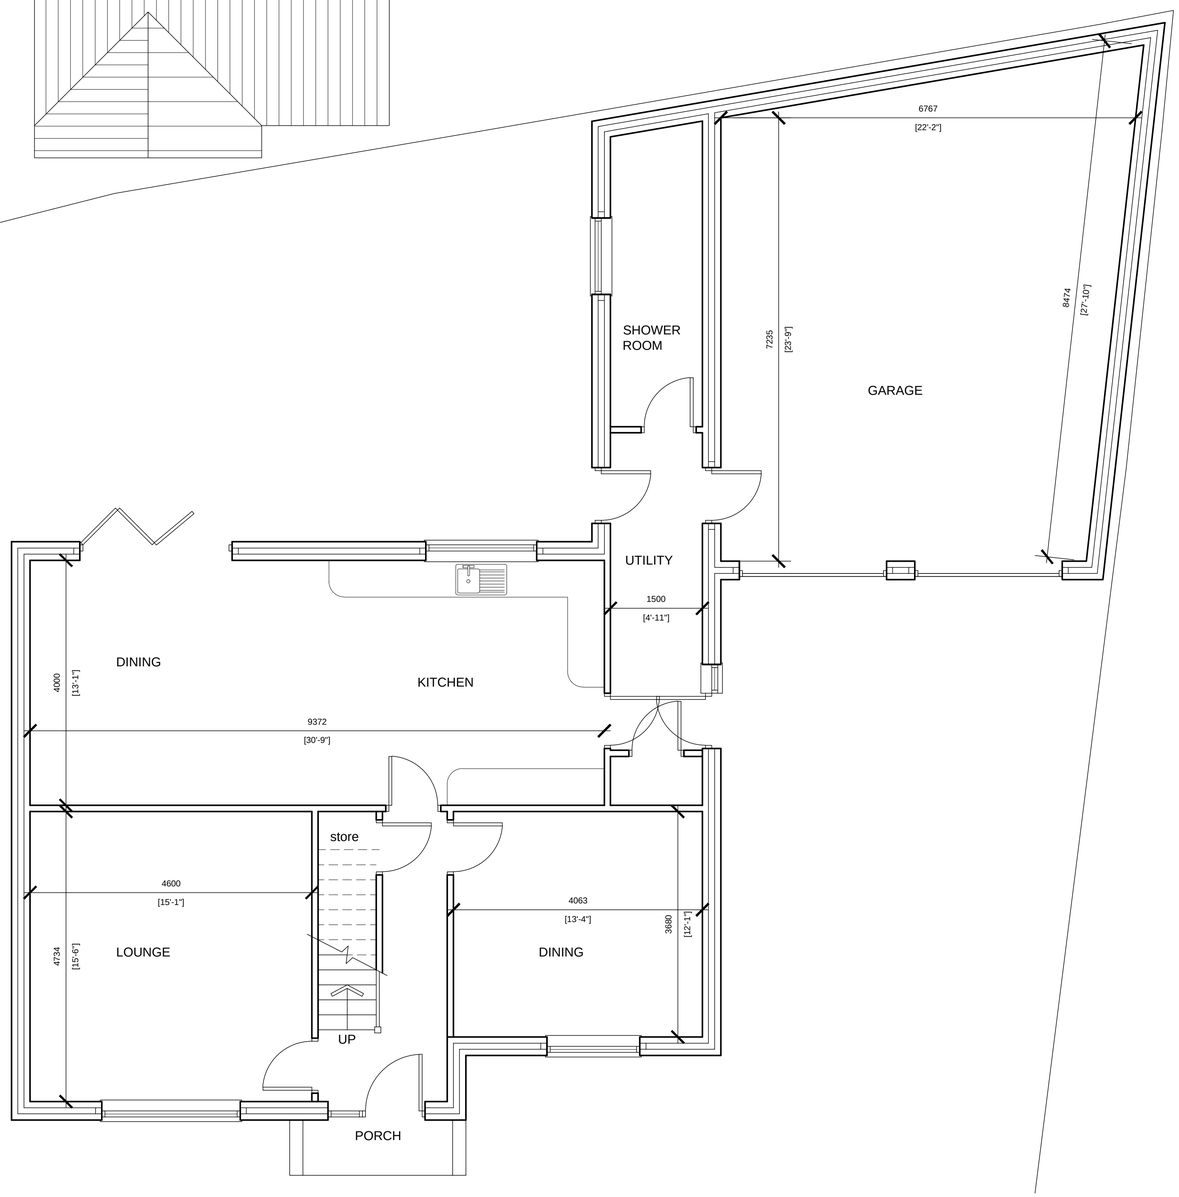

PROPOSED SECOND FLOOR PLAN
SCALE 1:50

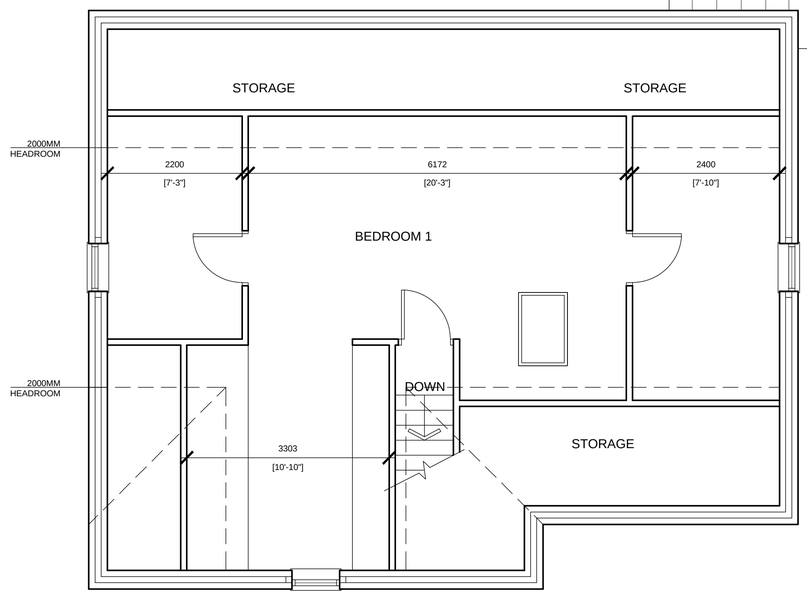

PROPOSED FIRST FLOOR PLAN
SCALE 1:50

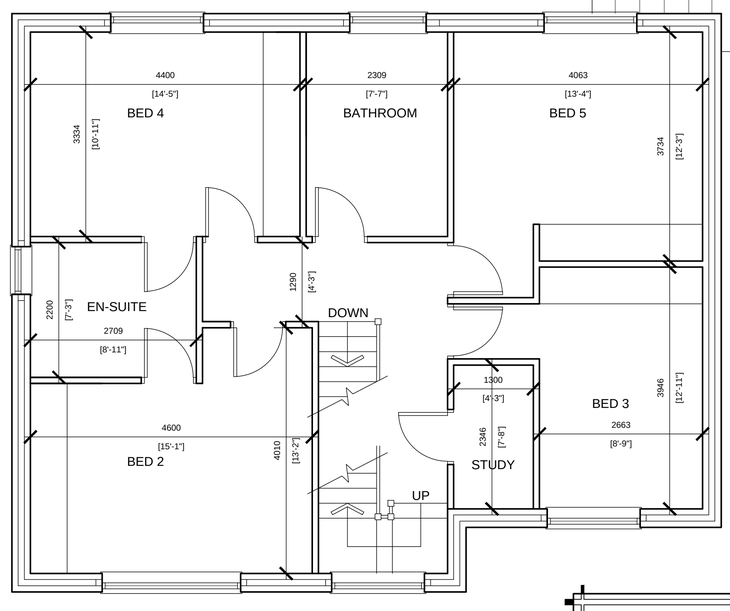

White Agus Partnership

PROVIDENCE VILLA,
42 SACKVILLE STREET,
BARNSLEY.
S70 2DB

Phone: 01226 208482
Fax: 01226 283030
Email: info@whiteaguspartnership.co.uk
Web: www.whiteaguspartnership.co.uk

SURVEYORS AND BUILDING DESIGN CONSULTANTS

Project.	Client.	
PROPOSED DWELLING AT 136a STATION ROAD ROYSTON, BARNSLEY	MR N. LUNN & MS P. HURD	
Drawing Title. FLOOR PLANS	Date. FEBUARY 2012	Scale. AS SHOWN
	Ref. 11-083 / Dwg. No. 03	Rev. A

Date		Suffix	Description	Date		Suffix	Description
20/02/12	A		REVISED TO CLIENTS REQUIREMENTS				