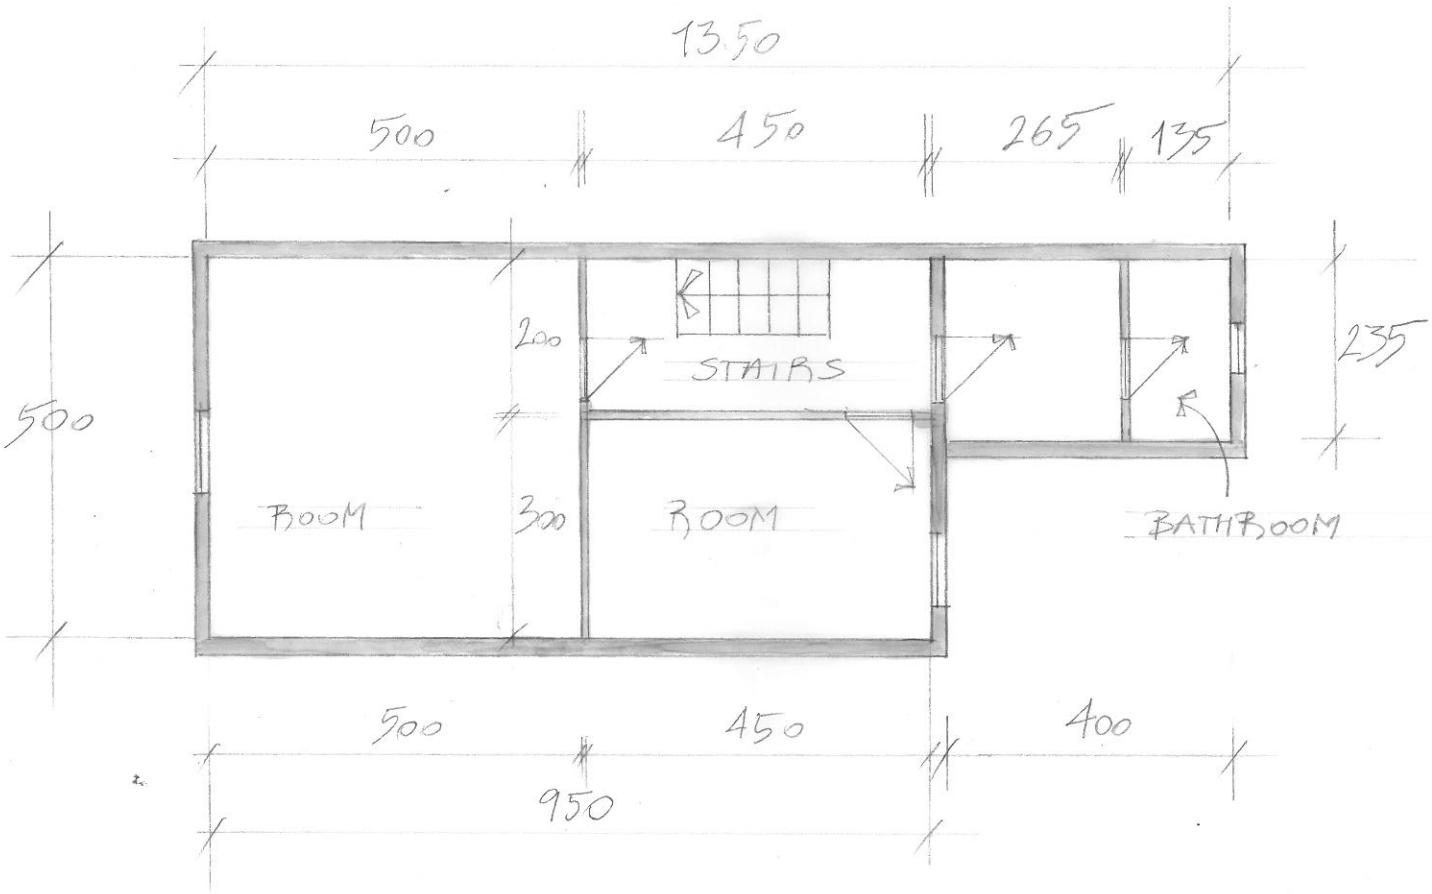


UPPER FLOOR
ORIGINAL
SCALE = 1:100 ON A/4
ALL MEASUREMENTS ARE IN CM

92 HIGH STREET
GOLDTHORPE ROTHERHAM
S63 9DG