

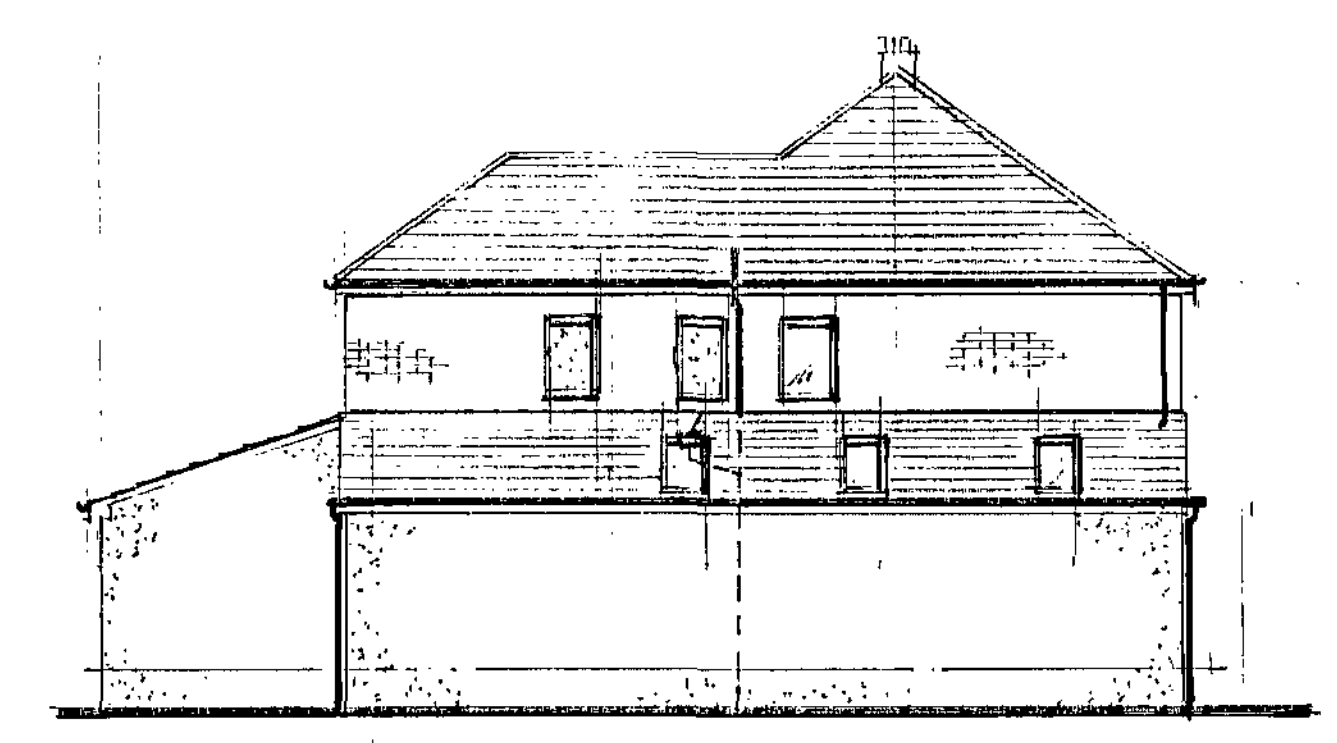
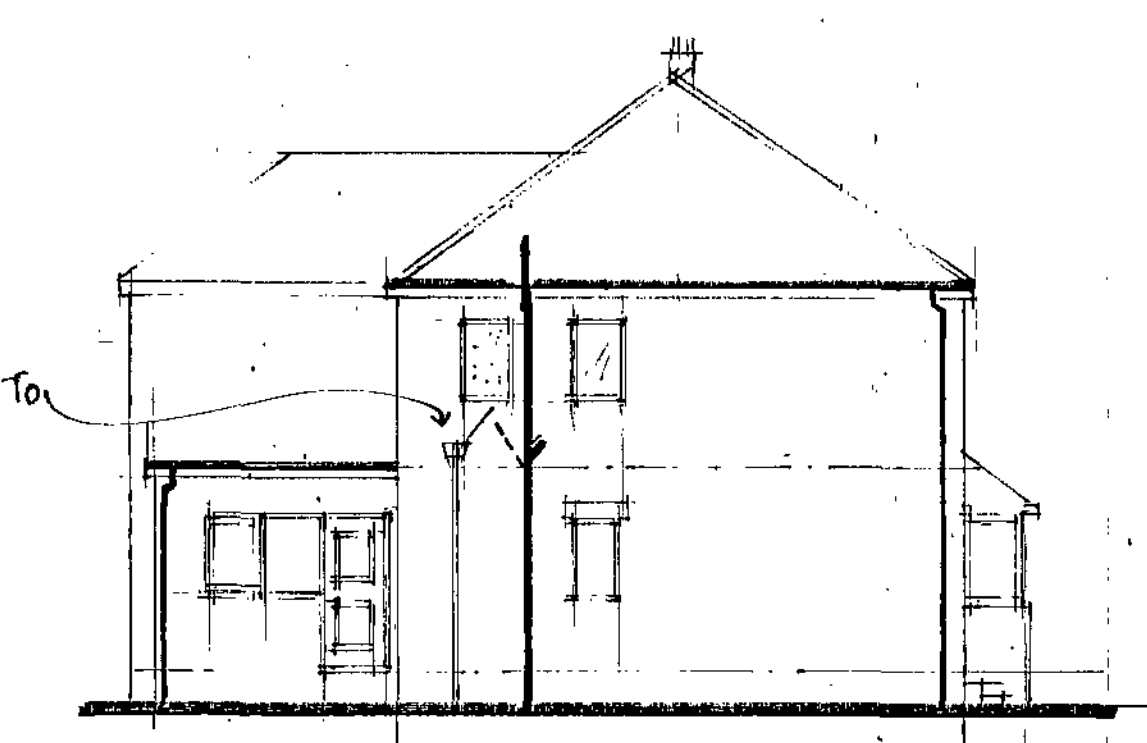
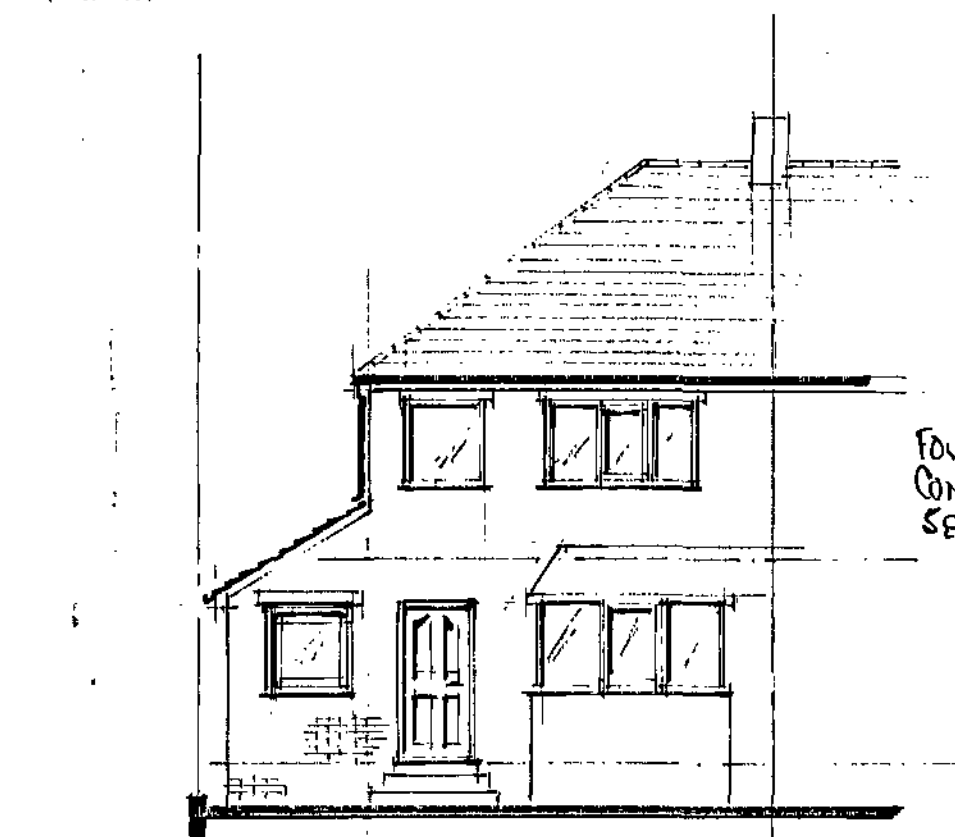
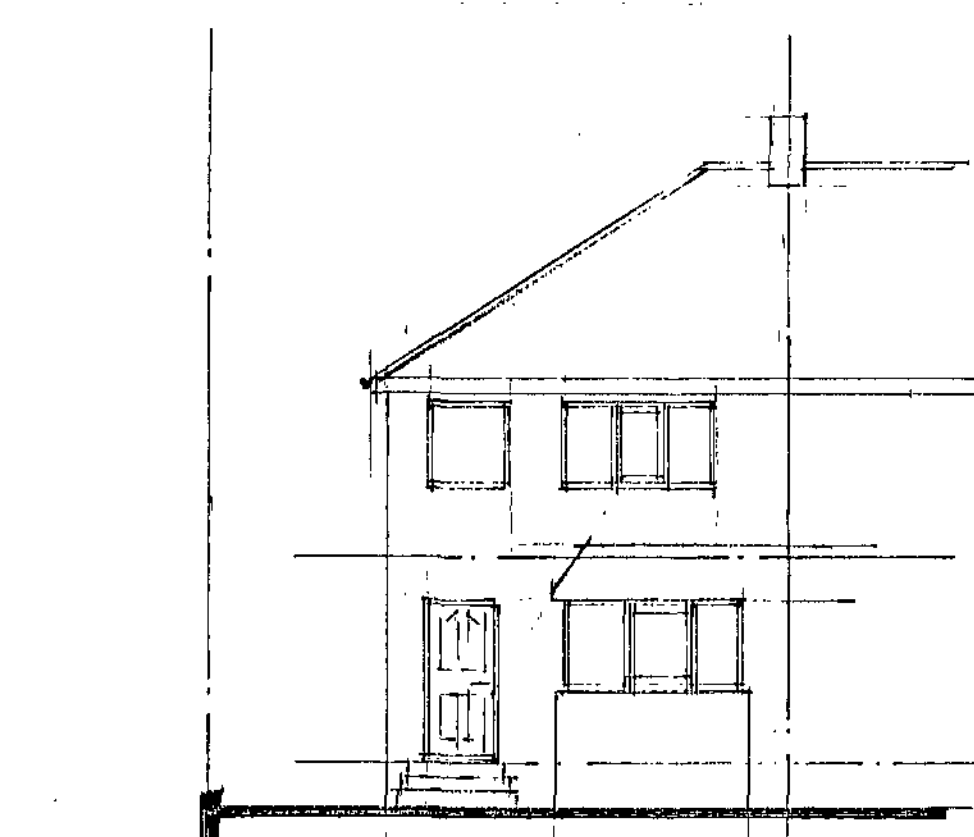
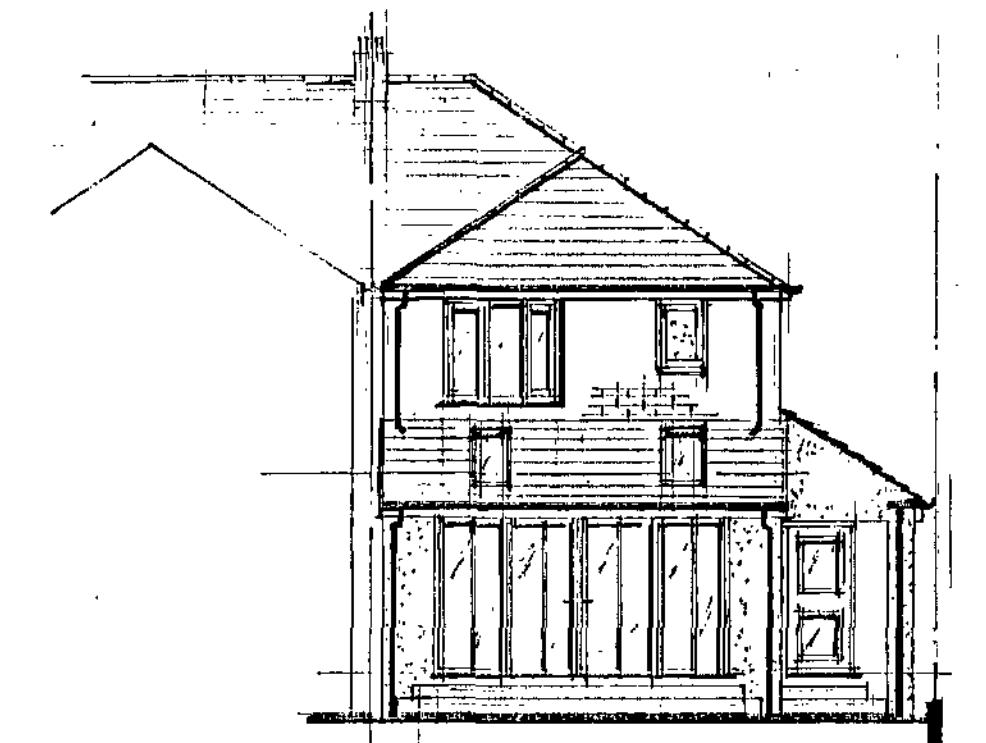
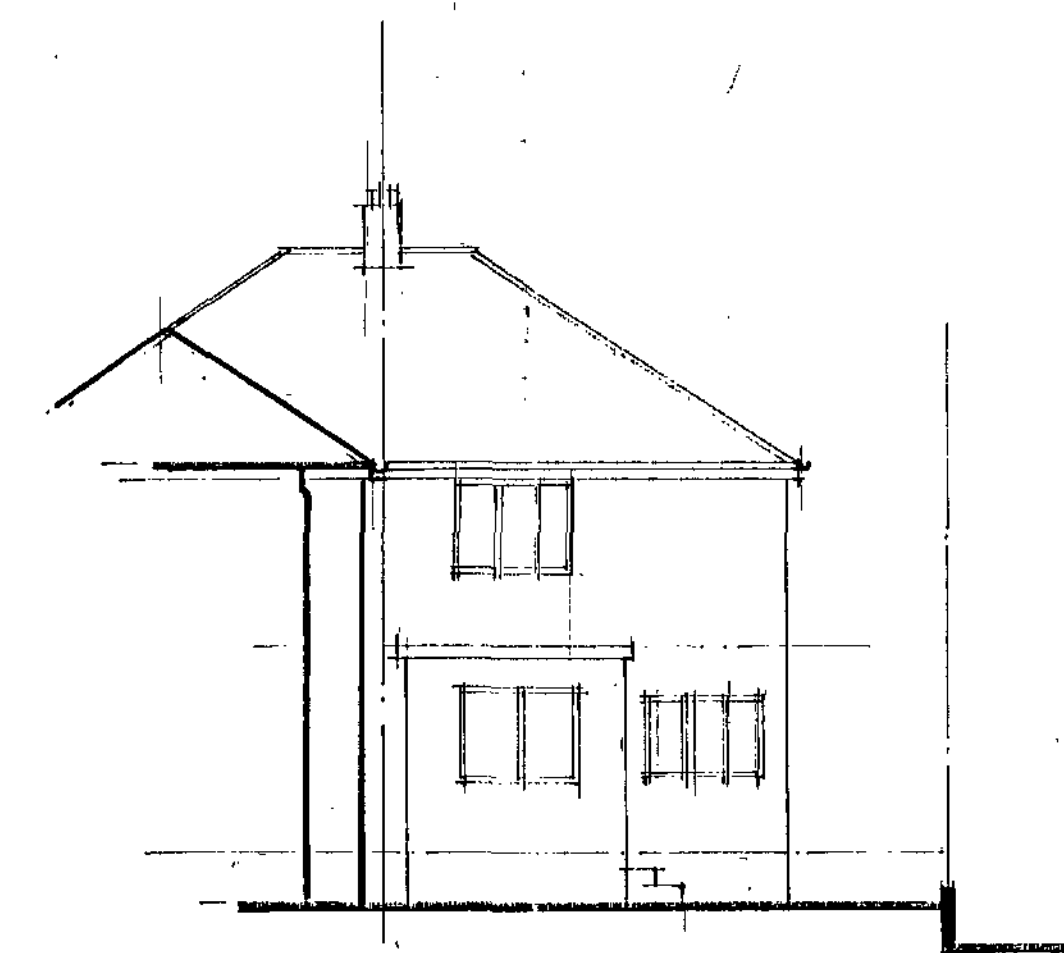
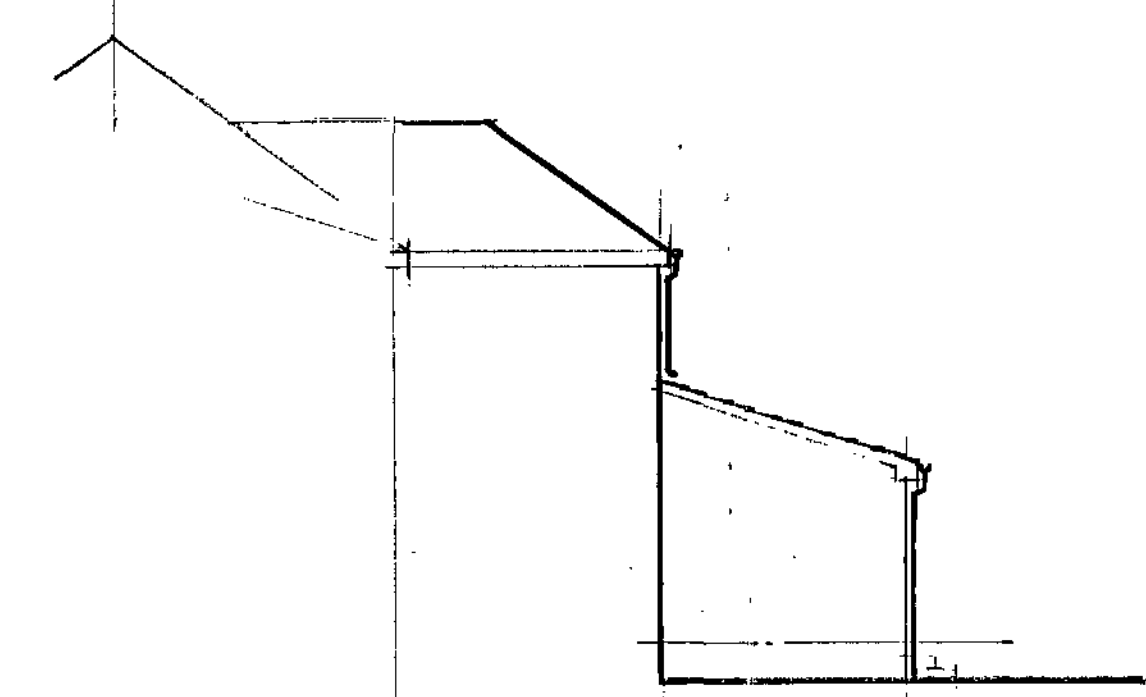


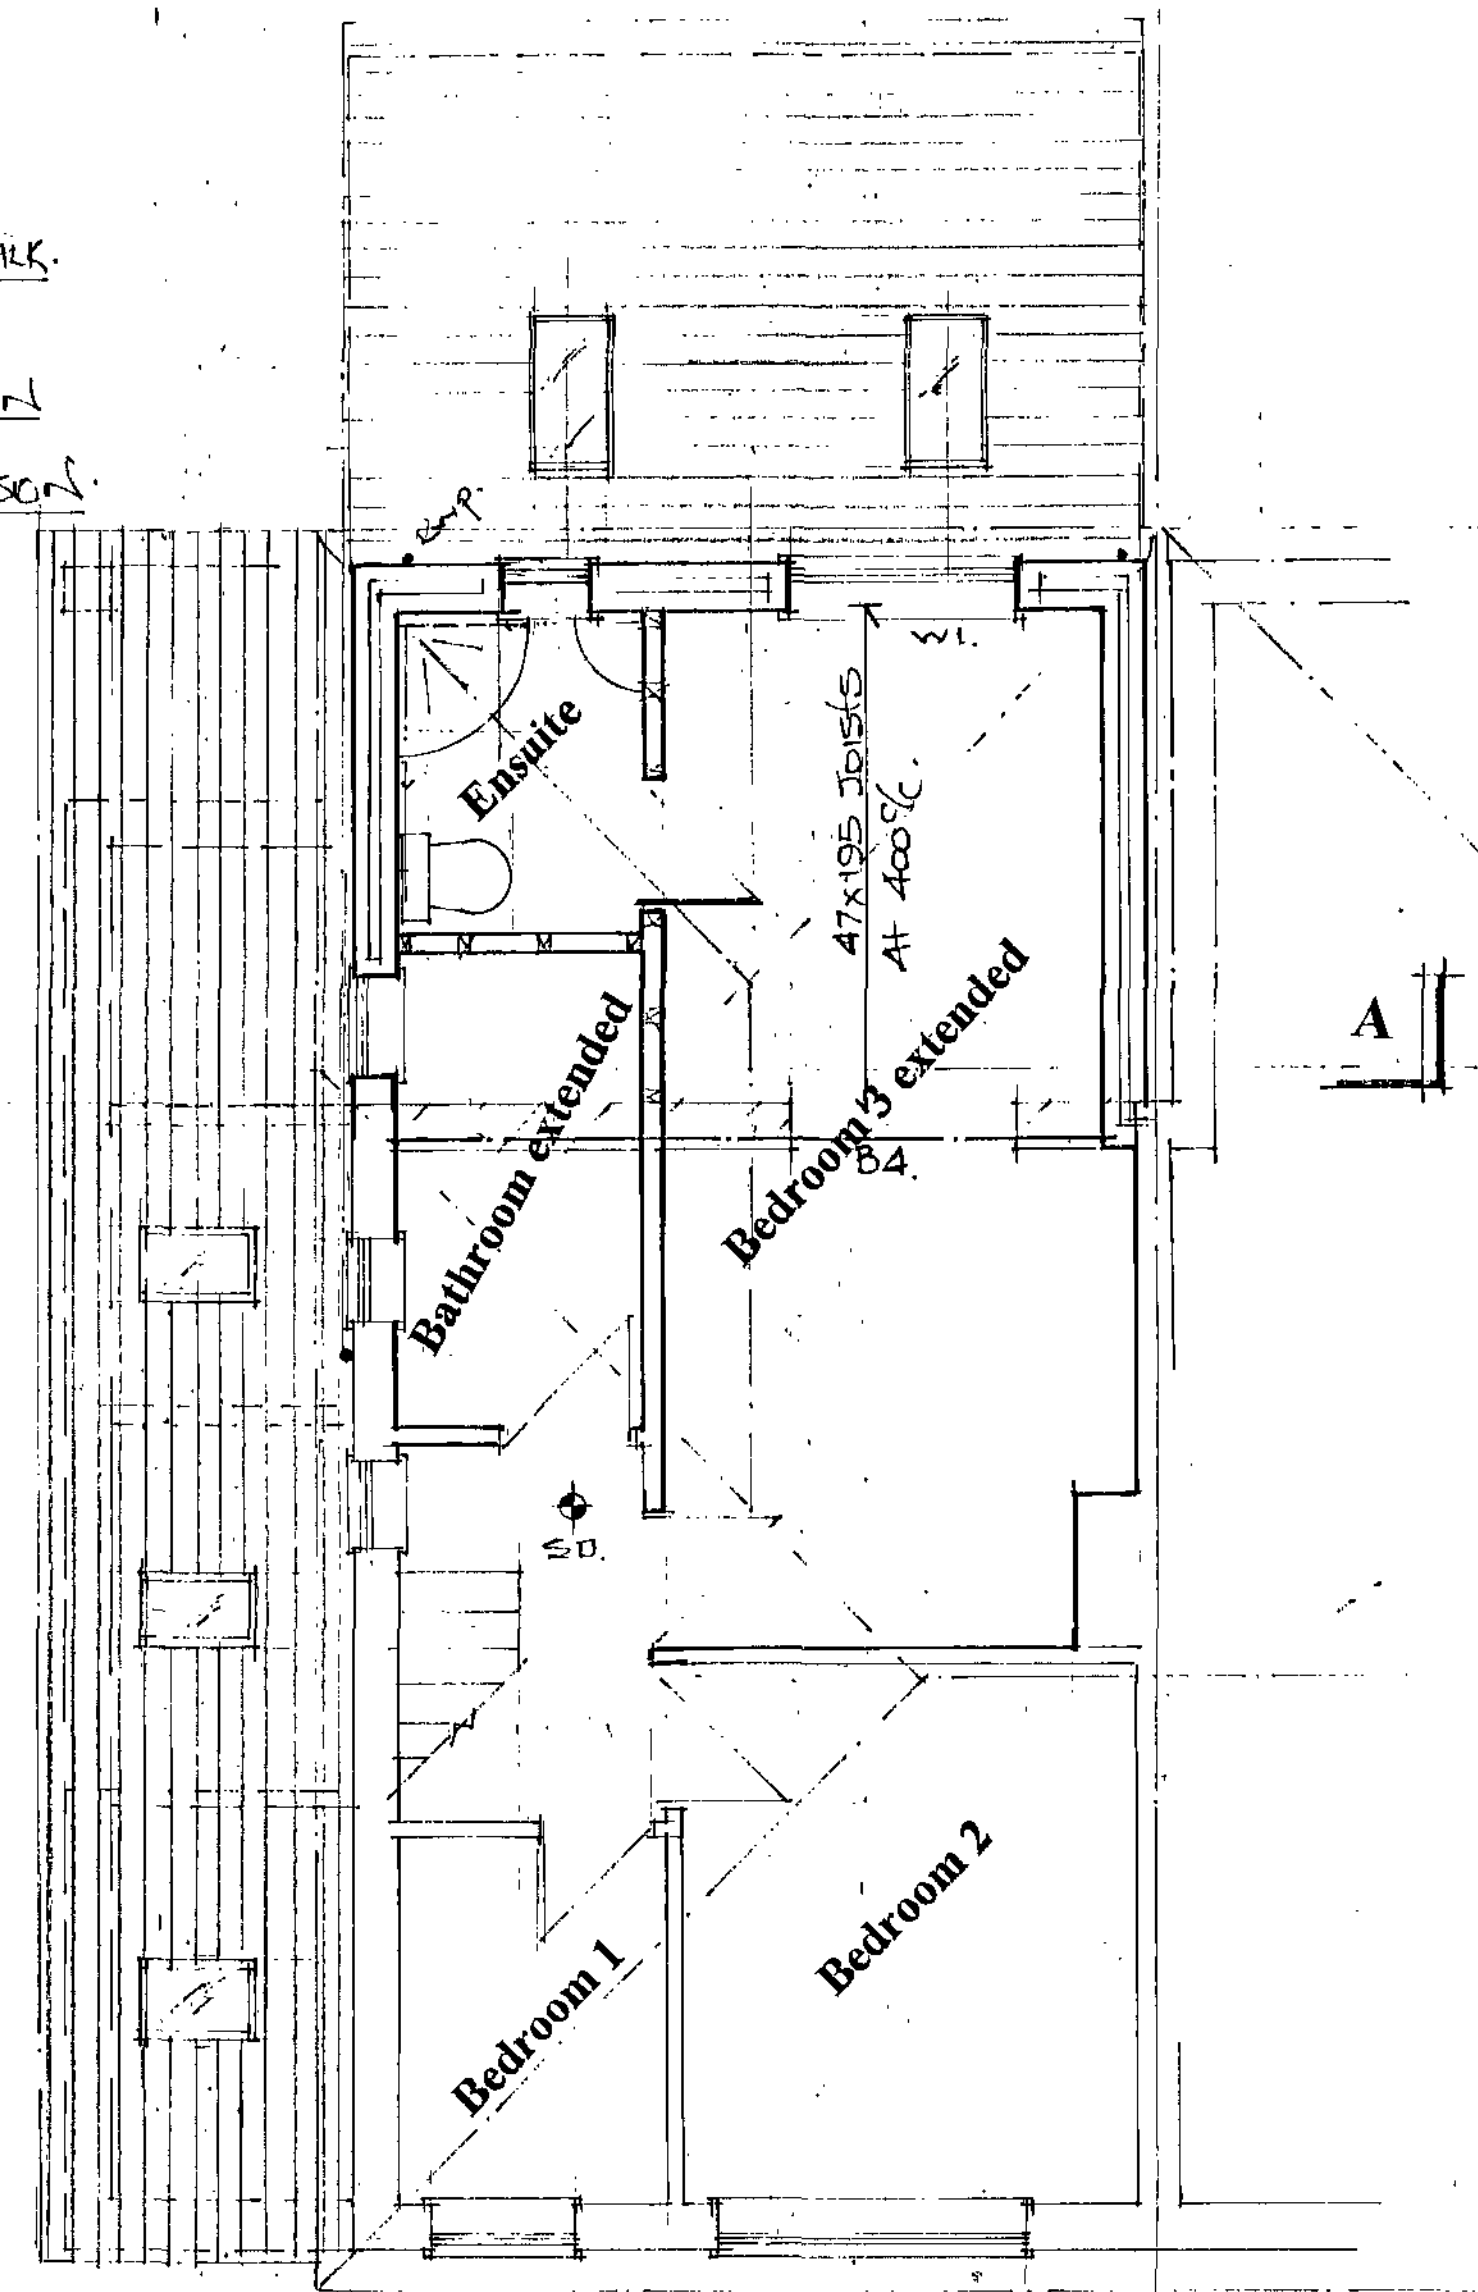

NOTES:
All dimensions must be checked on site and not scaled from this drawing.

E		
D		
C		
B		
A		
	Date	Revisions

© copyright

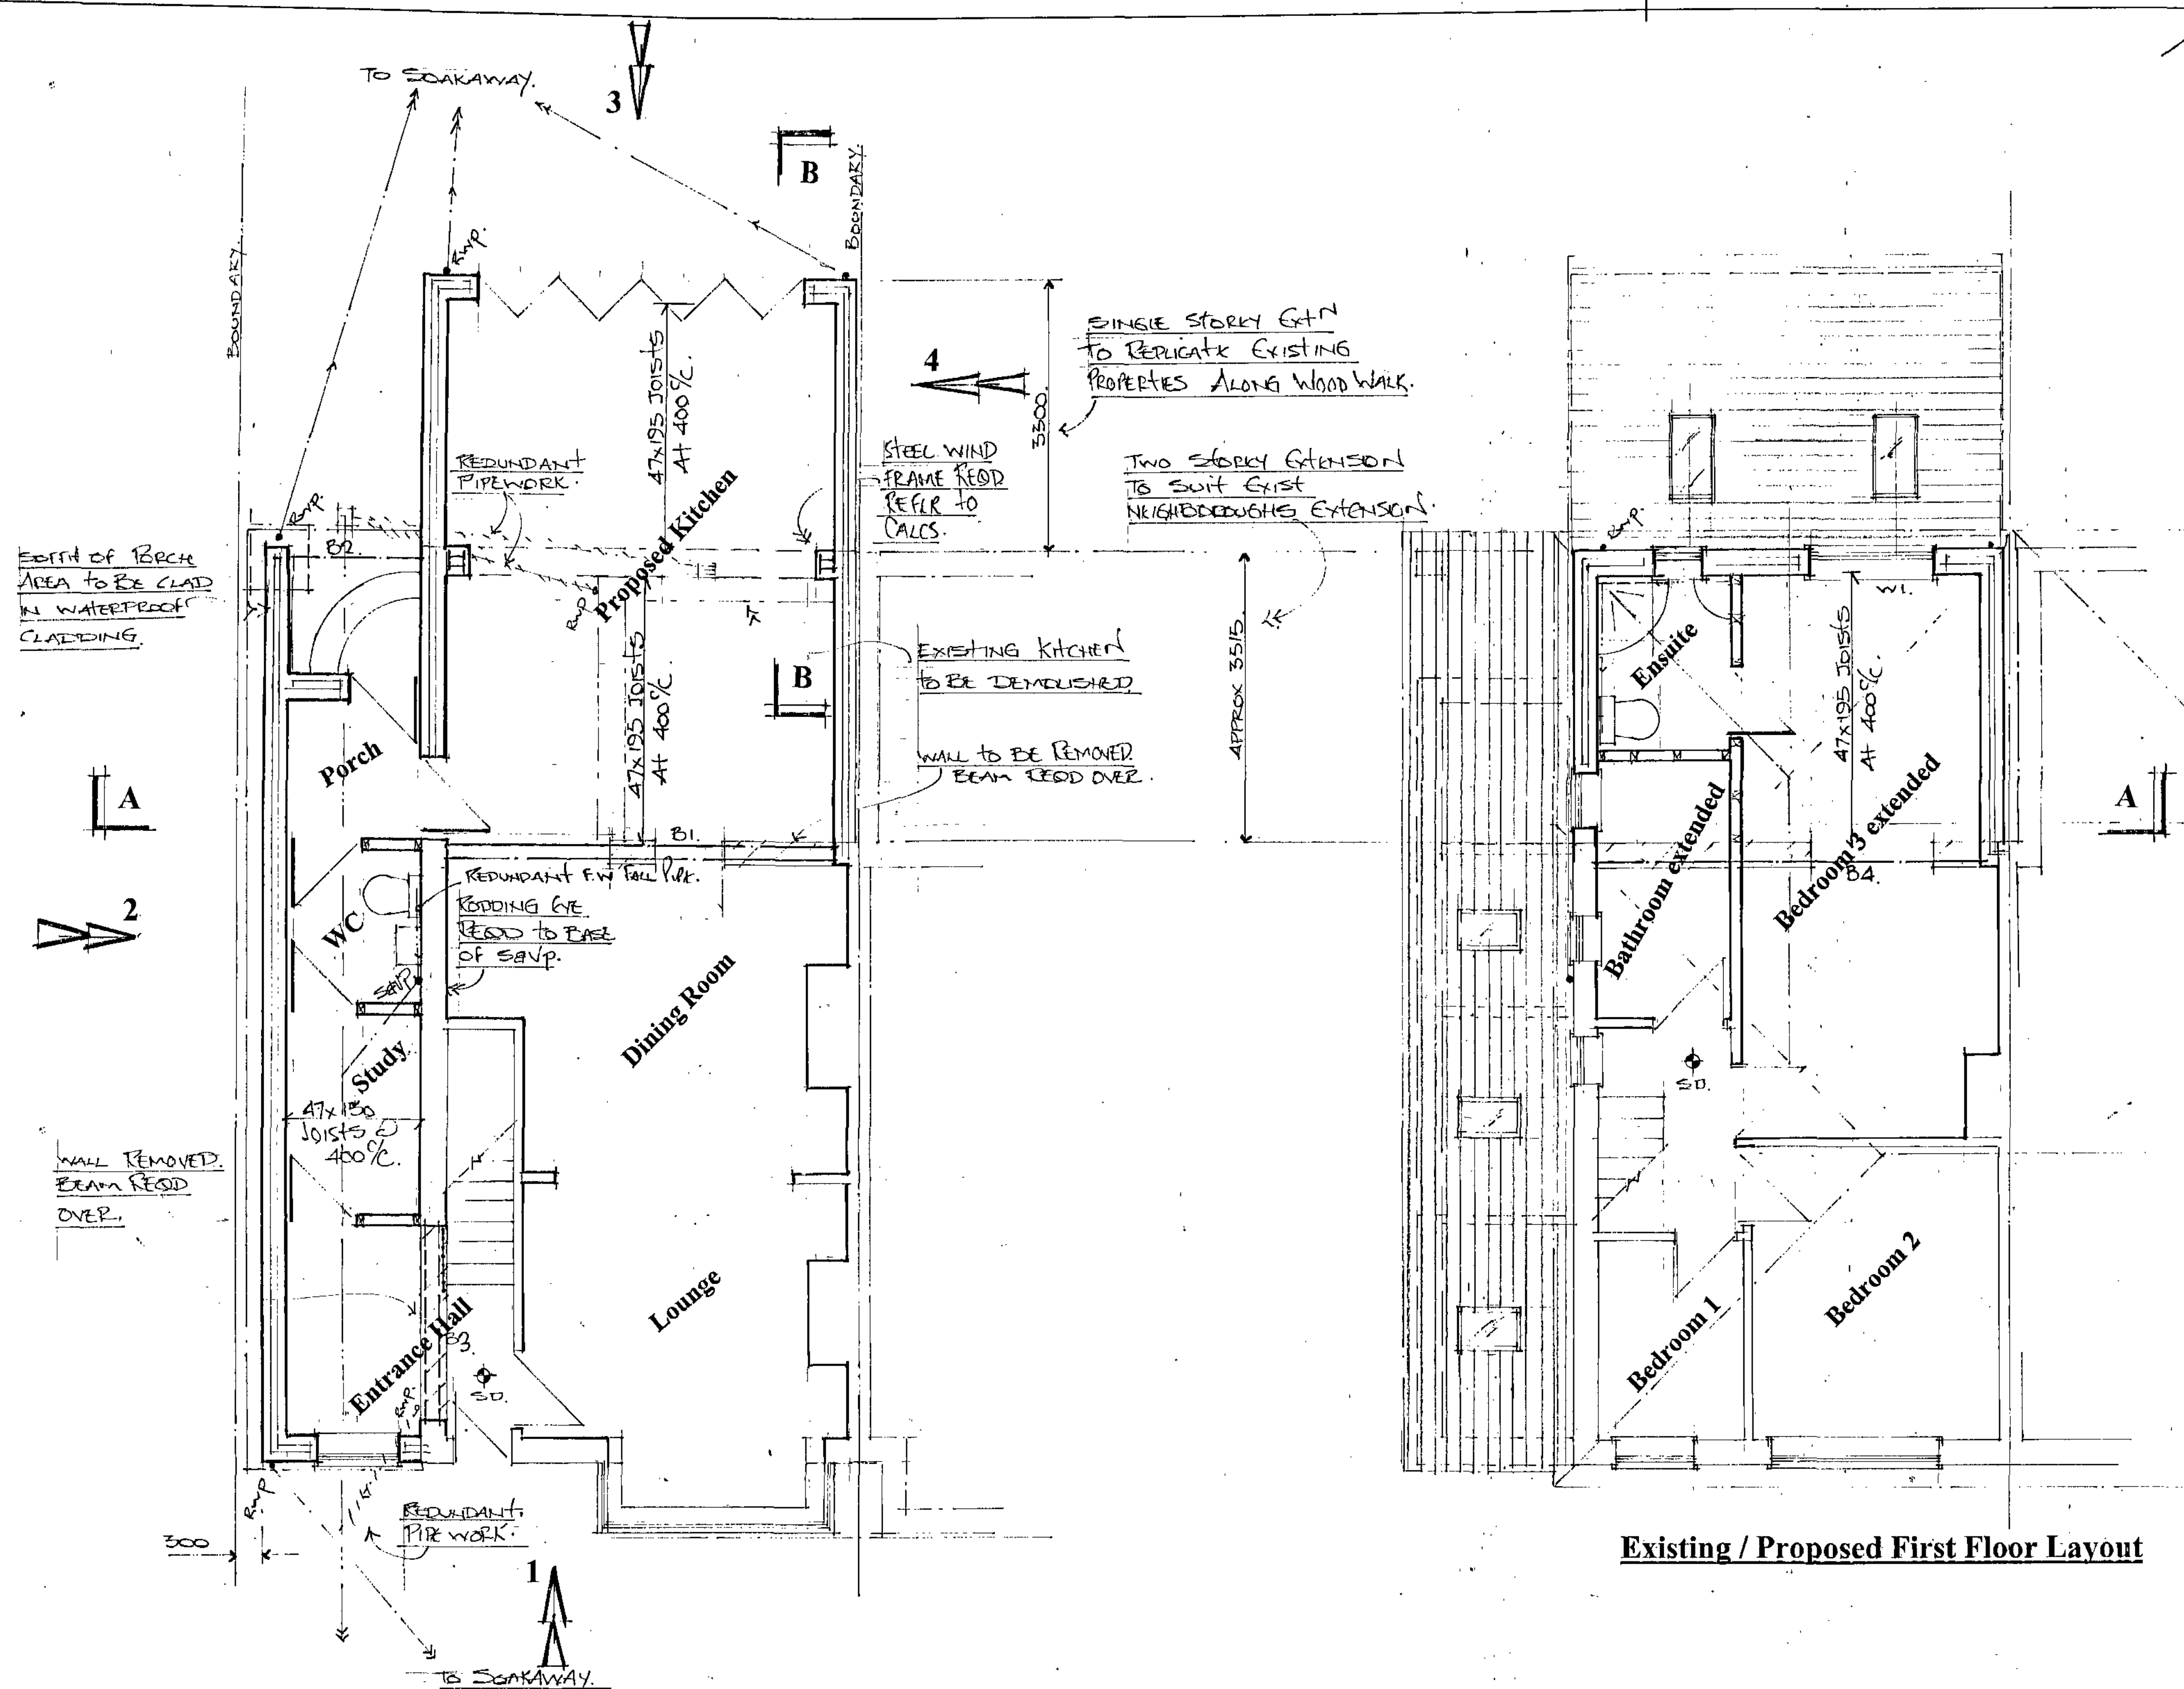

SDC Projects Ltd
336 Manchester
Road
Deepcar
Sheffield
S36 2RH
Tel 0114 3279 118
Tel 07970 291539

**69 Wood Walk
Wombwell
Barnsley
S73 0NB**

Client	1
Marc Taylor	

Side / Rear Extensions

Drawing Title

**General Arrangement /
Elevations.**

Scale **1 : 50 1 : 100**

Date 26.9.11	Drawn by Steve Camps
------------------------	--------------------------------

Drg. No.	Rev.
MT / 01	