
Contractor must verify all dimensions on site before commencing any work or shop drawings.
If this drawing exceeds the quantities taken in any way, the building designers are to be informed before the work is initiated.
Only figured dimensions to be taken from this drawing, Do not scale off this drawing.
Drawing based on Ordnance Survey and/or existing record drawings - design and drawing content subject to Site Survey, Structural Survey, Site Investigations, Planning and Statutory Requirements and Approvals.
All drainage layouts are schematic and invert levels must be established prior to construction.




Front Elevation 1:50



Side Elevation 1:50

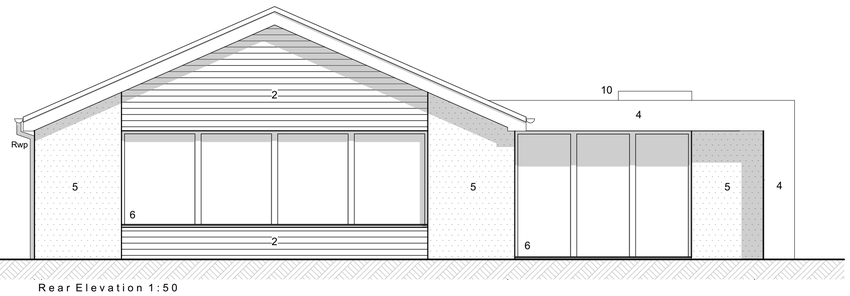


Rear Elevation 1:50

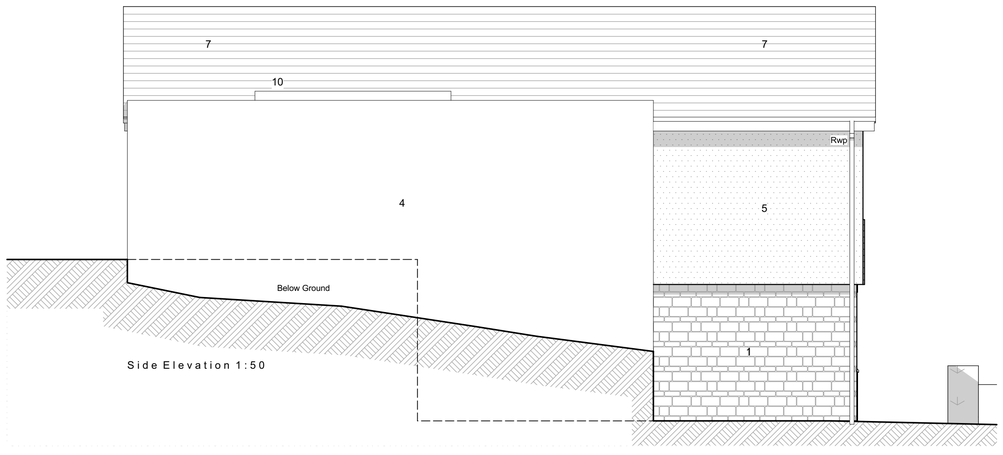


Side Elevation 1:50


Material Key:
1. Charcoal stone cladding. 2. Horizontal cedar timber cladding. 3. Vertical cedar timber cladding. 4. Grey through colour render. 5. Buff through colour render. 6. Grey window. 7. Grey plain roof tiles. 8. Grey door. 9. Staffordshire blue brickwork. 10. Rooflight. 11. Black garage doors. Note: All black soffit, fascias and rainwater goods.

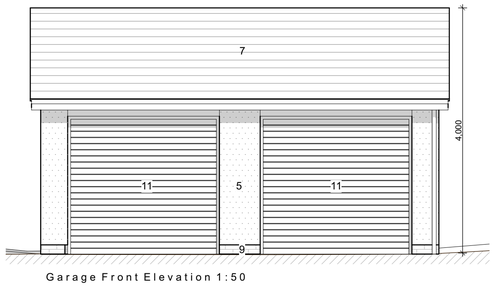


Garage Front Elevation 1:50

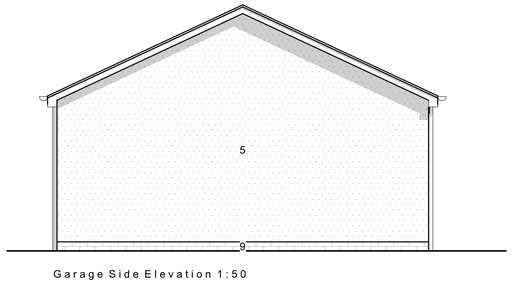

Garage Side Elevation 1:50

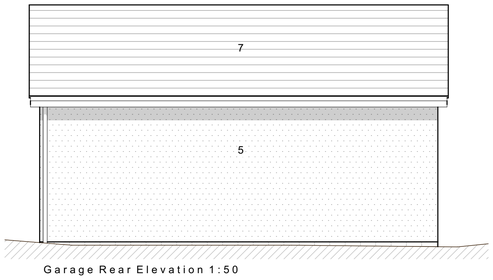

Garage Rear Elevation 1:50

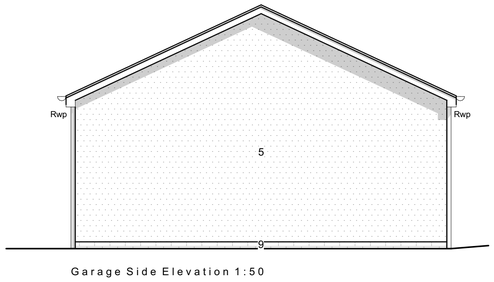

Garage Side Elevation 1:50

Project Status:	PLANNING ONLY

transform | architects...

4 Rushmead Court, Ossett, WF5 0NZ
tel: 01924 265 080 - fax: 0871 66 11 003
web: www.transformarchitects.co.uk email: info@transformarchitects.co.uk

Project:	14 Beever Lane, Barnsley, South Yorkshire, S75 2RP
Client:	Mr and Mrs Ward
Drawing Title:	Proposed Elevations A1
Scale:	1:50
Date:	14.01.2016
Drawn By:	MNB
Drawing Number:	T660 - PL03
Revision:	Nil