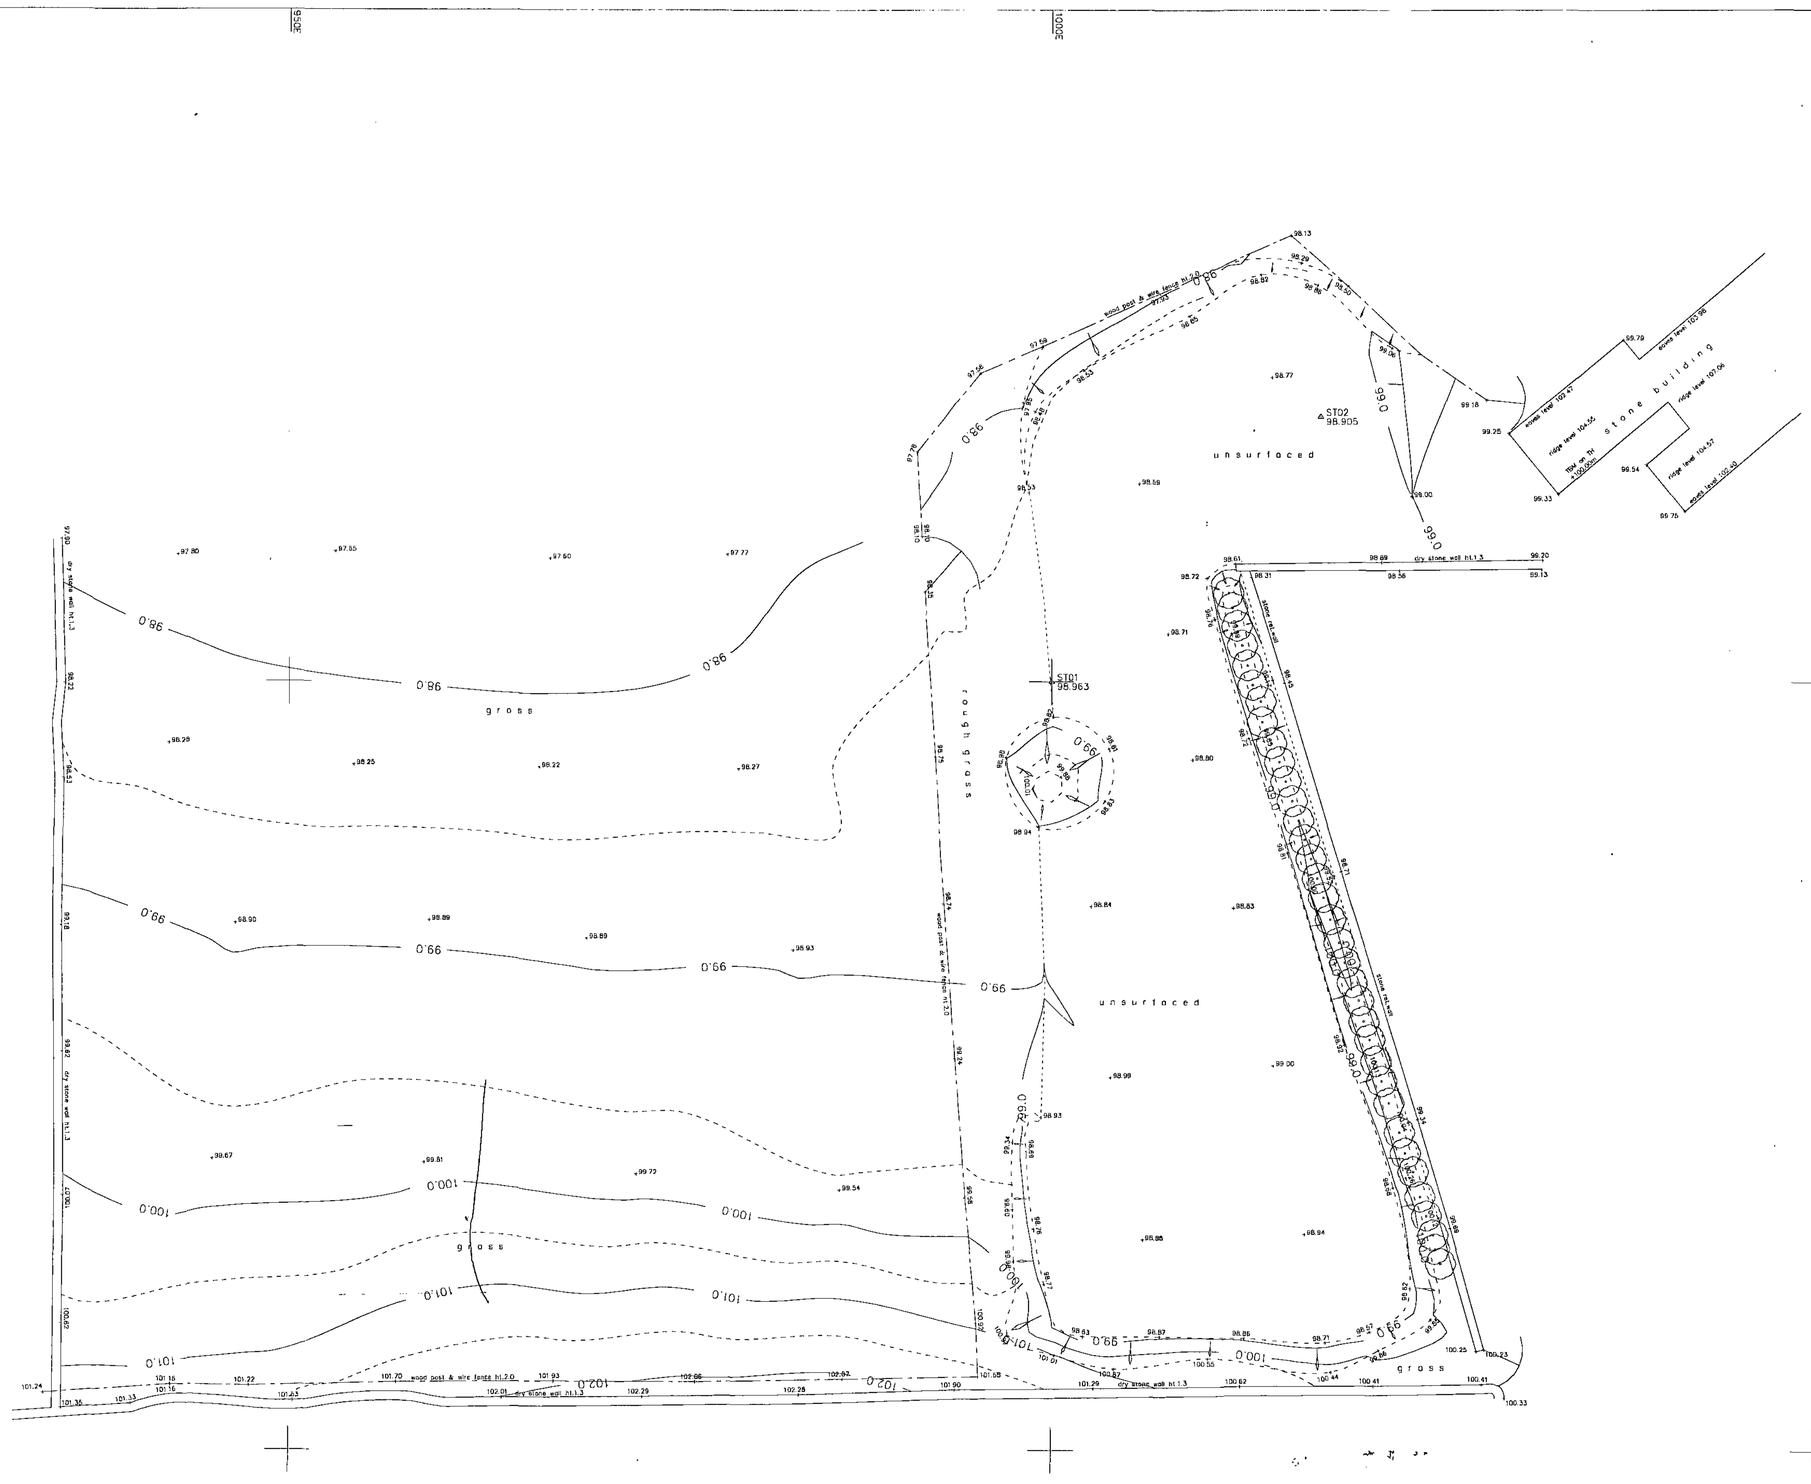


CT Surveys

Topographic & Building Surveys

THE OLD VICARAGE
GREENSIDE
STAINCROSS
BARNSLEY S75 6AY

Tel : 07949 195704
Fax : 01226 382704
email : mail@ct-surveys.com
Web Site : www.ct-surveys.com

A member of THE SURVEY ASSOCIATION

LEGEND

AV	AIR VALVE
B	BOLLARD
BH	BOREHOLE
BS	BUS STOP
BT	BRITISH TELECOM
CC	CONCRETE COVER
CM	CABLE MARKER
CP	CATCH PIT
CATV	CABLE TV
DP	DOWN PIPE
ECP	ELEC. CABLE PIT
EP	ELEC. POLE/PYLON
ER	EARTH ROD
FH	FIRE HYDRANT
FWS	FOUL WATER SEWER
G	GULLY
GV	GAS VALVE
HV	HIGH VOLTAGE
IC	INSPECTION COVER
JB	JUNCTION BOX
KW	KERB WEIR
LB	LITTER BIN
LH	LAMP HOLE
LP	LAMP POST
MC	METAL COVER
MH	MANHOLE
MV	MEDIUM VOLTAGE
P	POST / POLE
RE	RODDING EYE
RS	ROAD SIGN
S	STAY
SC	STOP COCK
ST	STOP TAP
SV	STOP VALVE
SWS	SURFACE WATER SEWER
TC	TRAFFIC CONTROL
TL	TRAFFIC LIGHTS
TP	TELEGRAPH POLE
TH	THRESHOLD
VP	VENT PIPE
WM	WATER METER
WO	WASH OAP

c	CILL HEIGHT
h	HEAD HEIGHT
chf	CEILING HEIGHT
hfm	FALSE CEILING HEIGHT
b	BEAM HEIGHT
sp	SPRING POINT
dhf	DOOR HEIGHT
	STAIRS UP

CLIENT

Mike Clynch

LOCATION

Little Doubting
Hartcliffe Hill Rd,
Penistone

SHEET	1 OF 1
SCALE	1 : 200
DATE	October 2006
LEVEL DATUM	ARBITRARY
GRID DATUM	ARBITRARY
B.M. USED	TBM on Building as Shown Value 100.00m

DRAWING NO.
1657AT/1

Barnsley Metropolitan Borough Council
23 DEC 2006
Corporate Mail Room

All Services to be Field Verified
All Drawings remain the property of CT Surveys until all payments have been made.

© Copyright CT Surveys Limited 2006