


BH06/127/00

DO NOT SCALE.

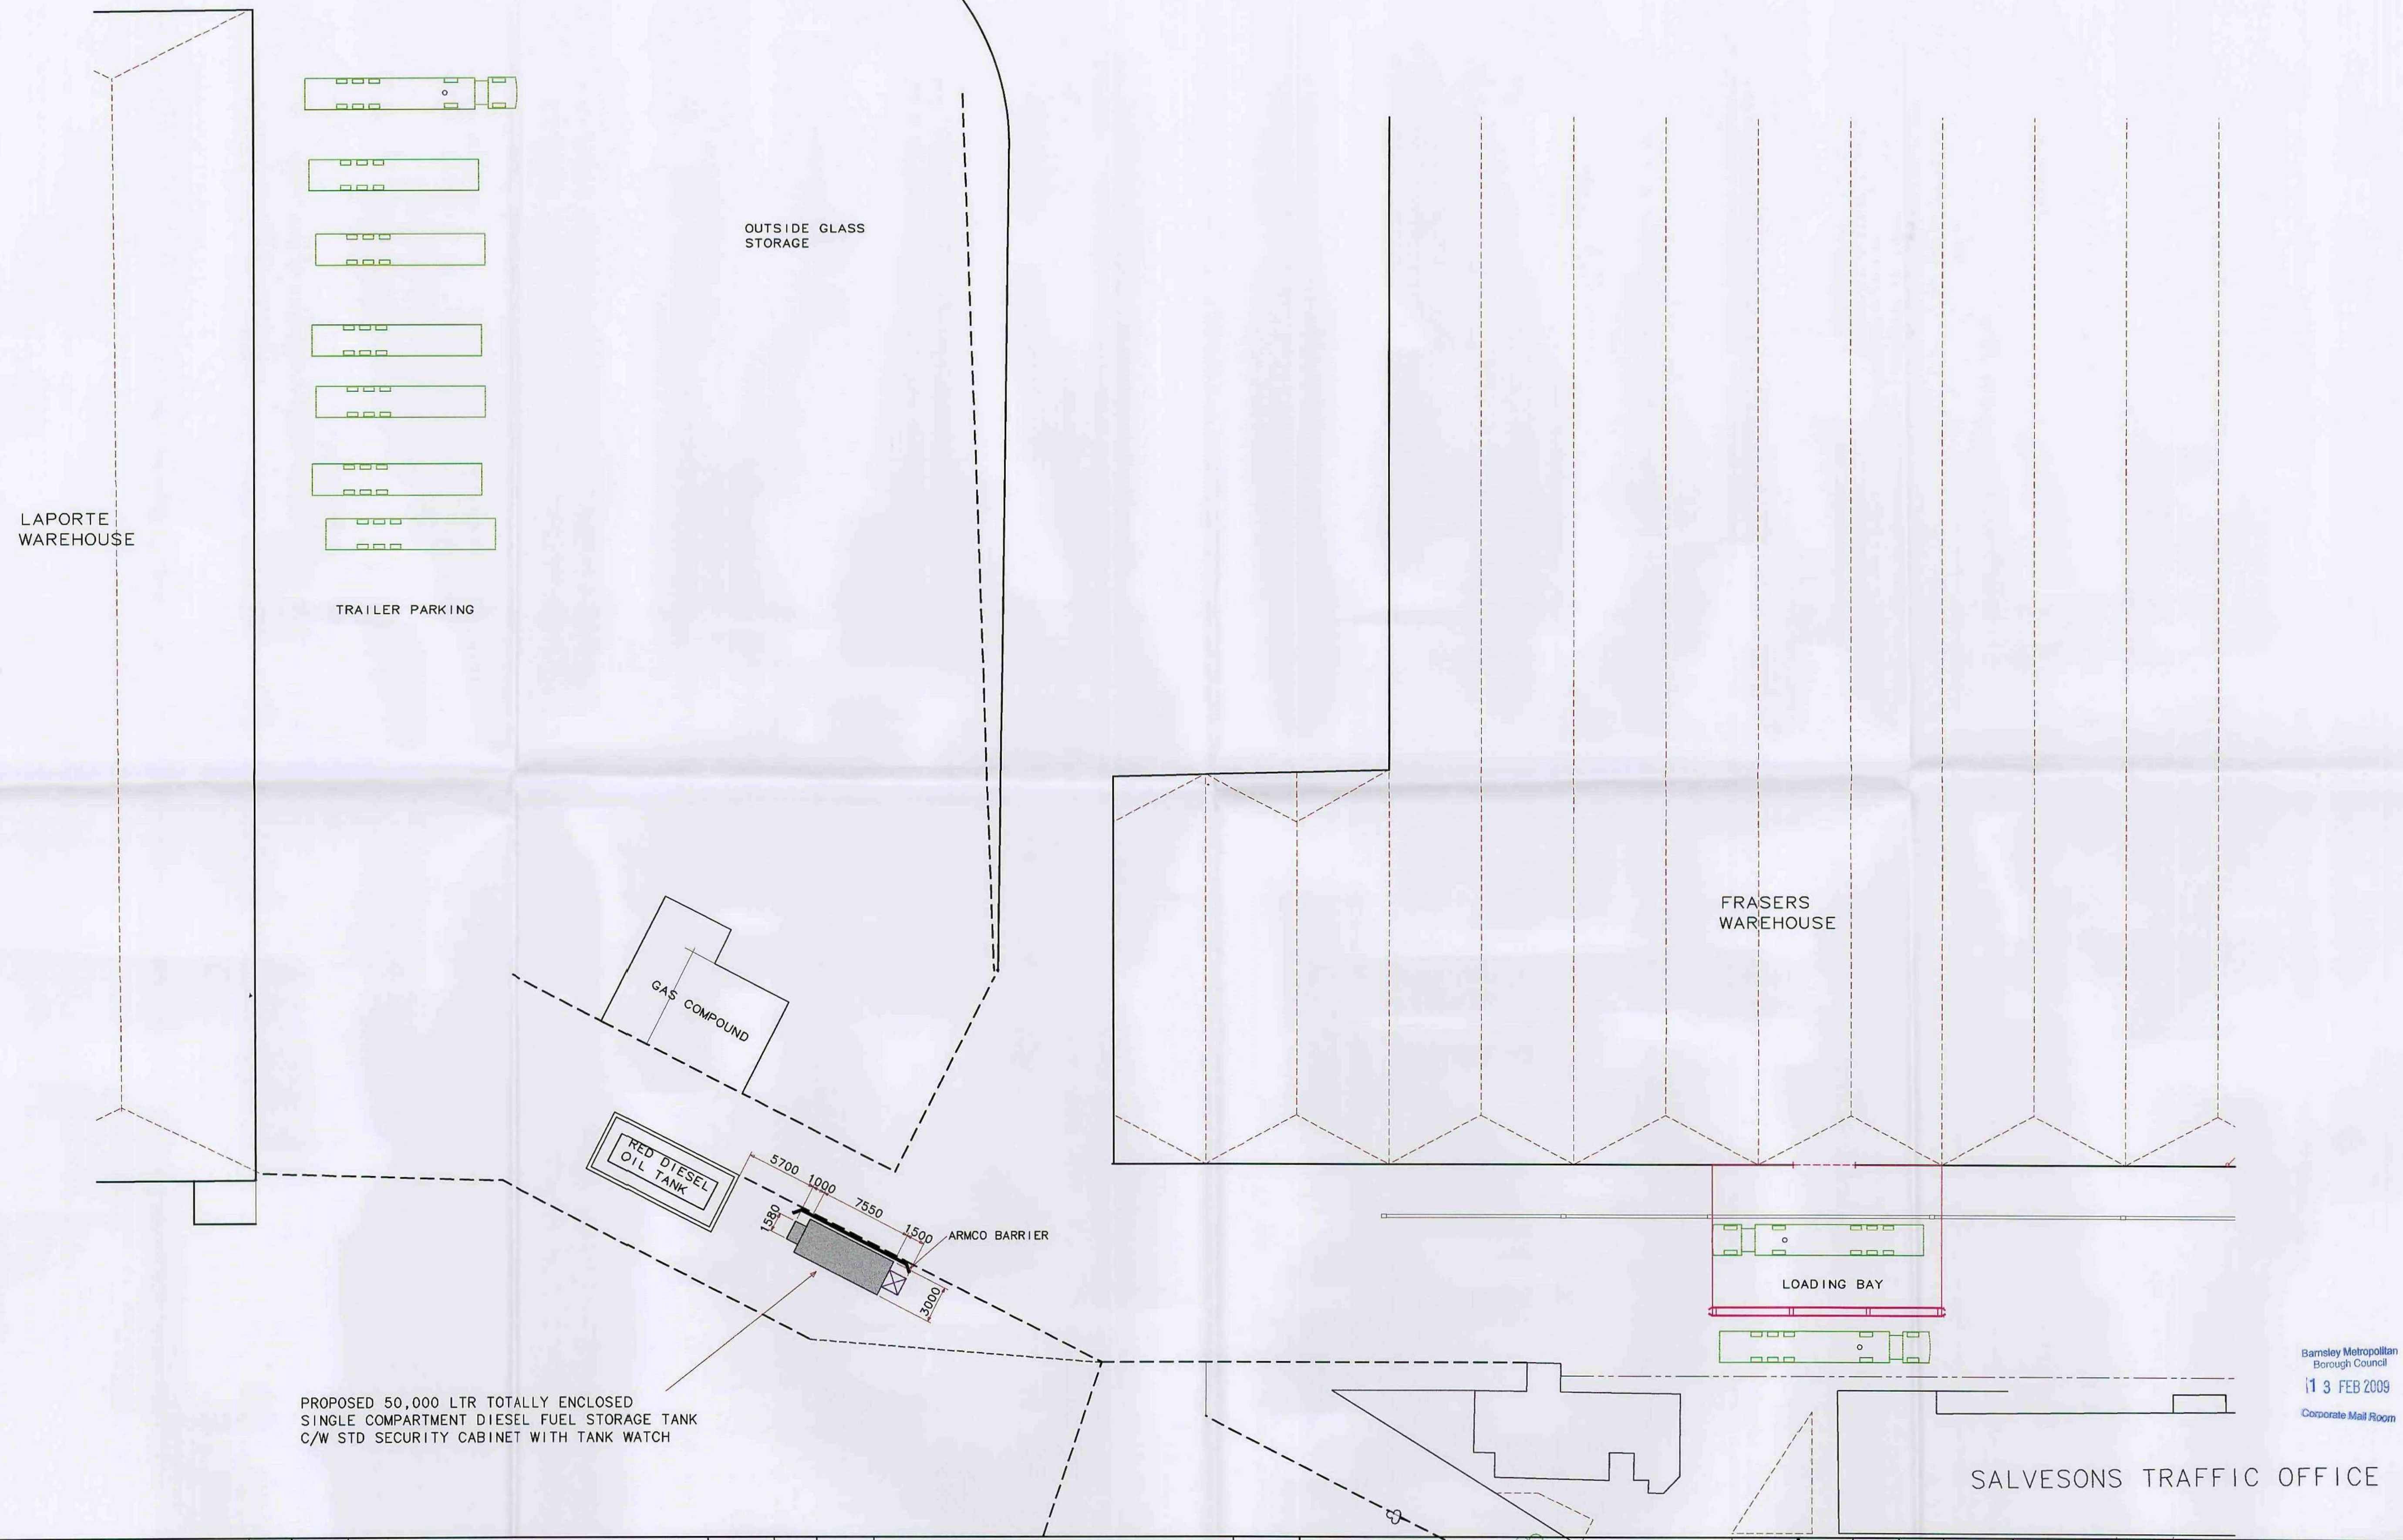

Barnsley Metropolitan
Borough Council
13 FEB 2009
Corporate Mail Room

This design is neither sold nor given, loaned. It is copyright and remains the property of

ARDAGH GLASS LIMITED

It is strictly confidential and must not be lent, copied or reproduced without permission, and is subject to recall

but							
not be				A	4.2.09	TANK SIZE INCREASED TO 50,000 Litre	RAL
REV	DATE	REVISION	REV BY	REV	DATE	REVISION	REV BY

ARDAGH GLASS LIMITED
MONK BRETTON
BARNSELEY
SOUTH YORKSHIRE
S71 2QG
TEL: 01226 710211
FAX: 01226 719133

DRAWN	RAL	DATE	08/12/2008	TITLE PROPOSED 50,000 LTR TOTALLY ENCLOSED SINGLE COMPARTMENT DIESEL FUEL STORAGE TANK C/W STD SECURITY CABINET WITH TANK WATCH		
CHECKED		DATE				
APPR'D		DATE				
PROJECT		Name				
PARENT				SCALE	DRG. No.	REV.
SIZE A1				1 : 250	BH06/127/00	A