


- 1) This drawing and the design and details depicted thereon are the copyright of Peter Dimberline Chartered Architect.
- 2) All dimensions on this drawing are to be checked by the Contractor and any discrepancies are to be reported to the Architect.
- 3) Do not scale critical dimensions off this drawing.
- 4) Contractor to ensure that all Health & Safety requirements (CDM Regulations) in relation to this project will be complied with.

NB: The trees that are shown dotted are to be removed.

The remaining trees throughout the site are to be managed in accordance with the treatments set out in the arboricultural report prepared in conjunction with this application, by 'Coppice Landscapes'.

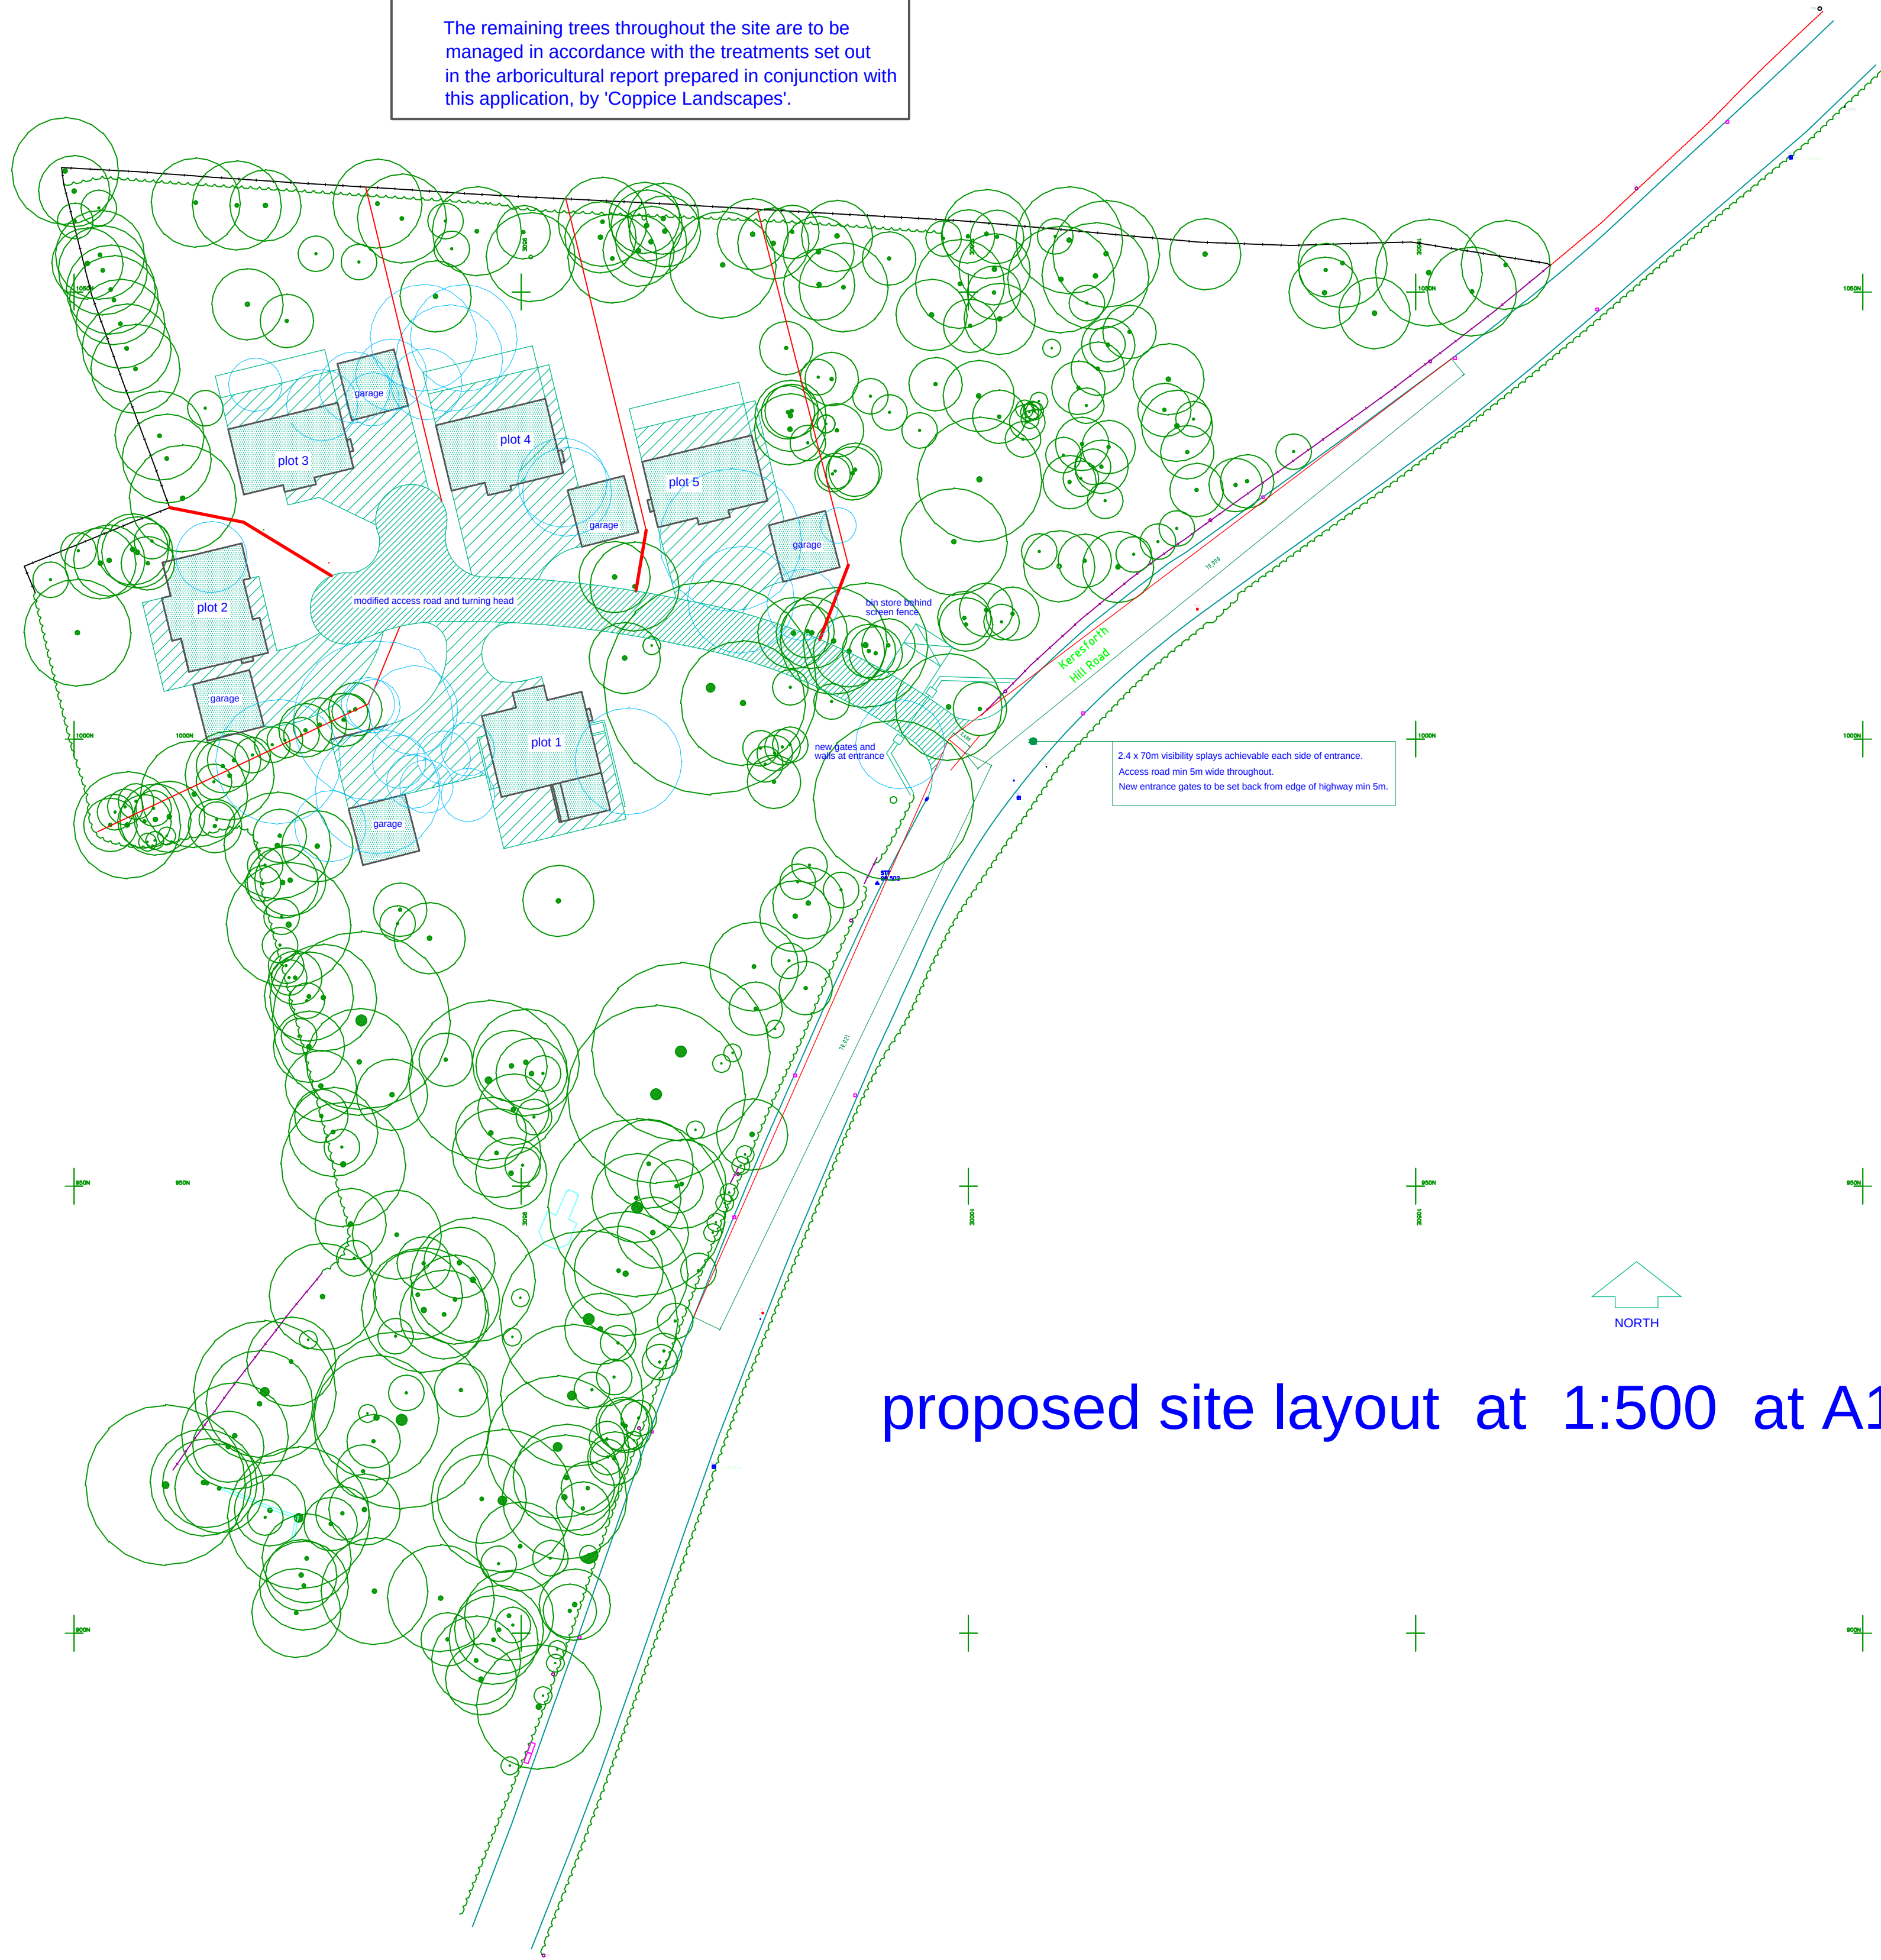

proposed site layout at 1:500 at A1

REVISIONS

PETER DIMBERLINE Dip Arch, RIBA CHARTERED ARCHITECT	
2 TIPSEY COURT, STAINCROSS BARNSELEY, S75 6FZ	
tel/fax (01226) 390947 email: pdimberline@tiscali.co.uk	
CLIENT	Maton Homes Limited
PROJECT	Proposed residential development
LOCATION	'Needlewood', Keresforth Hill Road, Dodworth, Barnsley
DRAWING	Proposed Site layout
SCALES 1:500	DATE Sep' 15
DRWG No. 2015/21/02	DRAWN BY PD
REV.	