


File name: C:\USERS\NPA0407\WSP\0365\KASHI_AJAY_DESIGN SERVICES (1)\DSR_DBS SCHEMES\WORSBROUGH\DSR\DWG\BIMC-VR6038 WORSBROUGH RESERVOIR TOPOGRAPHIC SURVEY (27.07.21) (1).DWG, printed on 21 November 2022 15:38:28, by Achari, Pragadeshwar

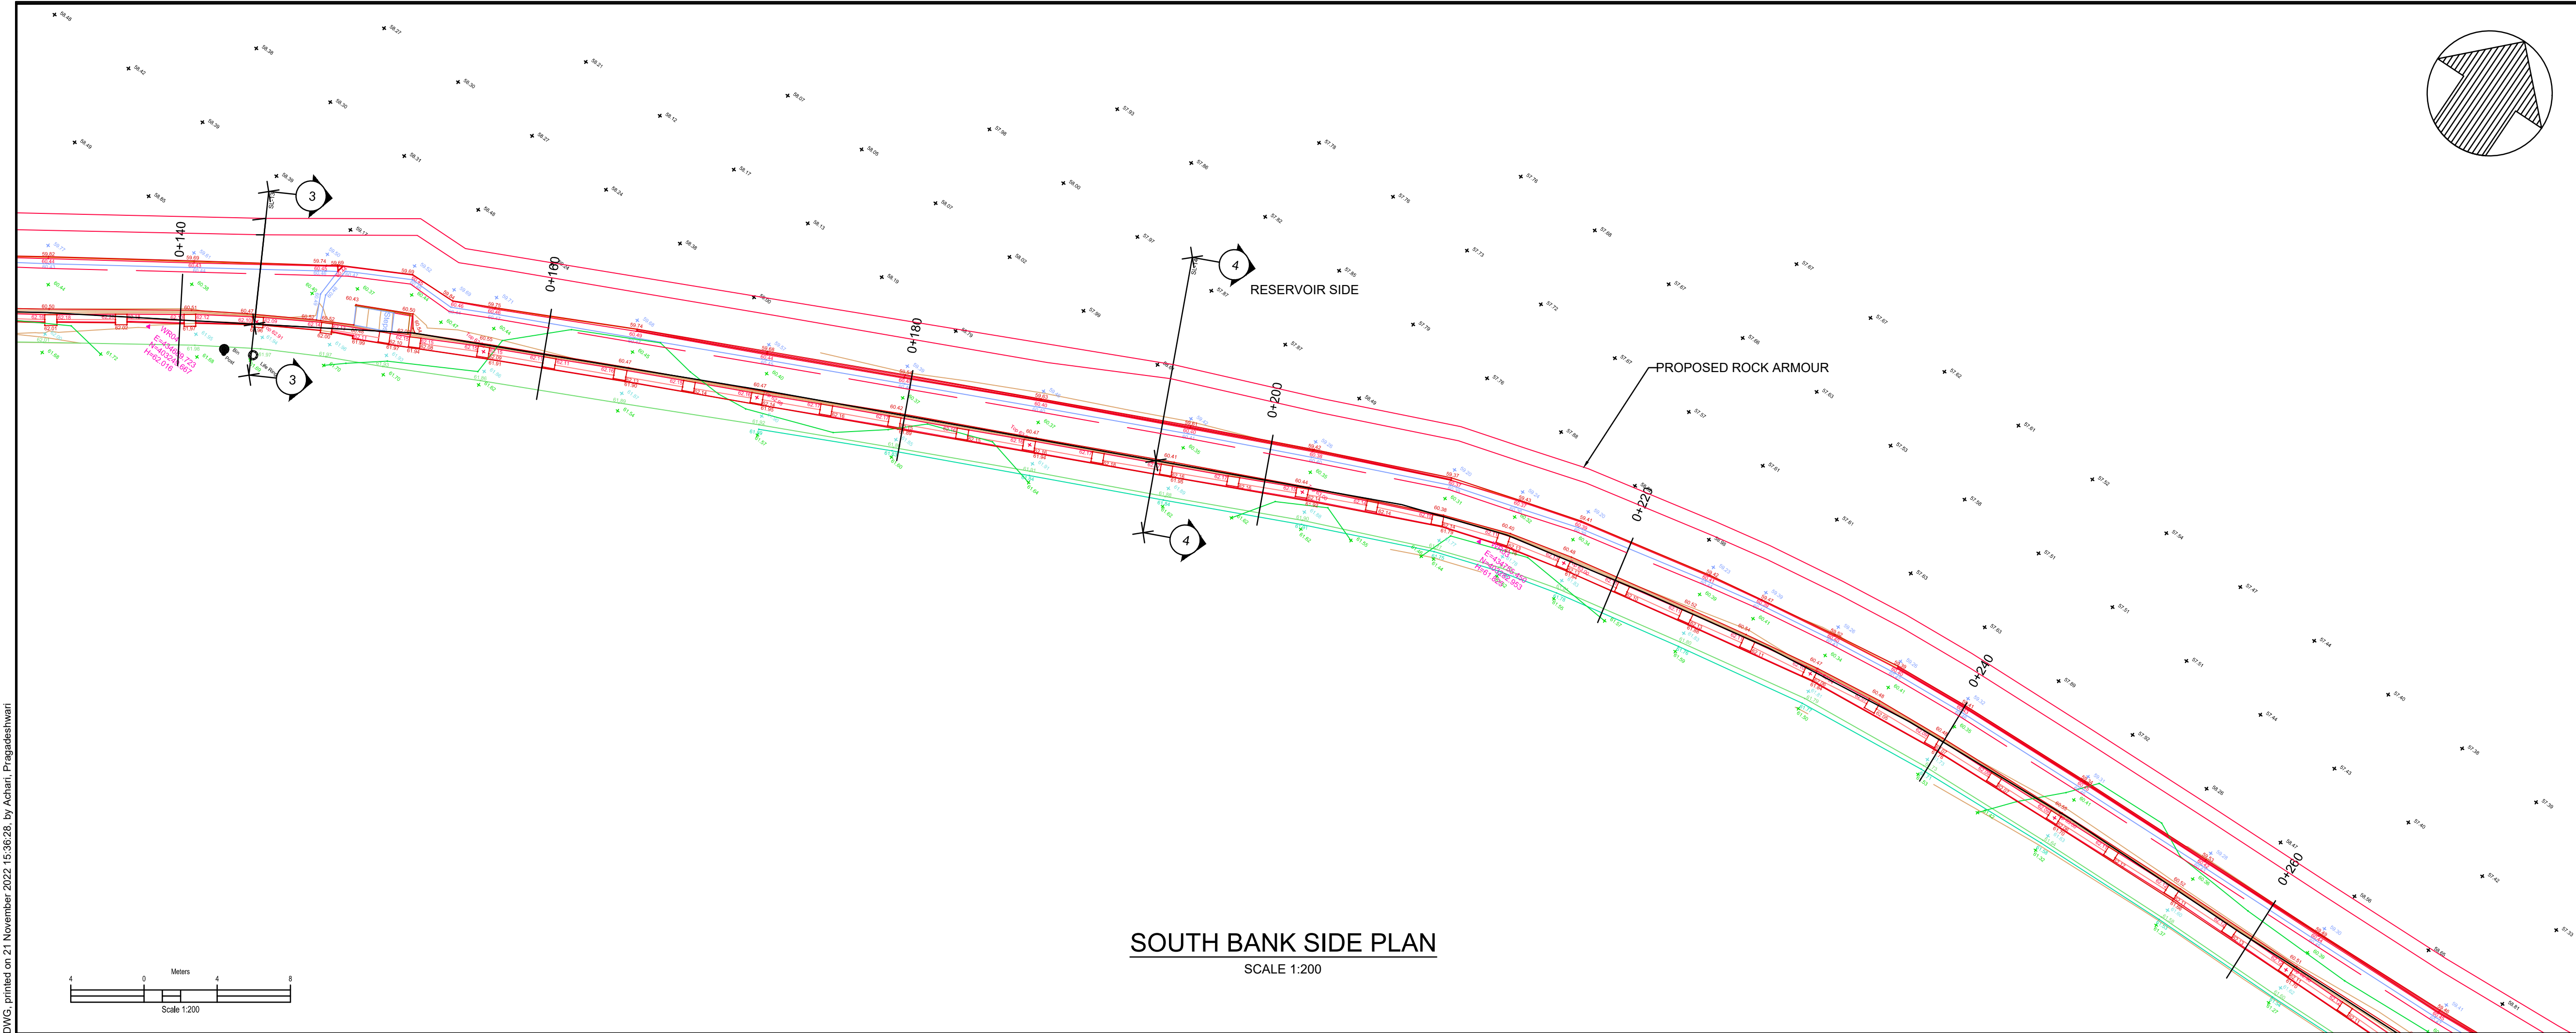

DO NOT SCALE

- NOTES
1. ALL DIMENSIONS ARE IN MILLIMETRES AND LEVELS ARE IN METRES RELATED TO ORDNANCE DATUM UNLESS STATED OTHERWISE.
 2. DO NOT SCALE FROM THIS DRAWING USE ONLY FIGURED DIMENSIONS.

HEALTH AND SAFETY RISKS:

1. DEEP WATER
2. LARGE MASONRY RETAINING WALL WITH UNKNOWN STABILITY AND UNKNOWN FOUNDATION DEPTH.
3. UNCHARTERED UTILITY SERVICES.
4. PUBLIC INTERFACE.
5. RAPIDLY RISING WATER LEVELS AFTER A STORM.

P01	18-11-2022	--	--	AWJ	SH
REV	DATE	BY	DESCRIPTION	CHK	APP

DRAWING STATUS: S2 - FOR INFORMATION



3 Wellington Place, Leeds
LS1 4AP, Leeds, United Kingdom
T+ 44 (0) 141 429 3555, F+ 44 (0) 141 429 3666
wsp.com




SITE/PROJECT: WORSBROUGH RESERVOIR
BANKSIDE REMEDIATION

TITLE: SOUTH BANKSIDE
PLAN AND SECTION
SHEET 2 OF 4

SCALE @ A1: As Shown	CHECKED: AWJ	APPROVED: SH
PROJECT NO: 70102685	DESIGNED: AWJ	DRAWN: PA
DATE: November 22		REV: P01


70102685-WSP-00-XX-DR-CE-0006

© WSP UK Ltd

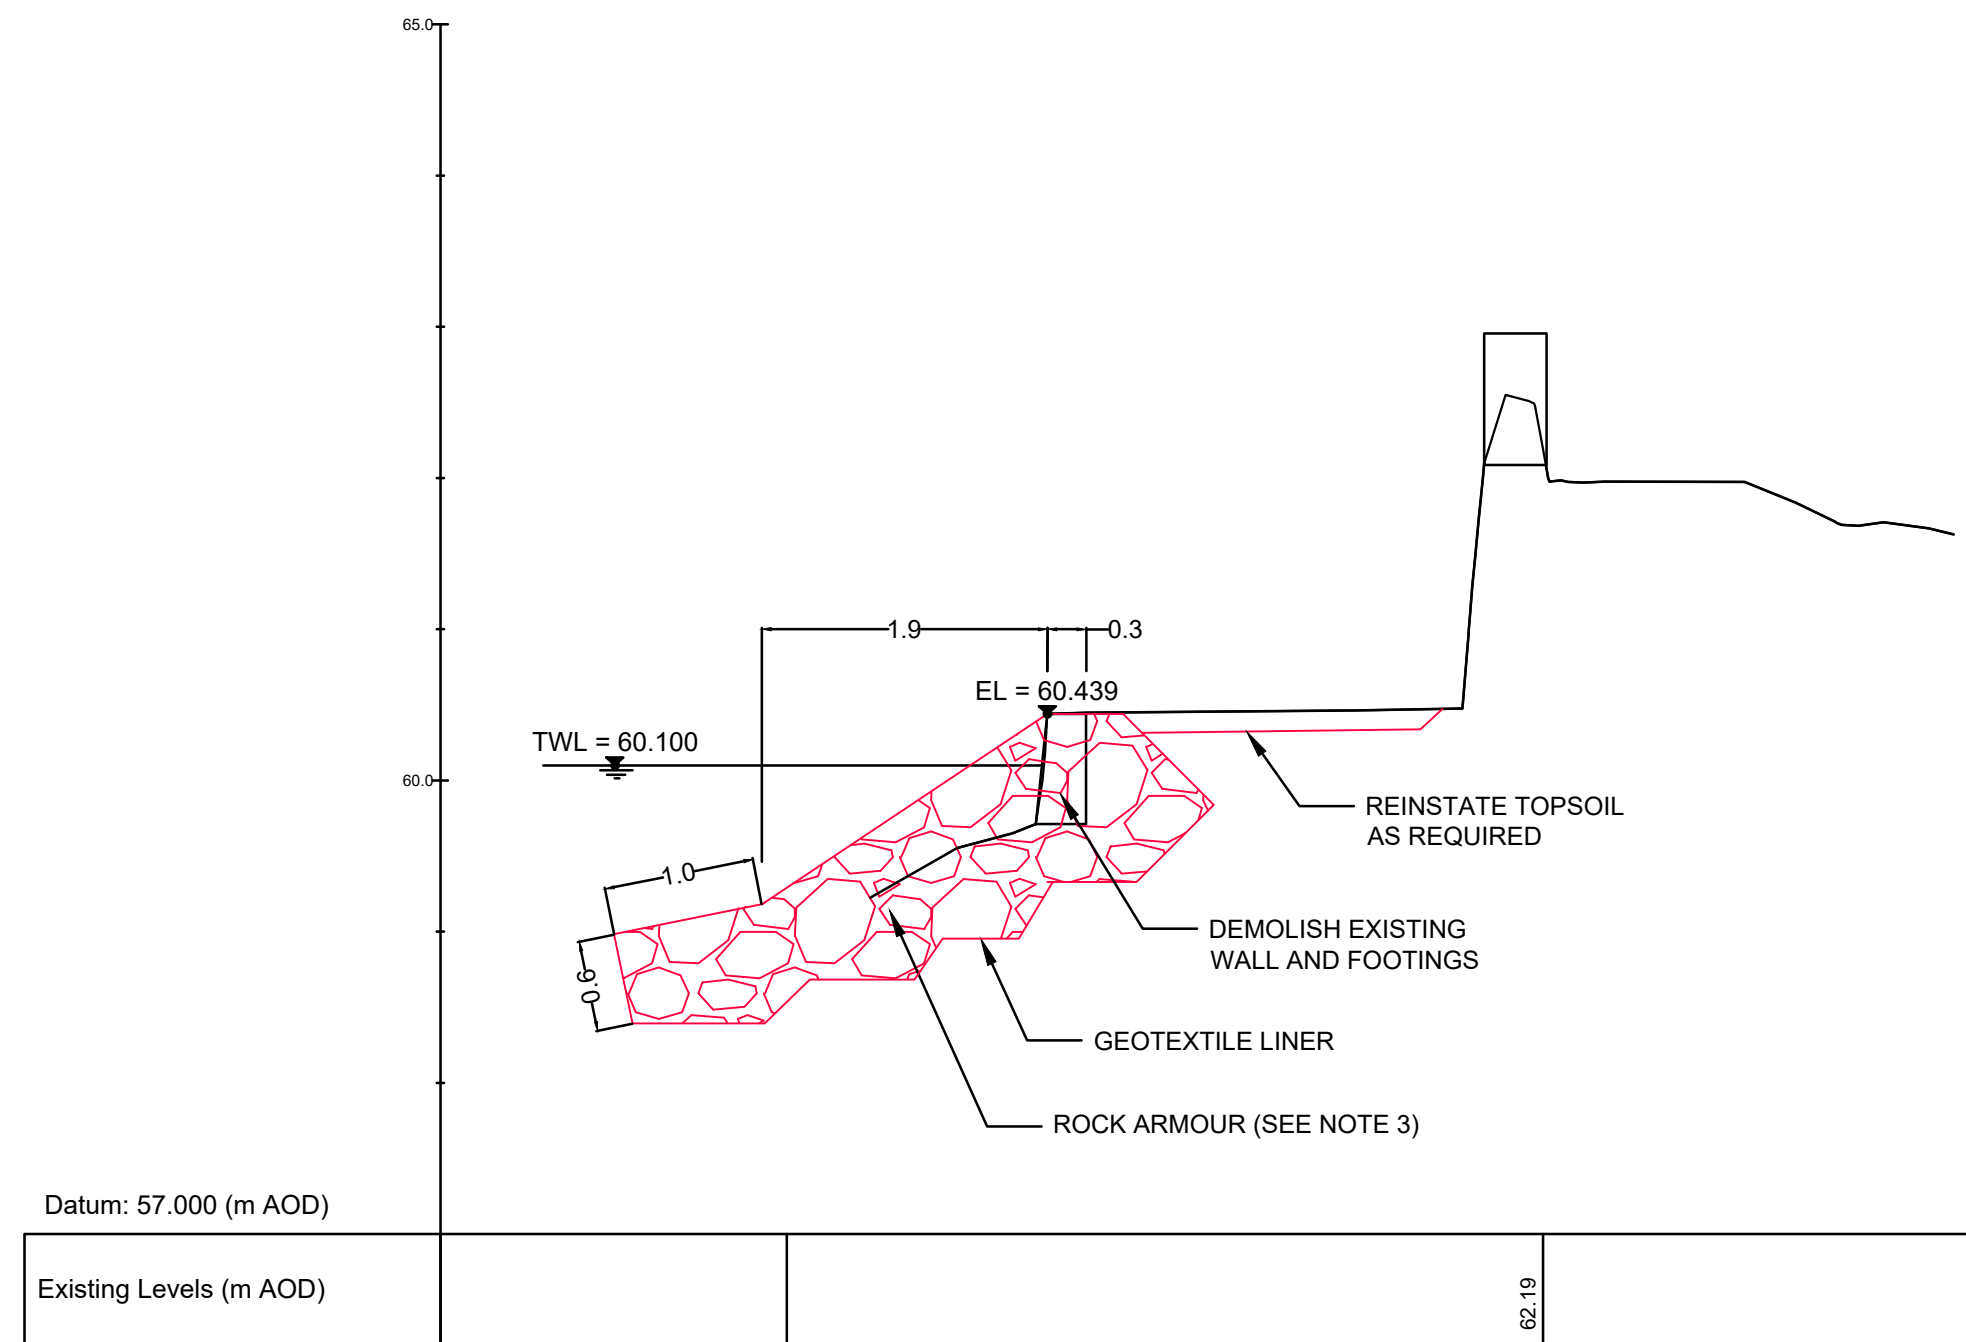

3 - 3

SCALE 1:50

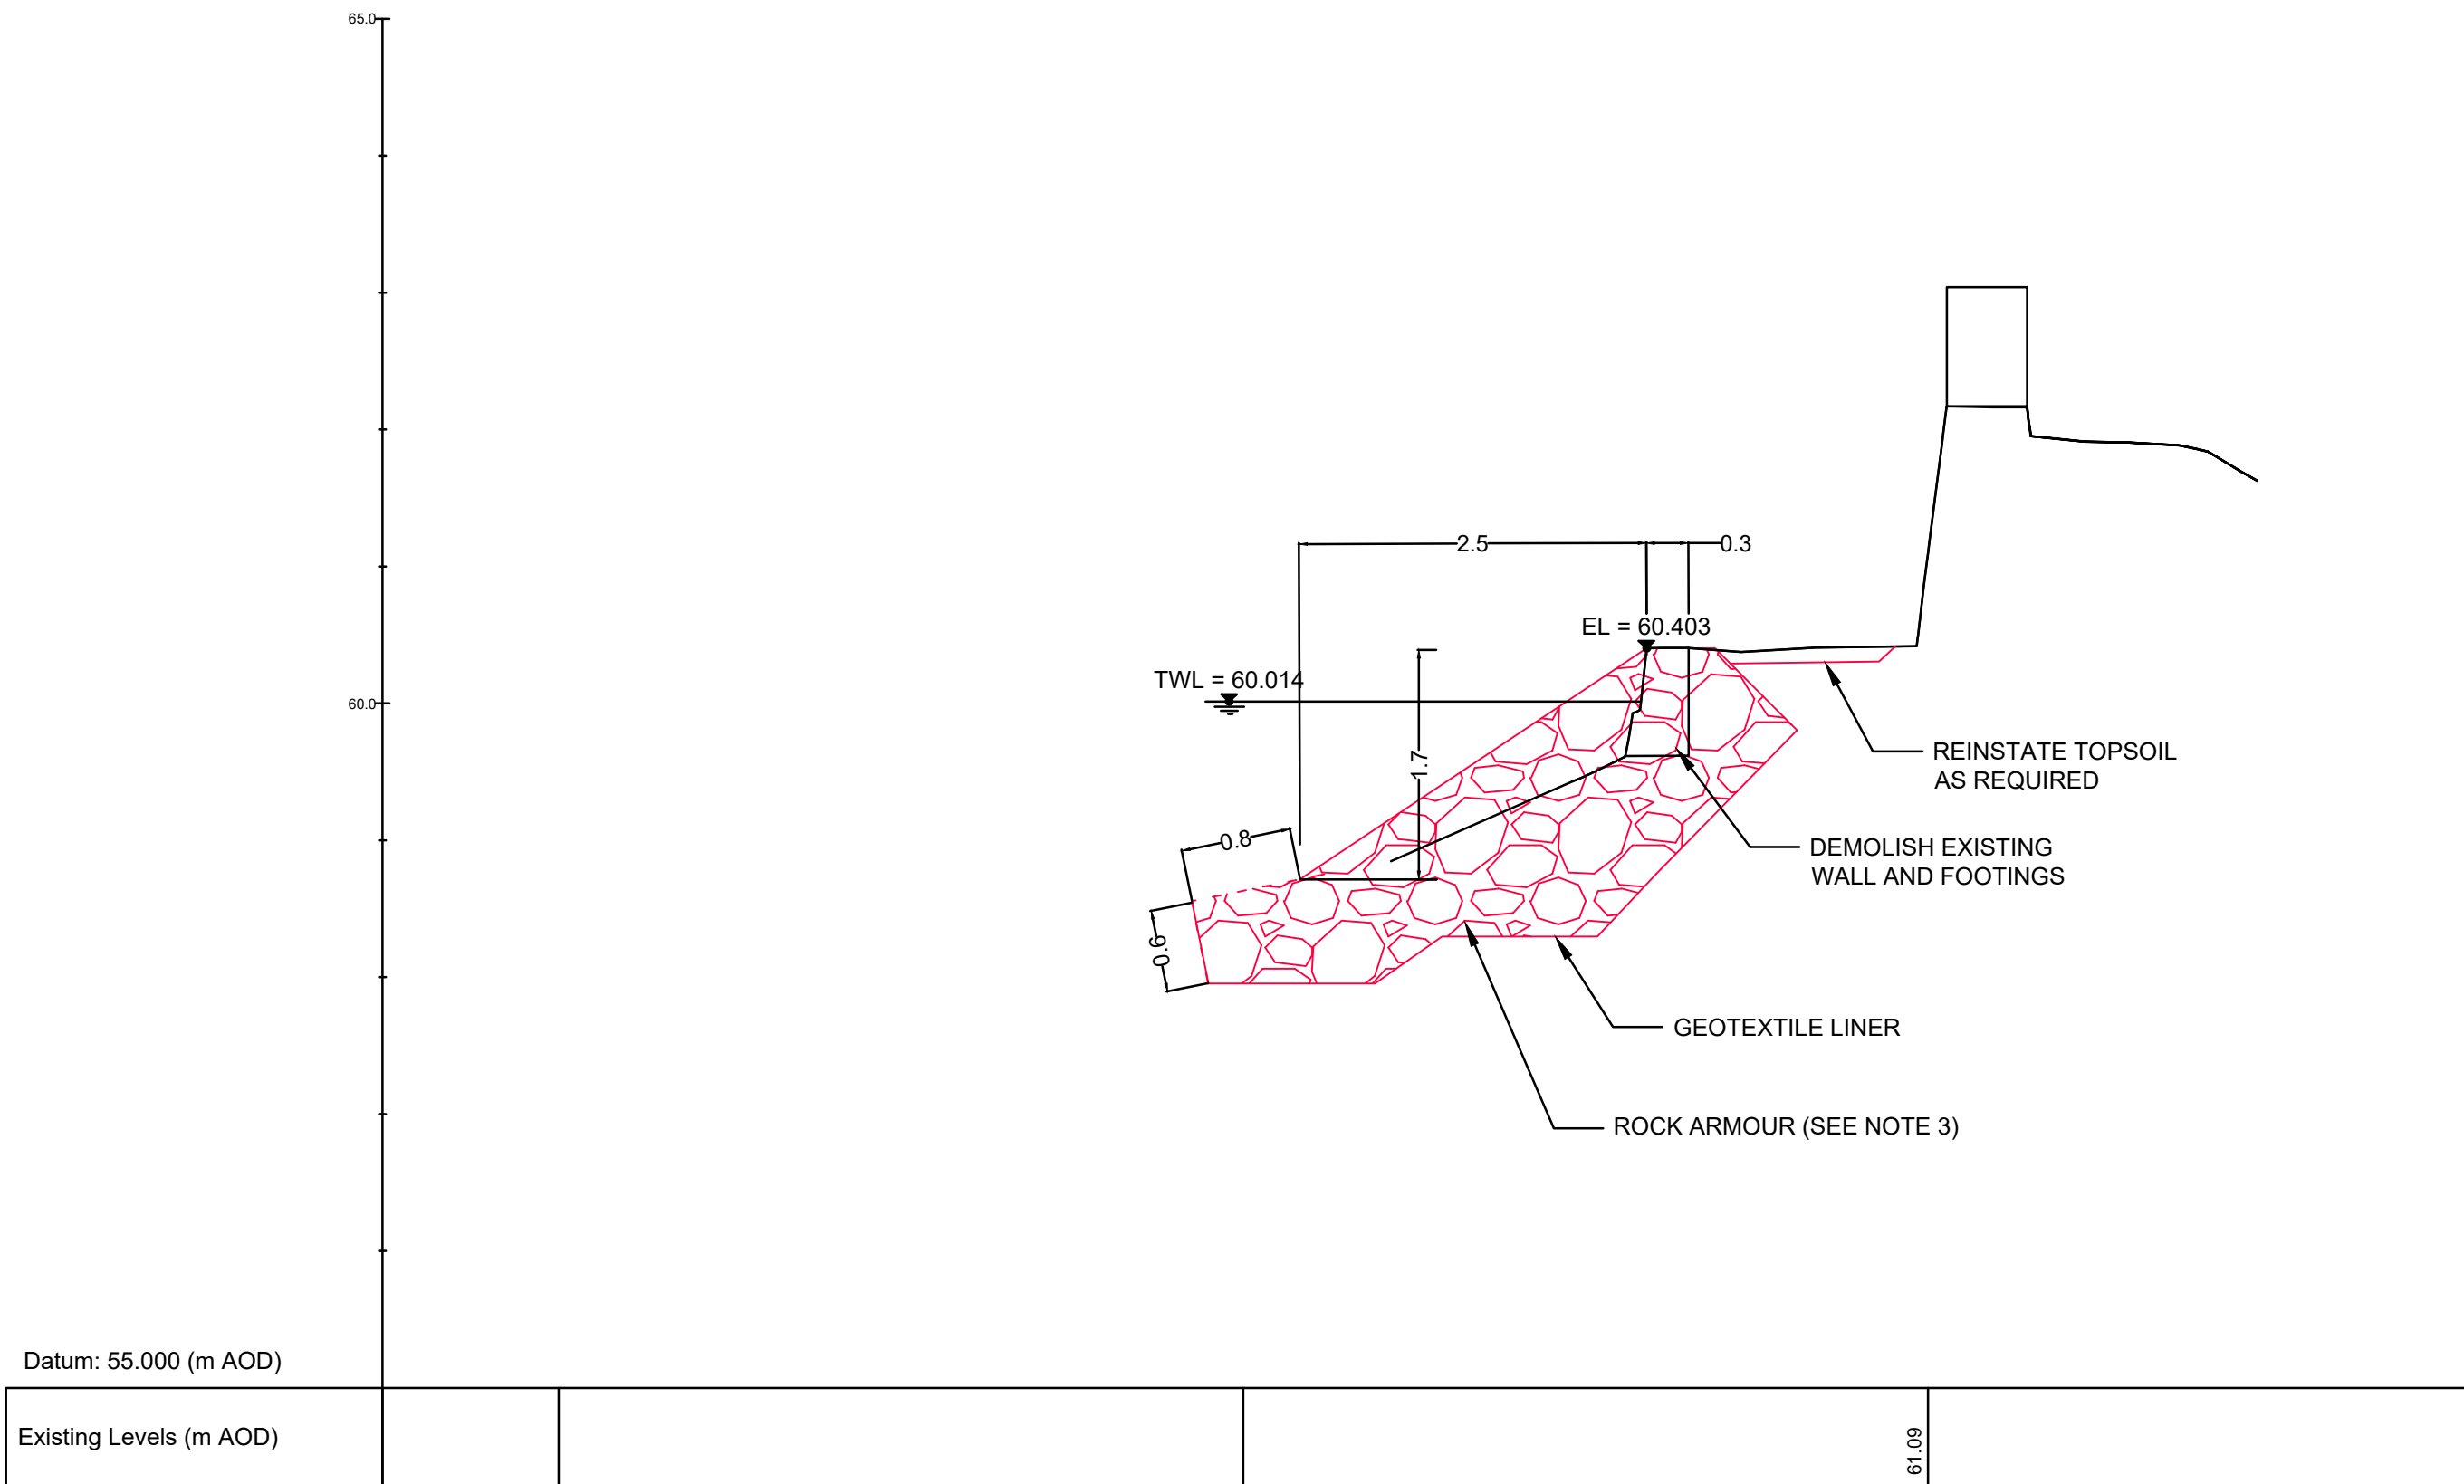

4 - 4

SCALE 1:50

SOUTH BANK SIDE CROSS SECTIONS